




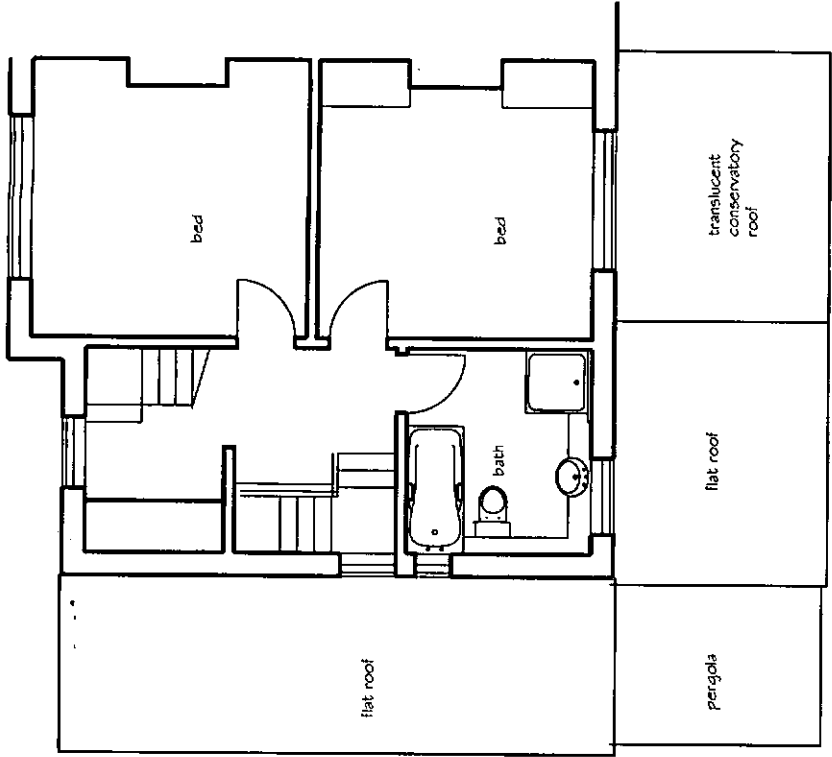


first floor plan

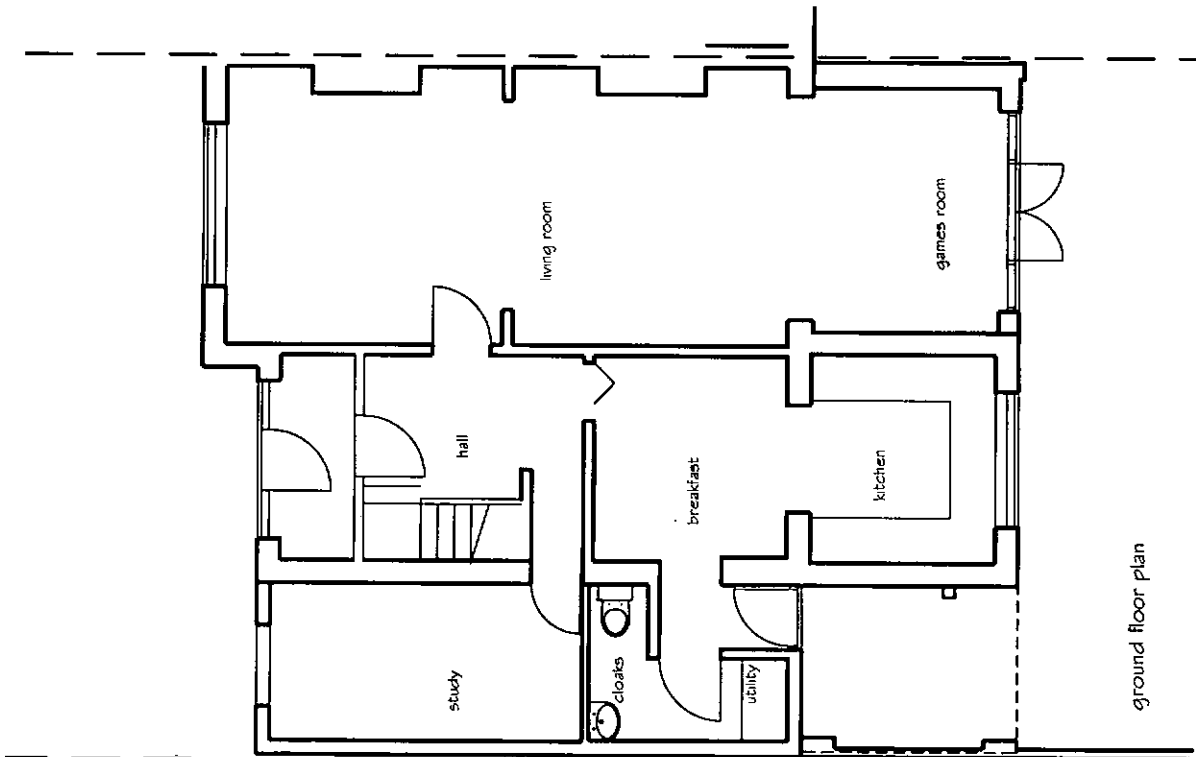

ground floor plan

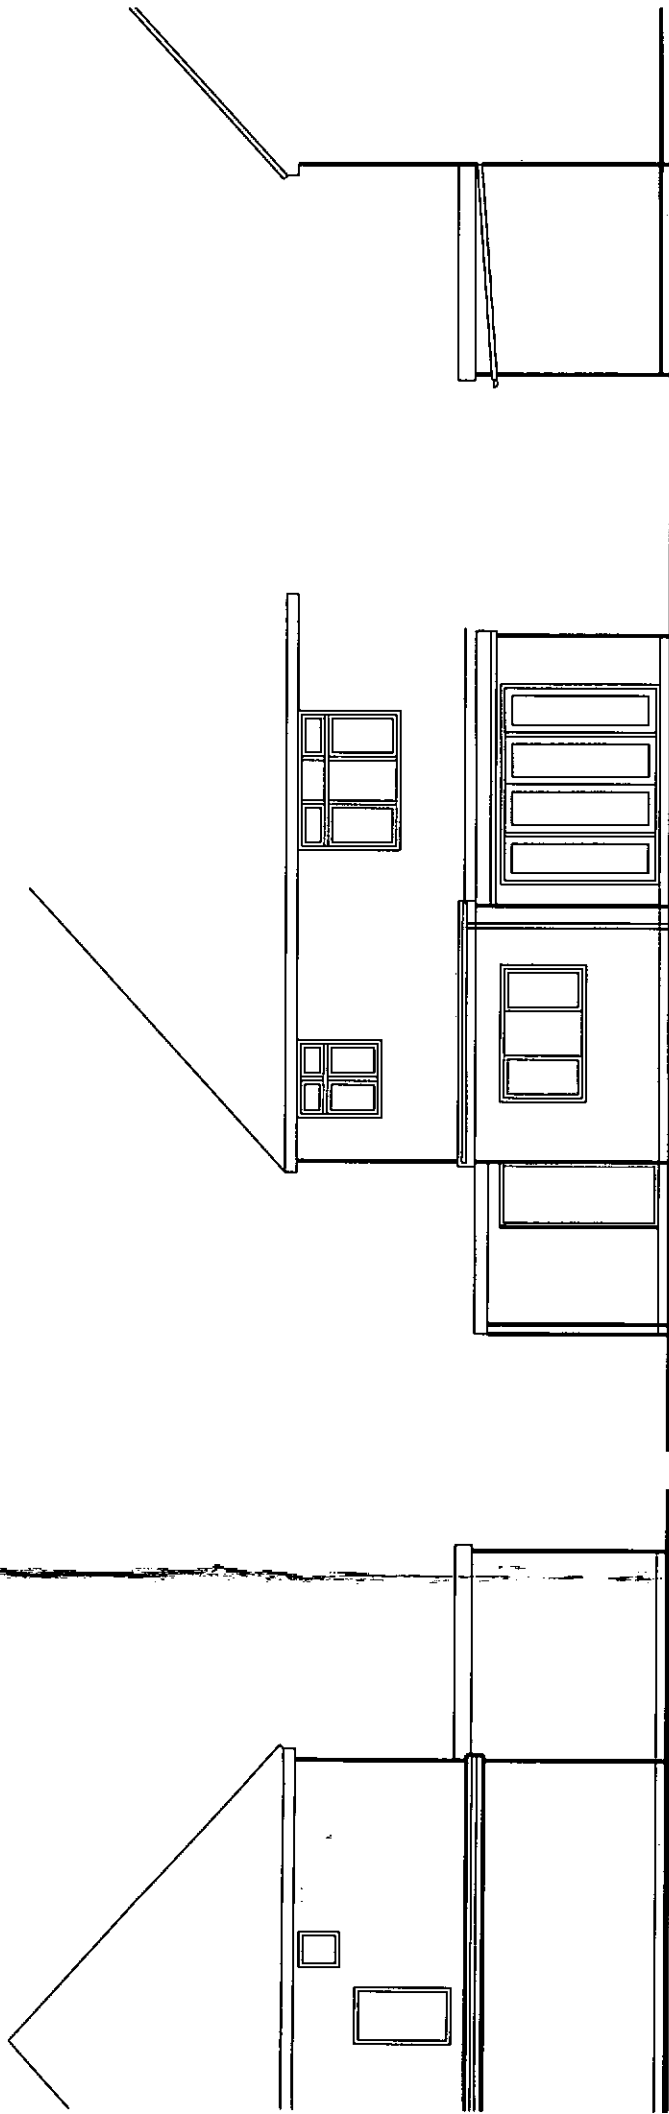


east elevation

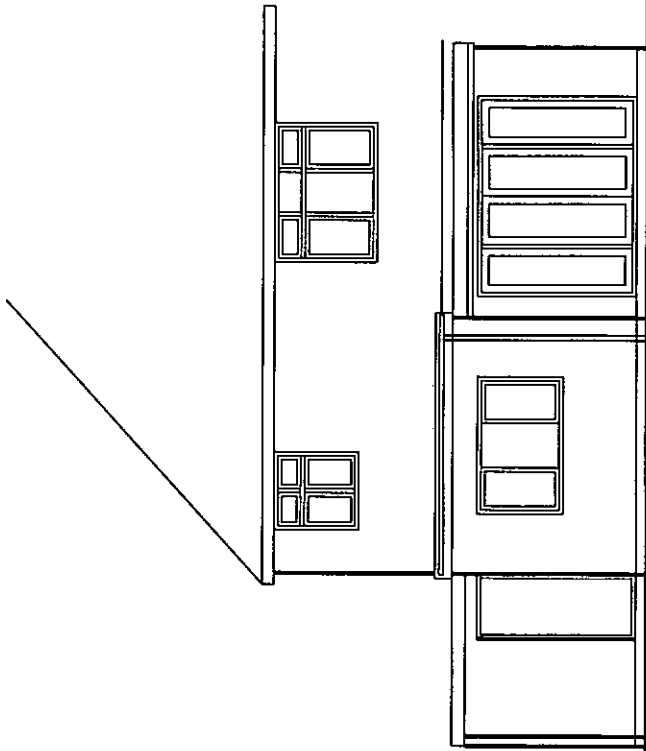

north elevation

west elevation

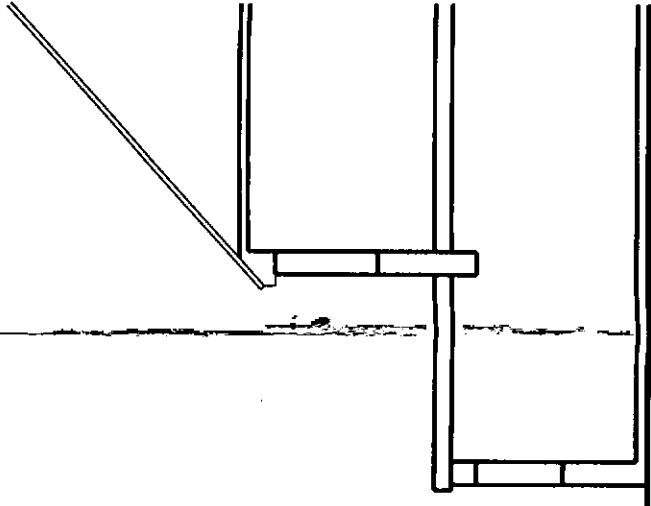

typical section

NOTES:

- Dimensions to be checked on site before commencing work. Any discrepancies shall be reported to the architect immediately.
- Do not scale from these drawings except for planning purposes. Use figured dimensions only.
- Where applicable this drawing is to be read in conjunction with other consultant's drawings.
- This drawing is the copyright of hda projects ltd.

Rev	Date	Amendment
-----	------	-----------

hda projects

6 The Old Flour Mill - Queen Street - Emsworth - Hampshire - PO10 7BT -
Tel: +44 (0) 1243 373955 Mob 07367979618
e-mail: hda.projects@talktalk.net

for Mr + Mrs P Molyneux

Project

22 Hillsboro Road
Bognor Regis
PO21 2DX

Title

Plans + Elevations as Existing

Date	Drawn	Scale	Checked
Jan 2011	wcm	1:100 @ A3	
Job Number	Drawn	Revision	
1101	P	02	