



NOTES:

Dimensions to be checked on site before commencing work.
Any discrepancies shall be reported to the architect immediately.
Do not scale from these drawings except for planning purposes.
Use figured dimensions only.
Where applicable this drawing is to be read in conjunction with other consultants' drawings.
This drawing is the copyright of hda projects ltd.

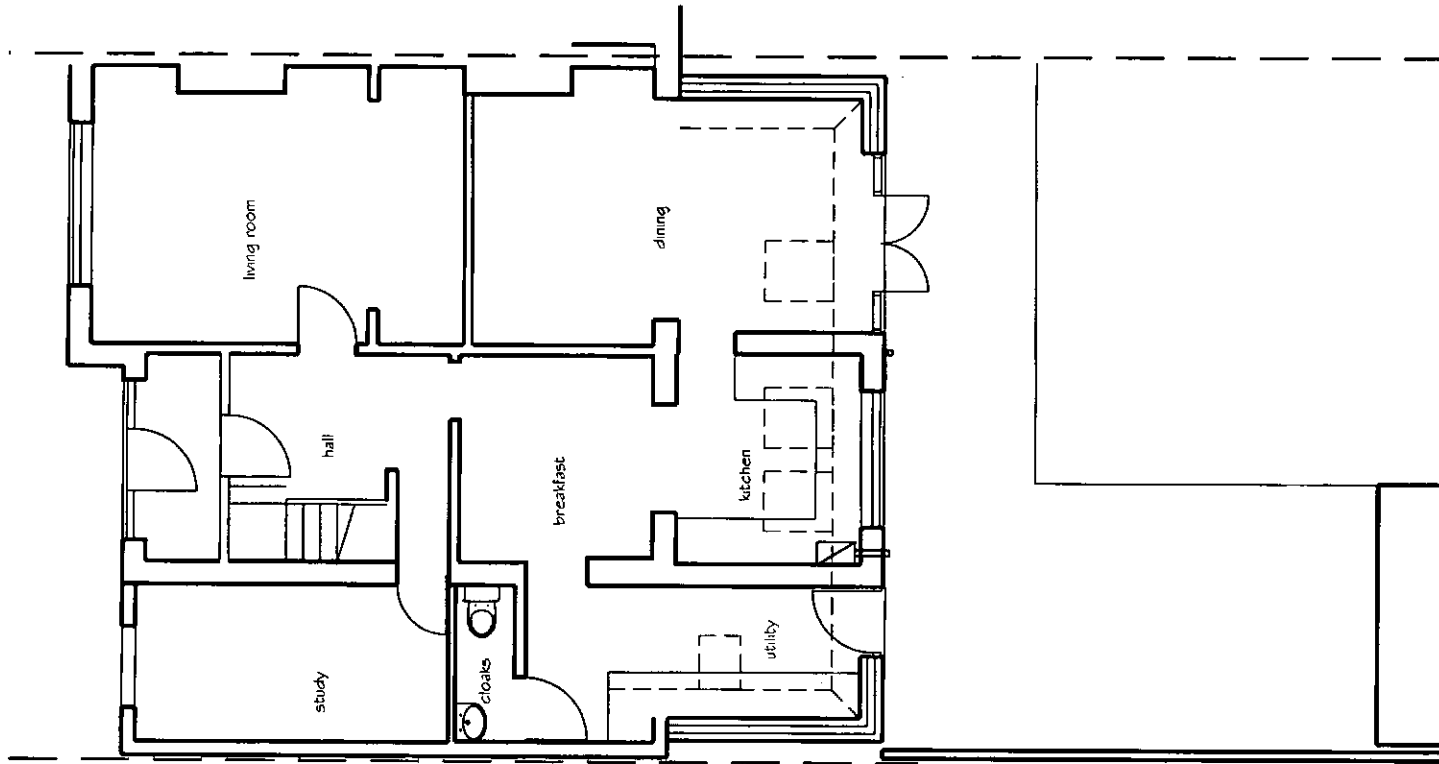

ground floor plan

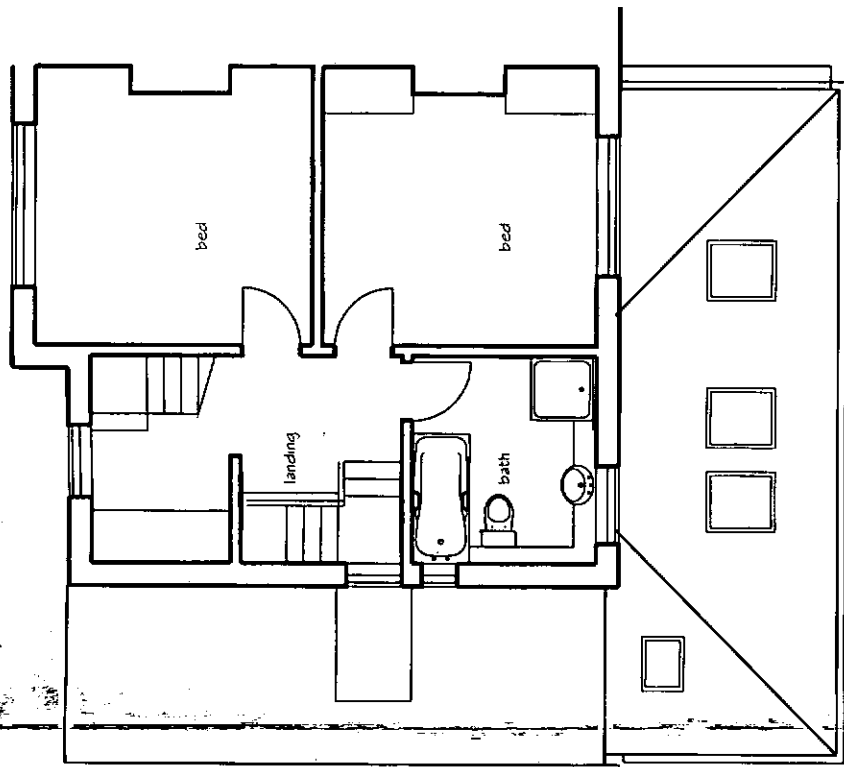

first floor/ roof plan

Rev	Date	Amendment
-----	------	-----------

hda projects

6 The Old Flour Mill - Queen Street - Emsworth -
Hampshire - PO10 7BT.
Tel: +44 (0) 1243 373655 Mob 07867978618
e-mail: hda.projects@talktalk.net

For
Mr+Mrs P Molyneux

Project
22 Hillsboro Road
Bognor Regis
PO21 2DX

Title
Plans as Proposed

Date	Drawn	Scale	Checked
Feb 2011	wdm	1:100 @ A3	
Job Number	Prefix	Drawing Number	Revision
1101	P	03	