




Revisions:

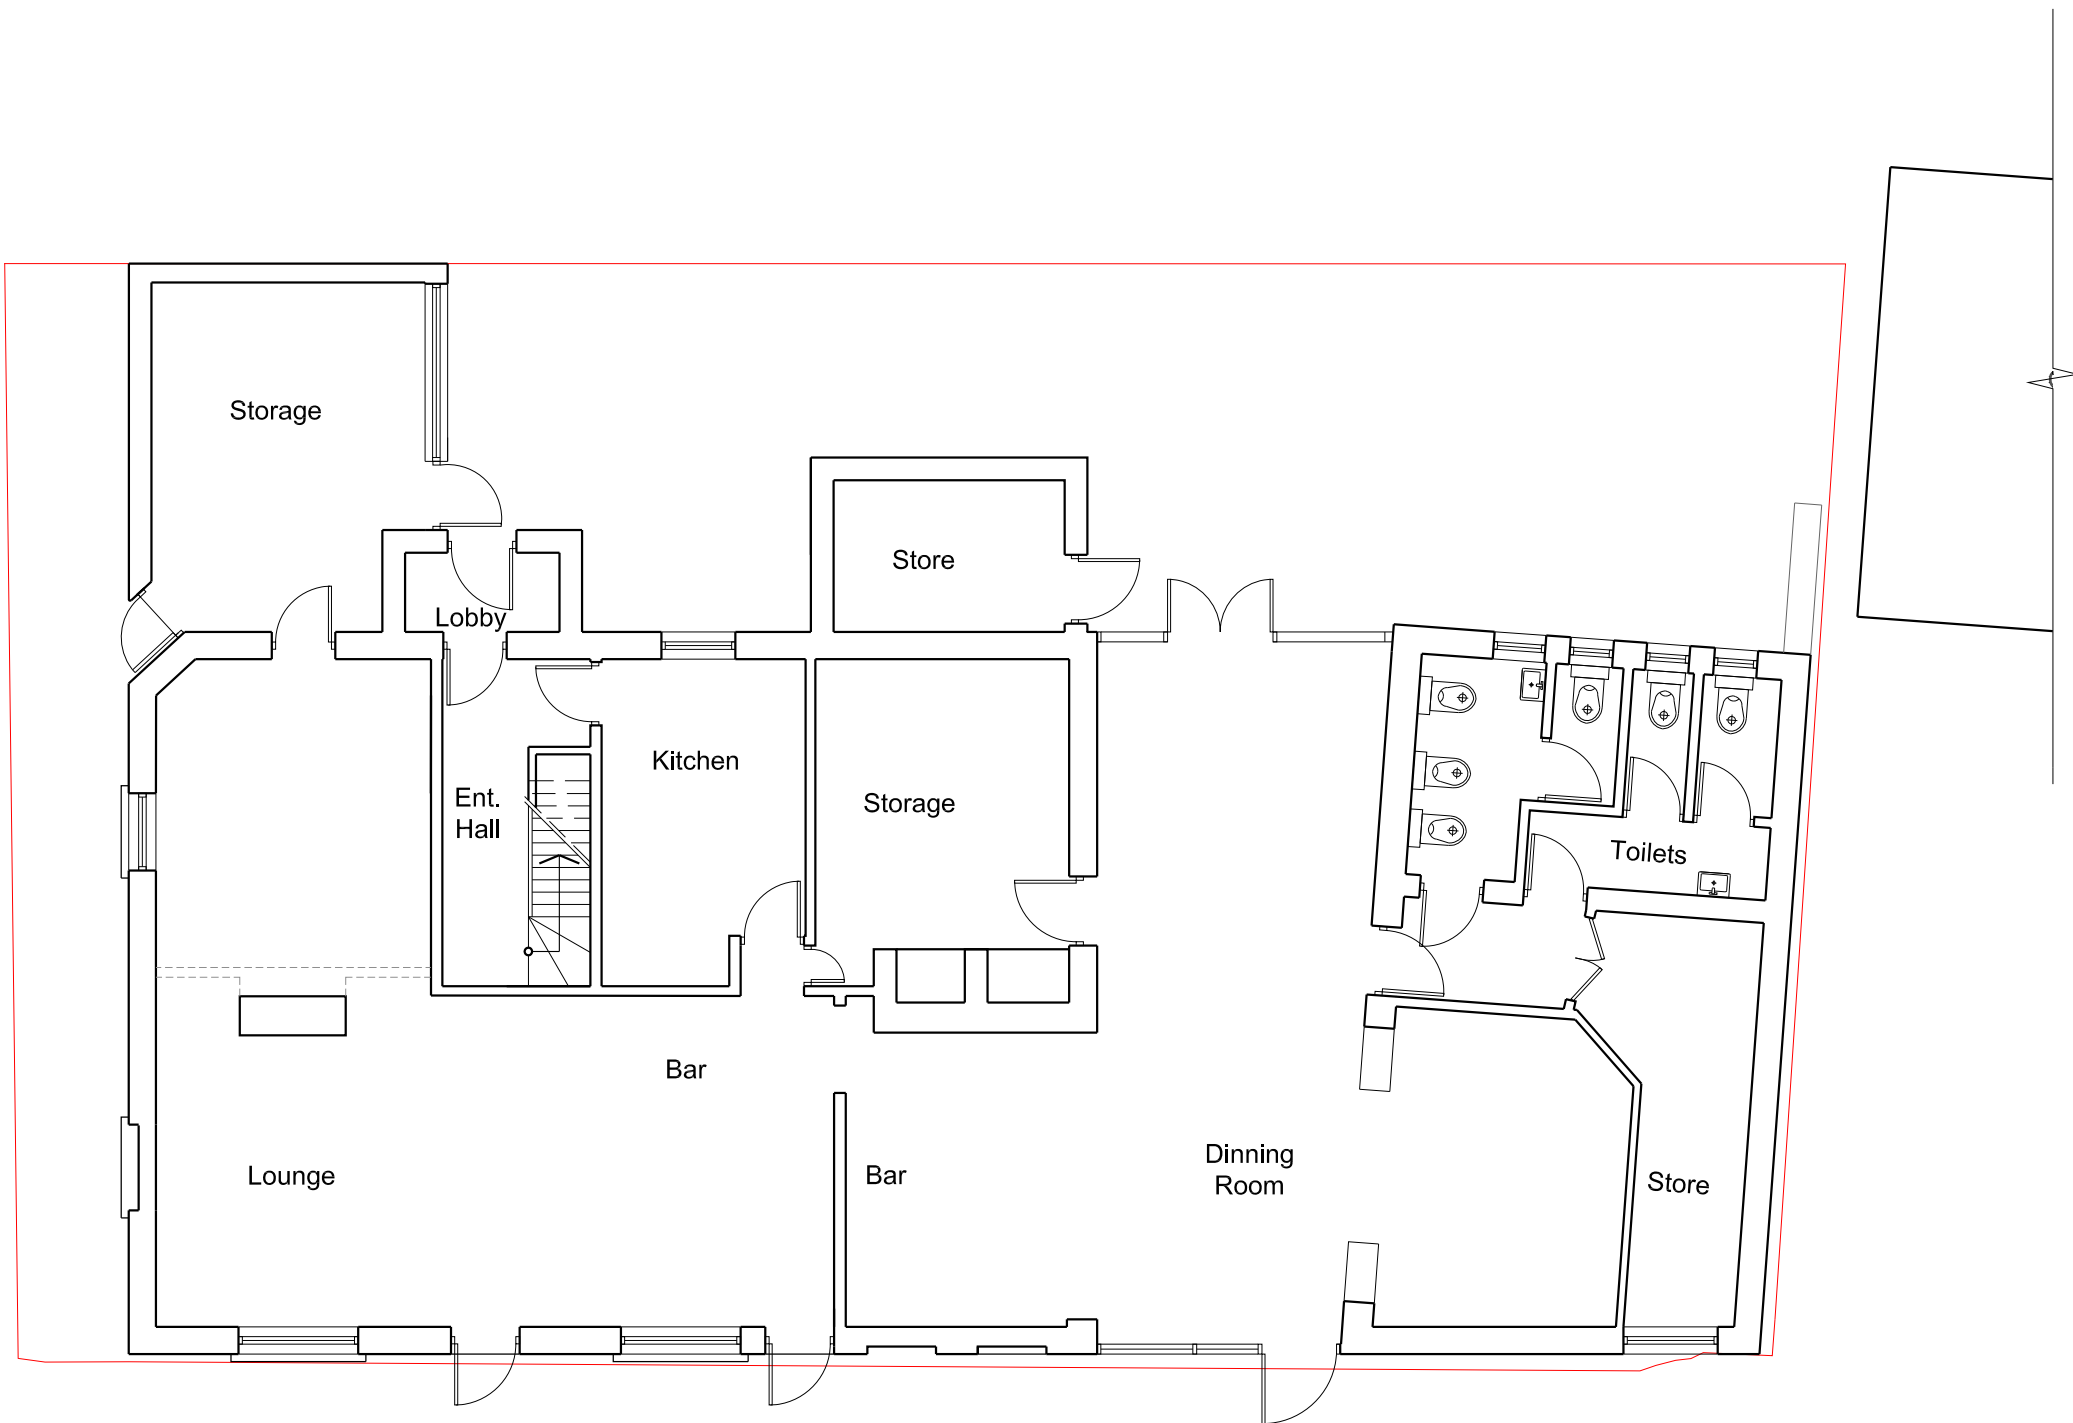

EXISTING GROUND FLOOR PLAN

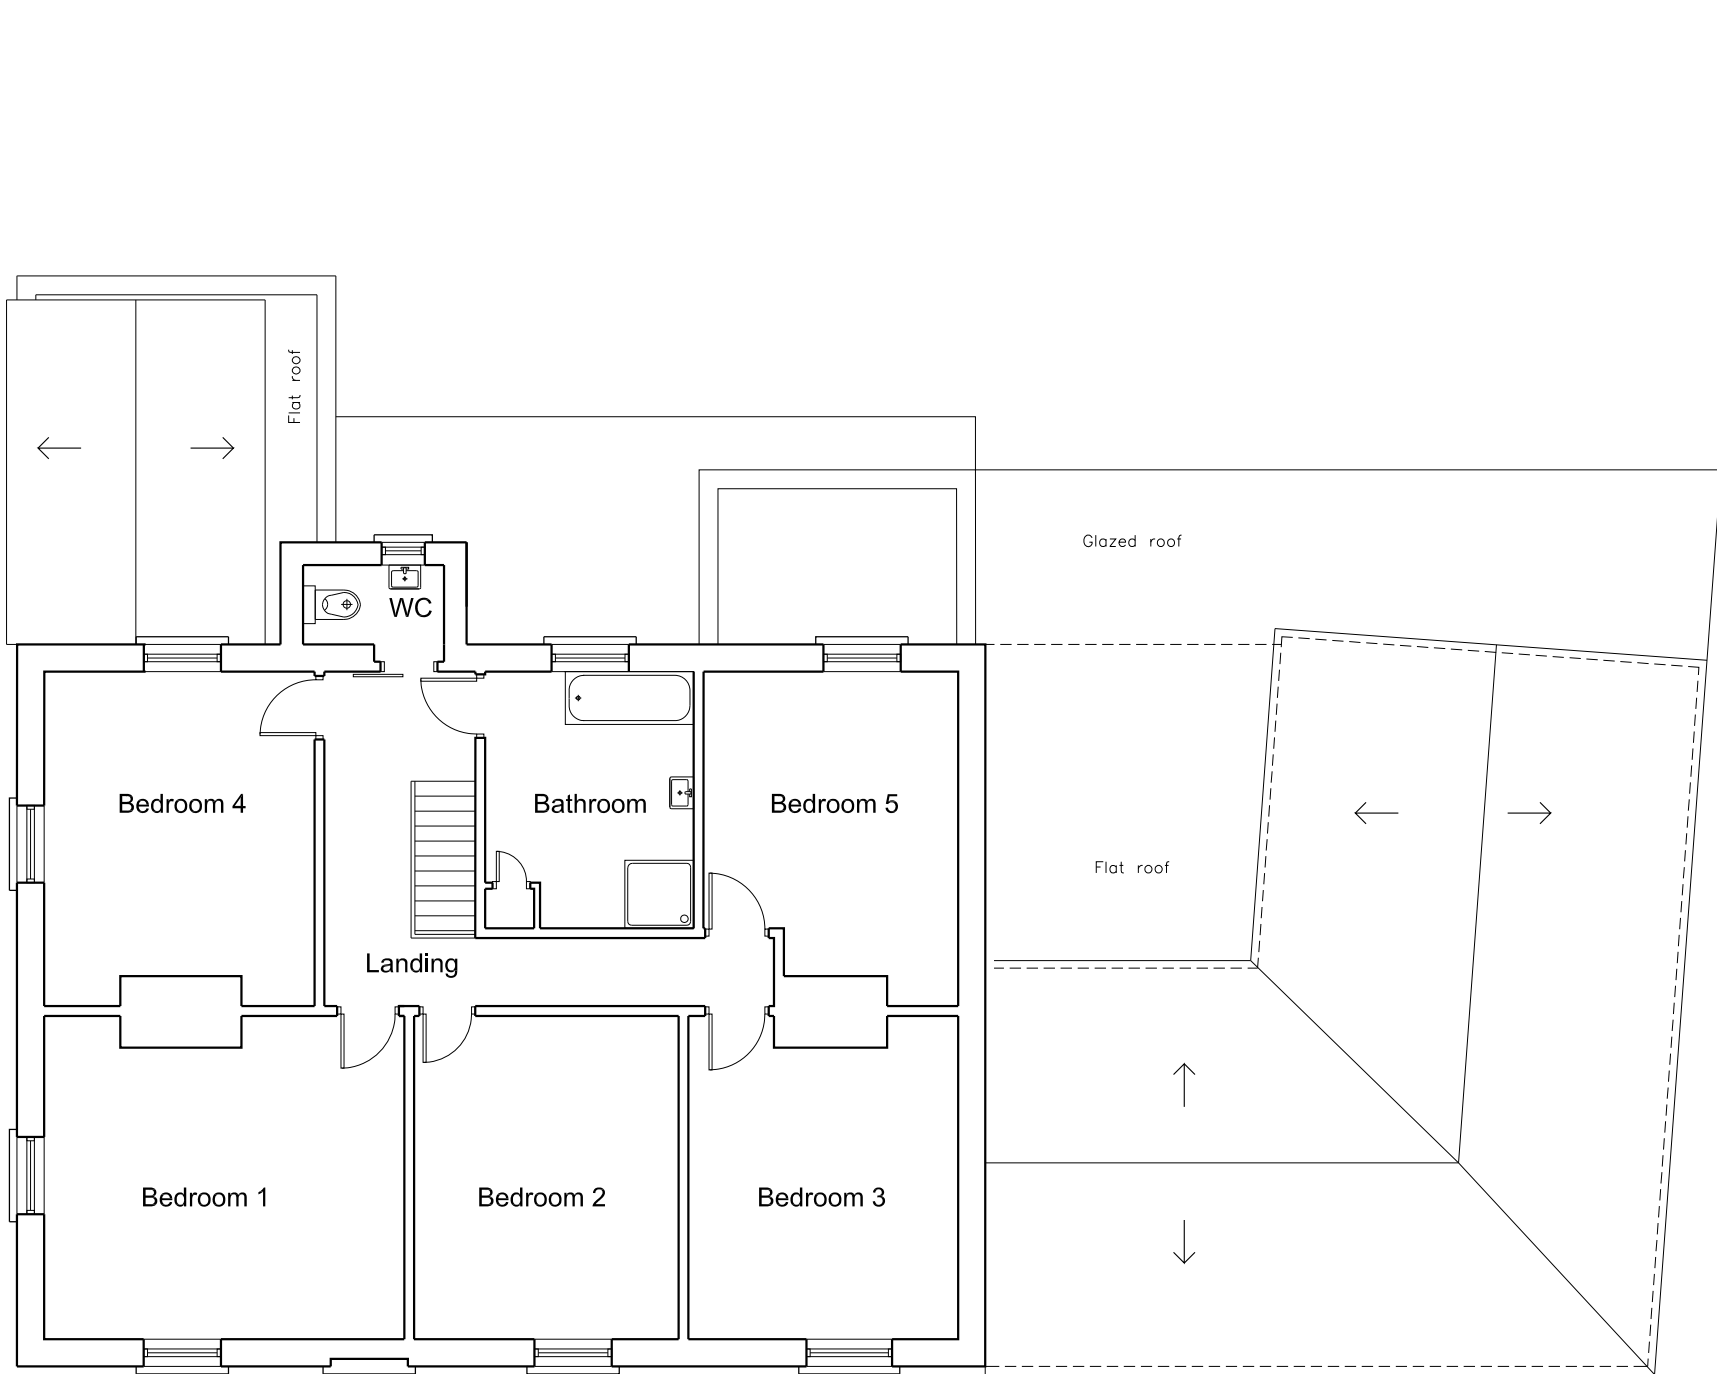


EXISTING FIRST FLOOR PLAN

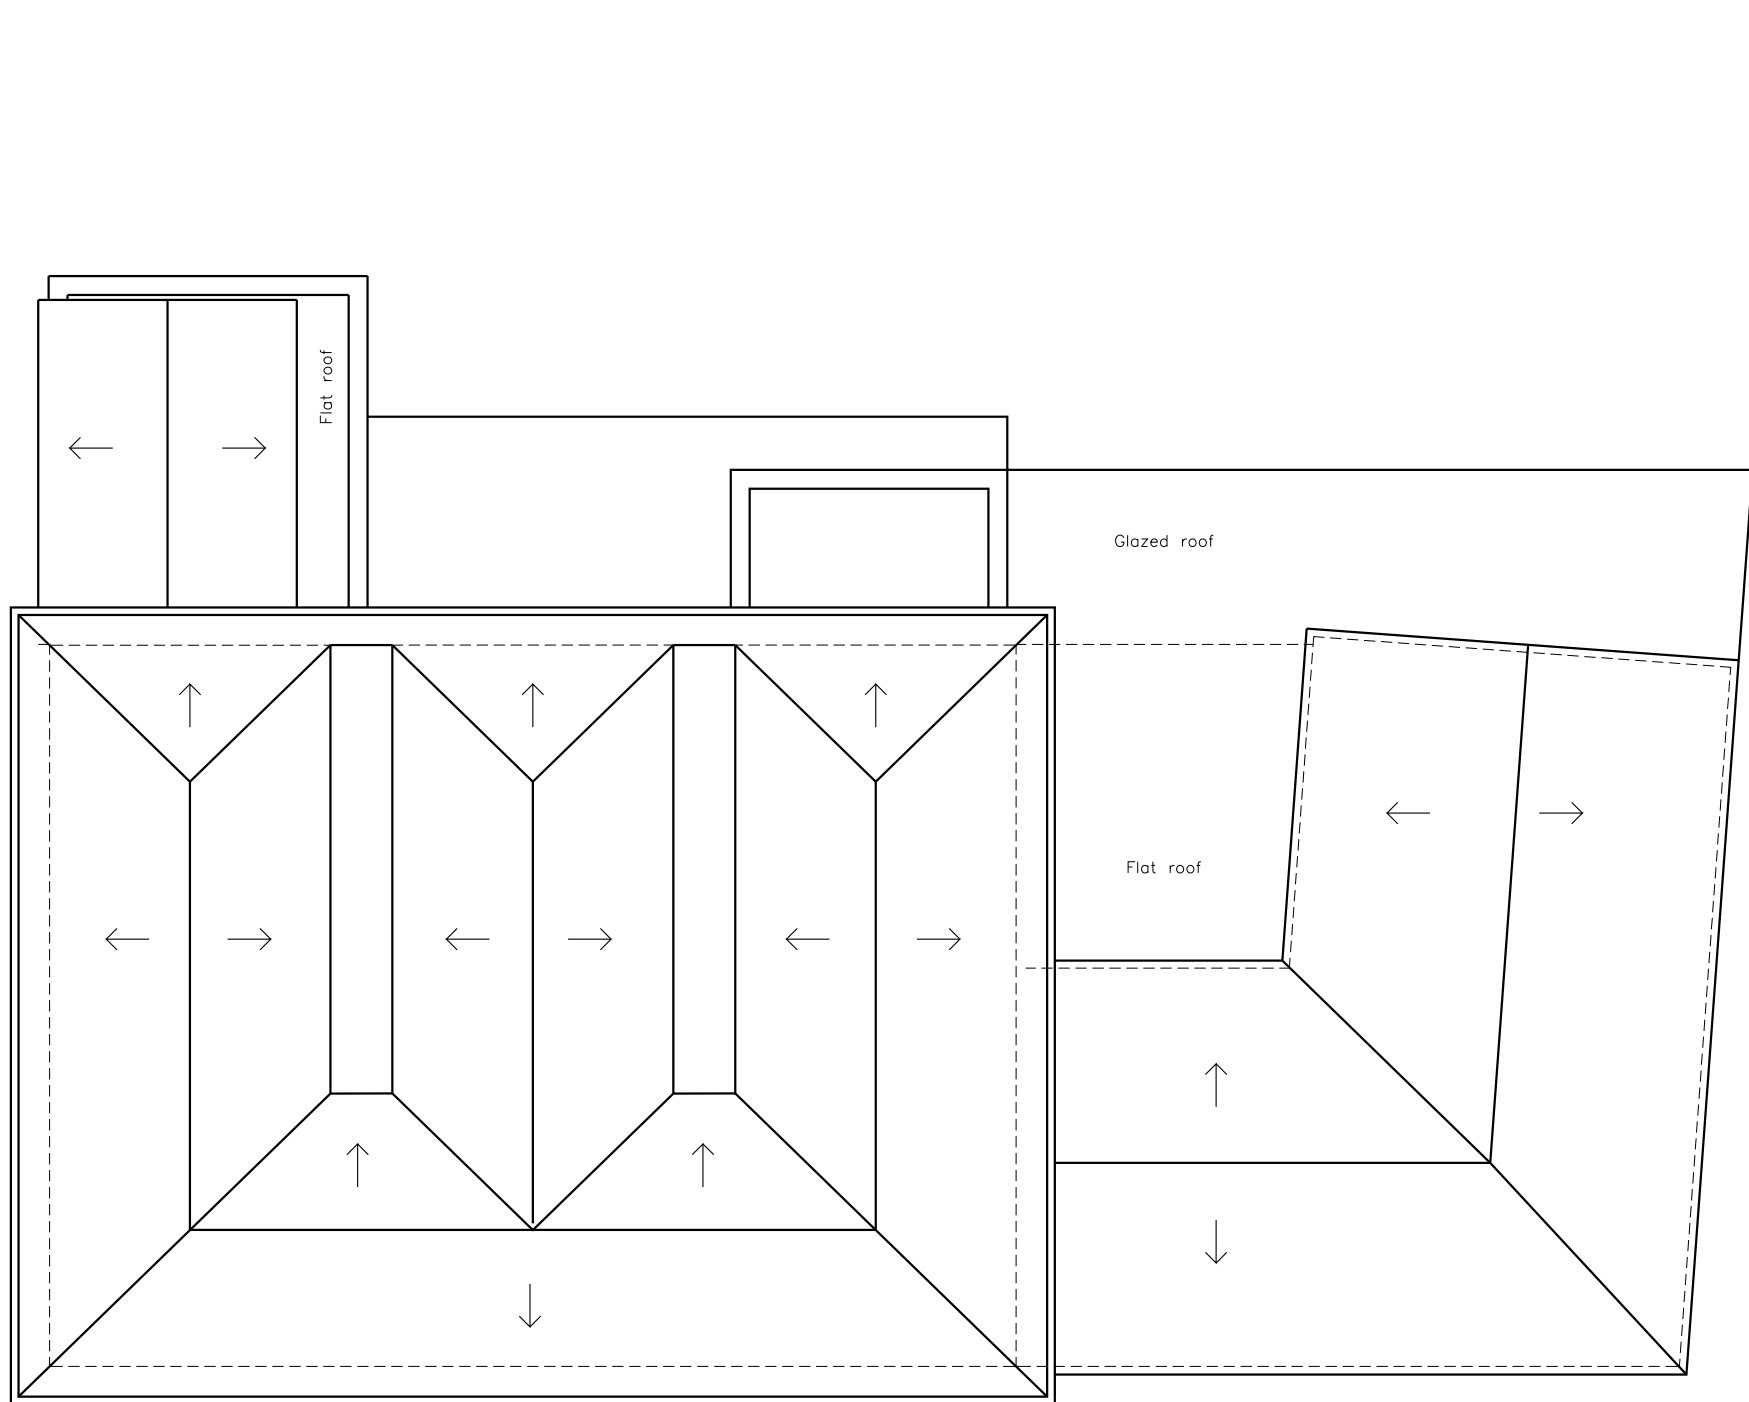

EXISTING ROOF PLAN



EXISTING SOUTH ELEVATION

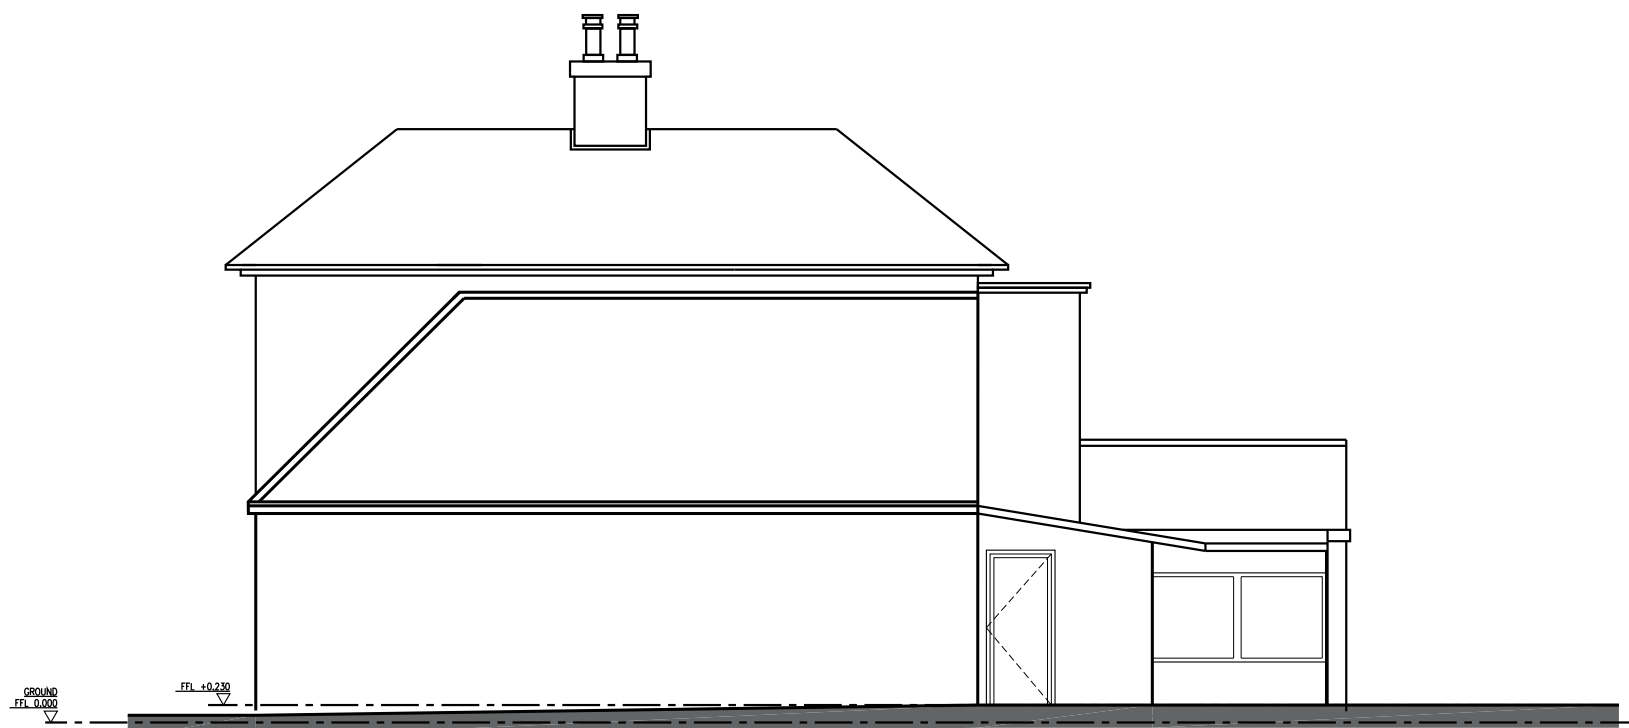

EXISTING EAST ELEVATION



EXISTING WEST ELEVATION



EXISTING NORTH ELEVATION

jjr designs
Suite 2b
Church House,
94 Felpham Road
Felpham
West Sussex,
PO22 7PG
TEL: 01243 822081

Architectural Services
Planning
Building Regs
On Site Supervision
Landscape Design

e-mail: info@jjrdesigns.com

Client:
BEDFORD HOUSE DEVELOPMENTS

Project:
PRINCE OF WALES

Drawing Title:
EXISTING PLANS & ELEVATIONS

Issue status:					
Outline proposals	☐	Production information	☐	Scheme design	☐
Tender drawing	☐	Detail design	☐	Contract drawing	☐
Scale:	Drawn:	Checked:	Approved:	Date:	
1:100	V. Botezat	R. Stefonski		03.01.2018	
Job No:	Drawing No:		Revision:		
1332	103				