



This drawing and its contents are the strict copyright of Architectura Design. No reproduction without permission. Do not scale. Written dimensions to be used where given. All dimensions and details to be checked on site. FOR PLANNING PURPOSES ONLY

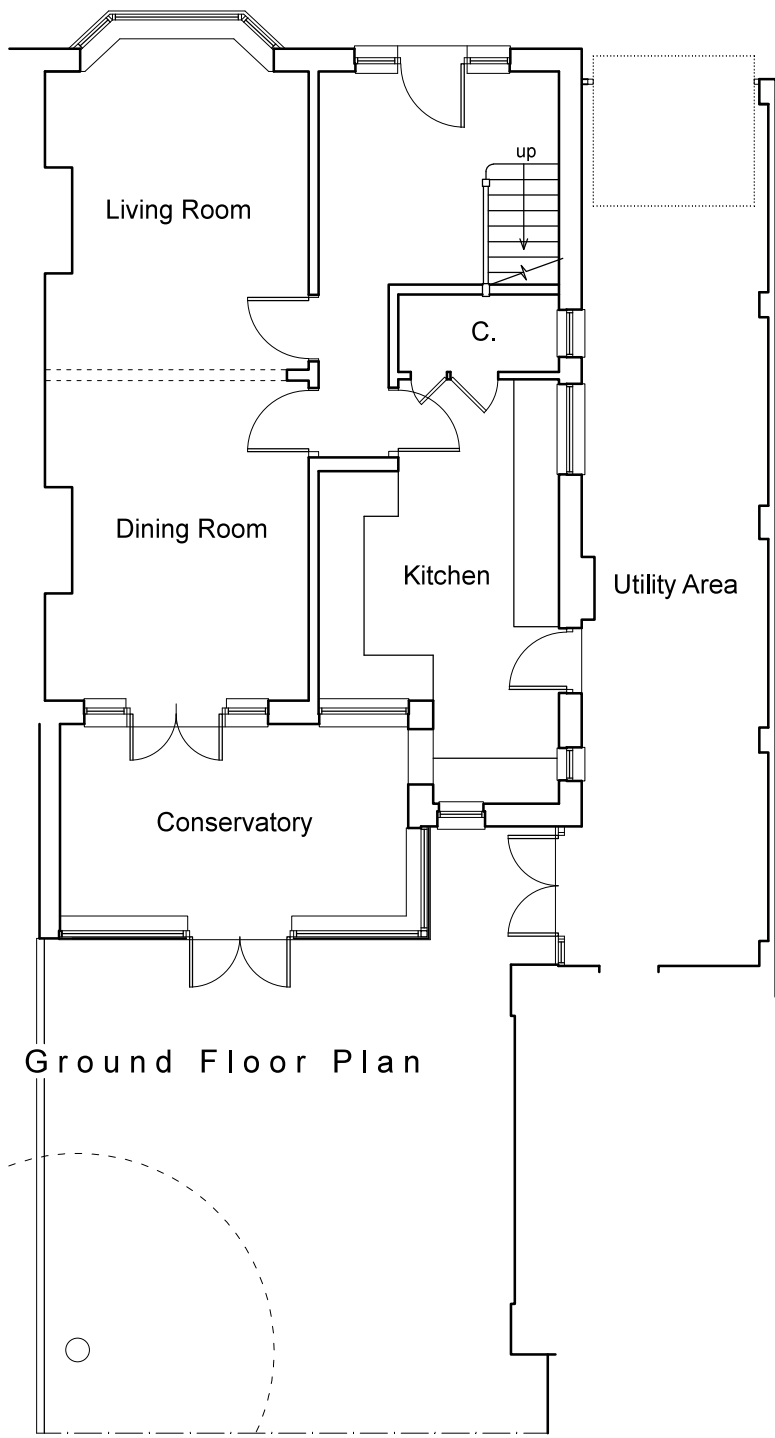


Ground Floor Plan




North East Elevation

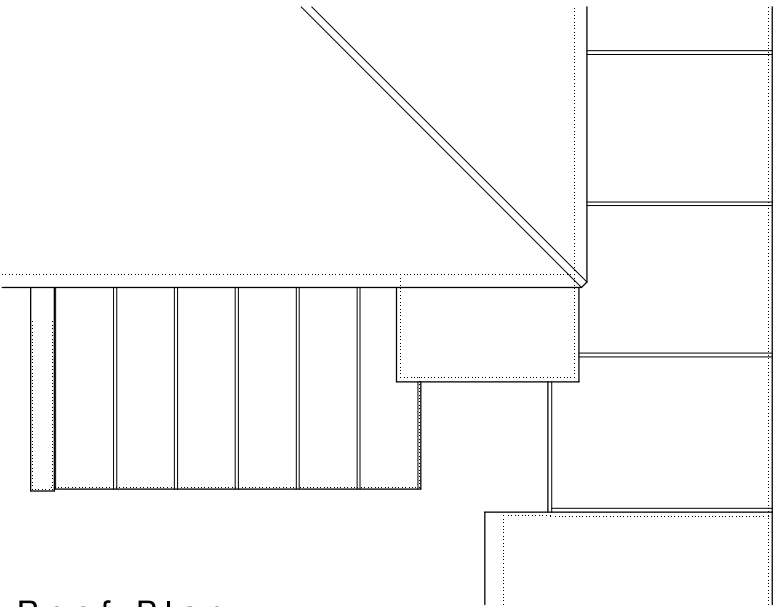


Roof Plan

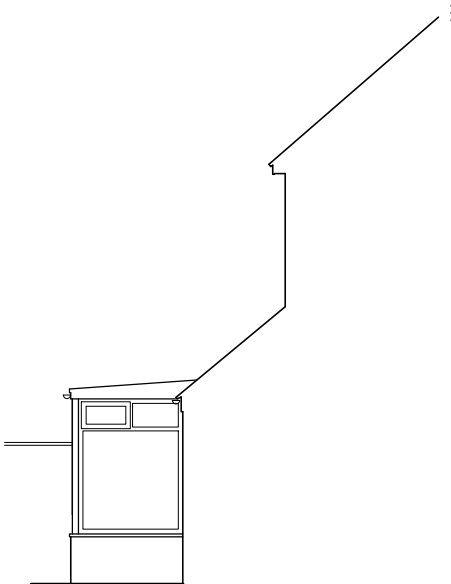

North West Elevation

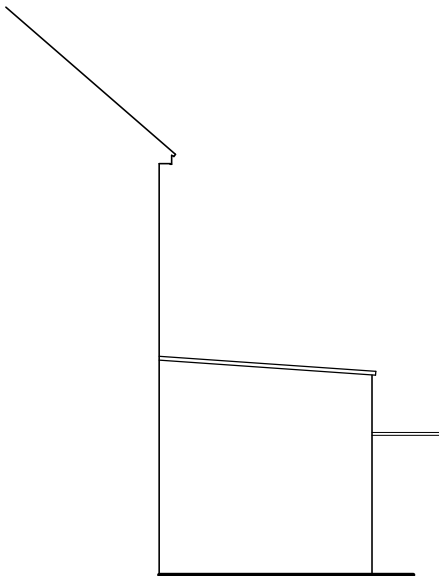

South East Elevation

 

**Architectura**  
Architectural Design & Drawing Service

**P**roposed Rear Extension  
at 25 Westingway, Bognor Regis  
for Mr and Mrs I Taylor

Drawing S01 February 2020 Scale 1:100 @ A3  
Survey Drawing - Floor Plan, Roof Plan & Elevations