


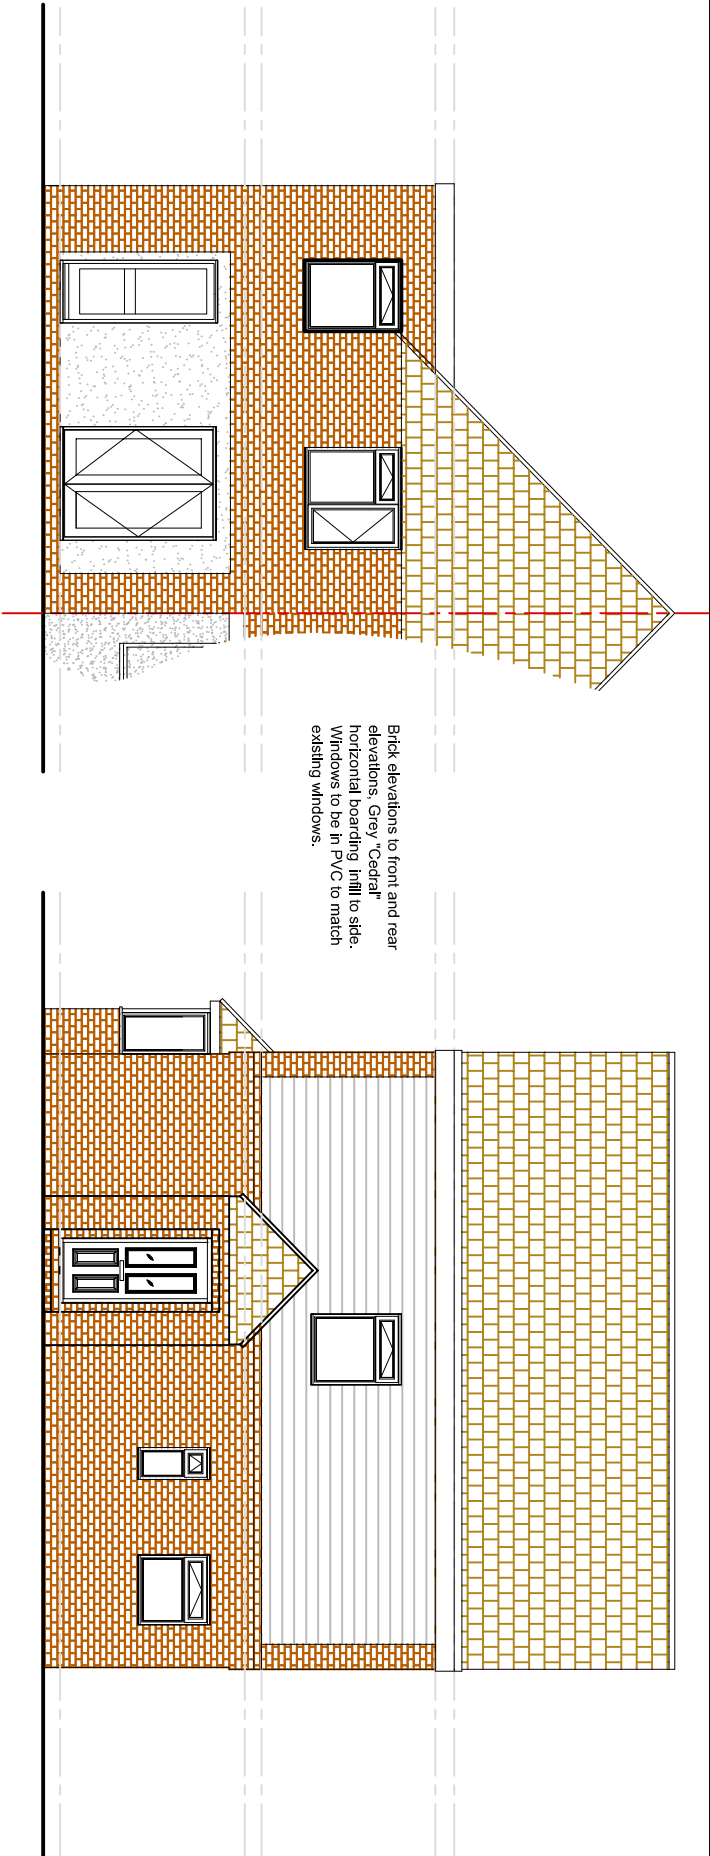

SOUTH ELEVATION -
Proposed.


WEST ELEVATION -
Proposed

General Notes:


Do not scale dimensions from this drawing, unless for Planning purposes.

The Contractor is responsible for checking all dimensions on site prior to commencement of the works.


This drawing is to be read in conjunction with the specification.

 


1:100 Scale bar

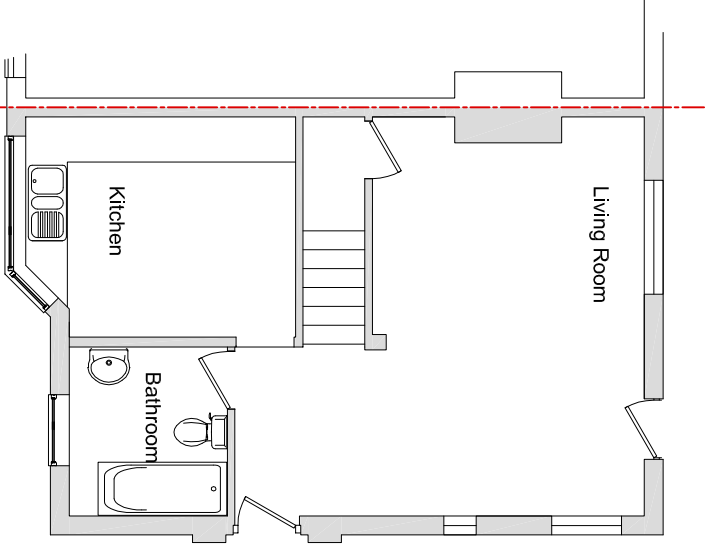

GROUND FLOOR PLAN

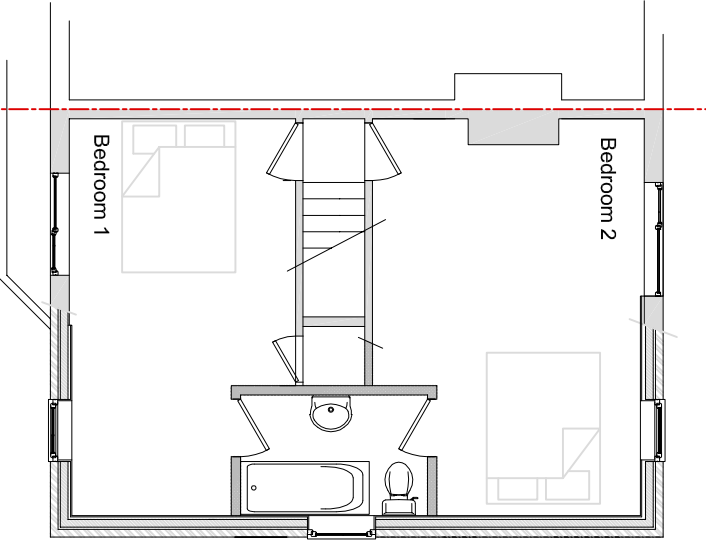

FIRST FLOOR PLAN

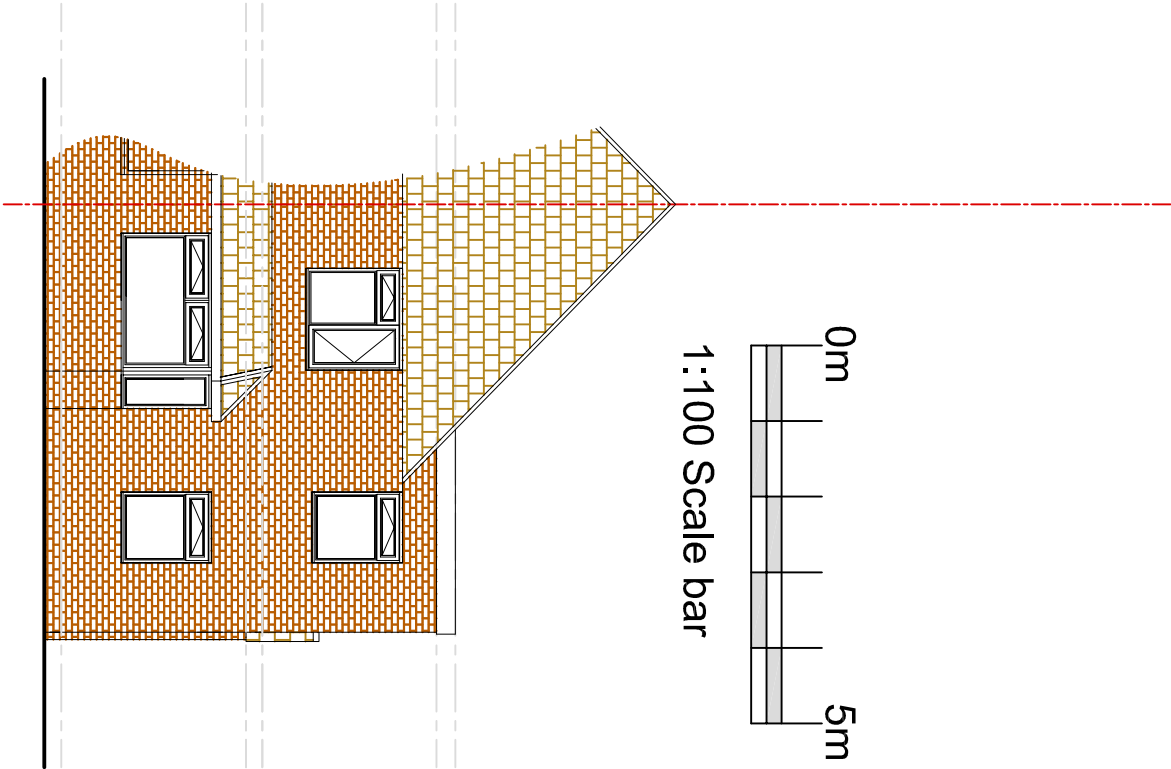

NORTH ELEVATION -
Proposed

Brian Elstone Surveying Services Ltd Brian Elstone, MCIQB, RMAPS, MCABE Building Surveyor and Architectural Consultant Registered CDM Coordinator 14 Sutton Avenue, Rustington, West Sussex, BN16 2ET Phone: 01903 784884, Mobile: 07710 593021, Email: brian@elstone.biz	Client: Mr & Mrs J Evans, 8 Sandymount Ave. Bognor Regis, West Sussex. PO22 9ES		
	Project: First Floor Alterations		
	Drawing Title: Proposed Plans and Elevations.		
	Revision	Date	Description
	Scale:	Date:	Drawn By:
1:100	09/03/2018	BE	
Drawing Number:	Revision:		
1267/003	-		