



Notes:
 Do not Scale from this Drawing for planning purposes.
 All dimensions are in millimetres and to be checked on site.
 All Dimensions relating to substructure or temporary work must be checked and agreed between the project contractor and the sub-structure and temporary.



PROPOSED SOUTH WEST ELEVATION
 FROM SUDLEY ROAD 1:50

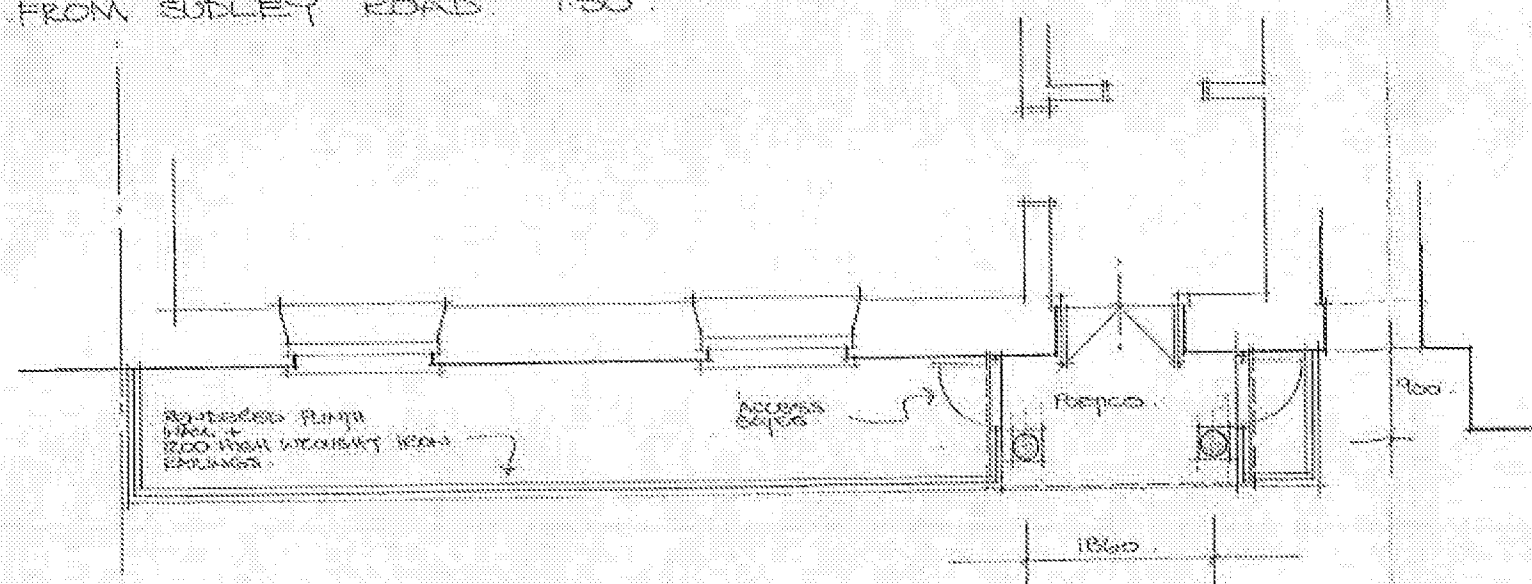

PROPOSED EXTERNAL WORKS PLAN 1:50

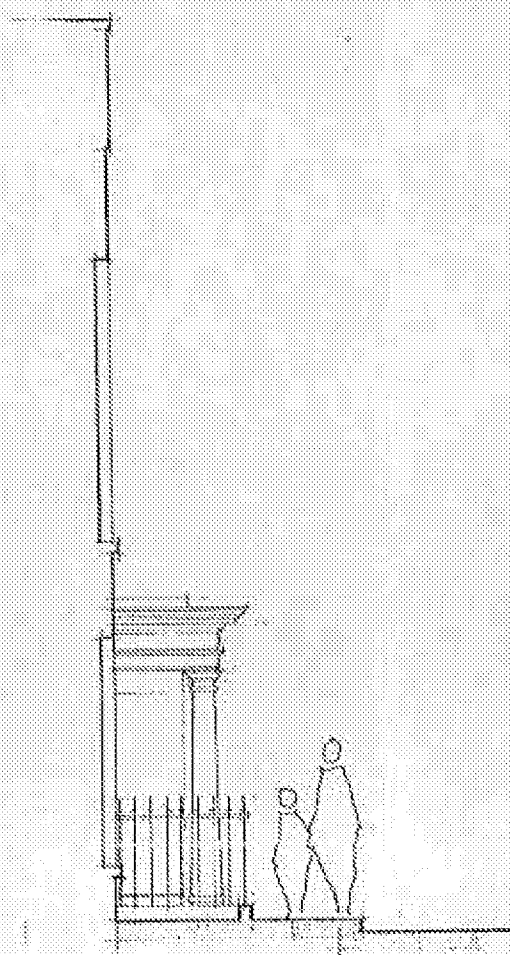

PROPOSED NORTH WEST
 SECTION THIRD FRONTAGE 1:50

-  LBC
-  Building Regulations

WATKINS SURVEYORS
 37 North Street
 Emsworth
 Hampshire
 PO10 7DA
 Tel : (01243) 371956
 Fax : (01243) 379009
 w@watkins-surveyors.co.uk

Ref: THE BOGNOR CLUB
 2 SUDLEY ROAD
 BOGNOR REGS

Scale: 1:50 Date: JULY 2004

Job No: 2102 Drawing: 10

Reinstatement of Wrought iron railings and Portico, The Bognor Club.