


Note:


Do not Scale from this Drawing (except for planning approval).
All dimensions are in millimetres and to be checked on site.
All Dimensions relating to subcontractors or suppliers work must be checked and agreed between the main contractor and the sub-contractors and suppliers.

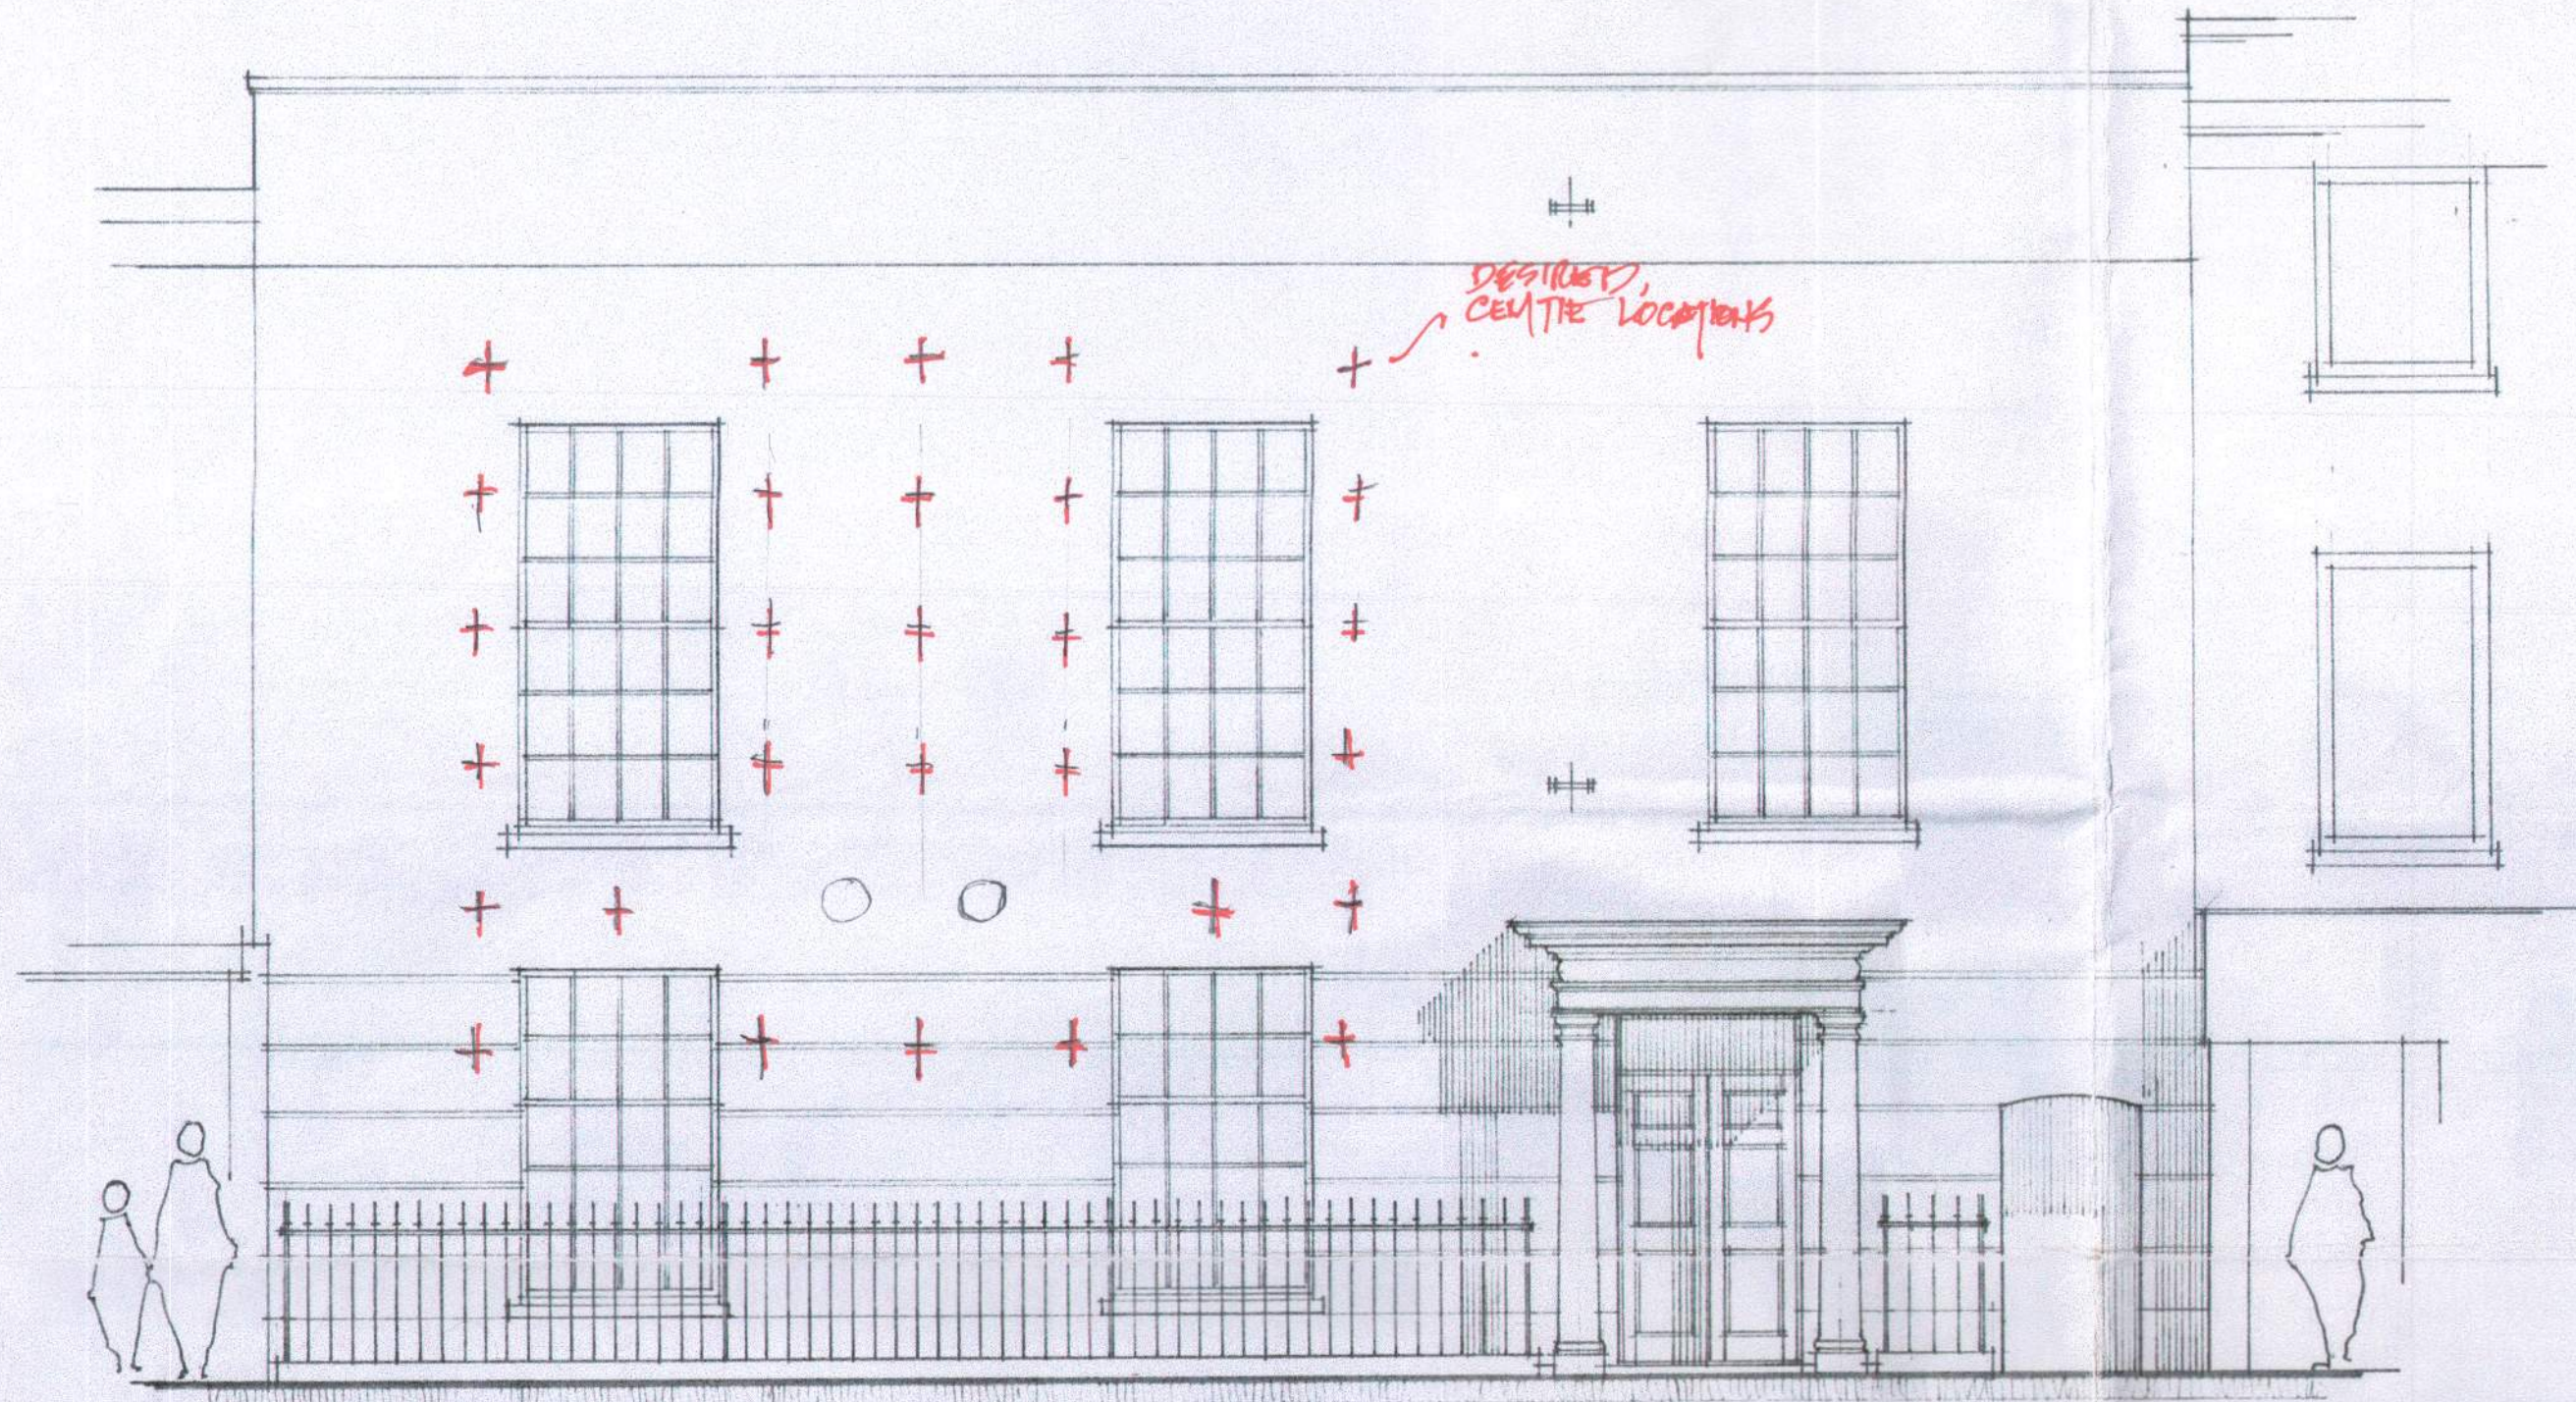

PROPOSED SOUTH WEST ELEVATION.
FROM SUDLEY ROAD. 1:50.

PROPOSED NORTH WEST
SECTION THRO' FRONTAGE. 1:50.

/// L.B.C
/// Building Regulations

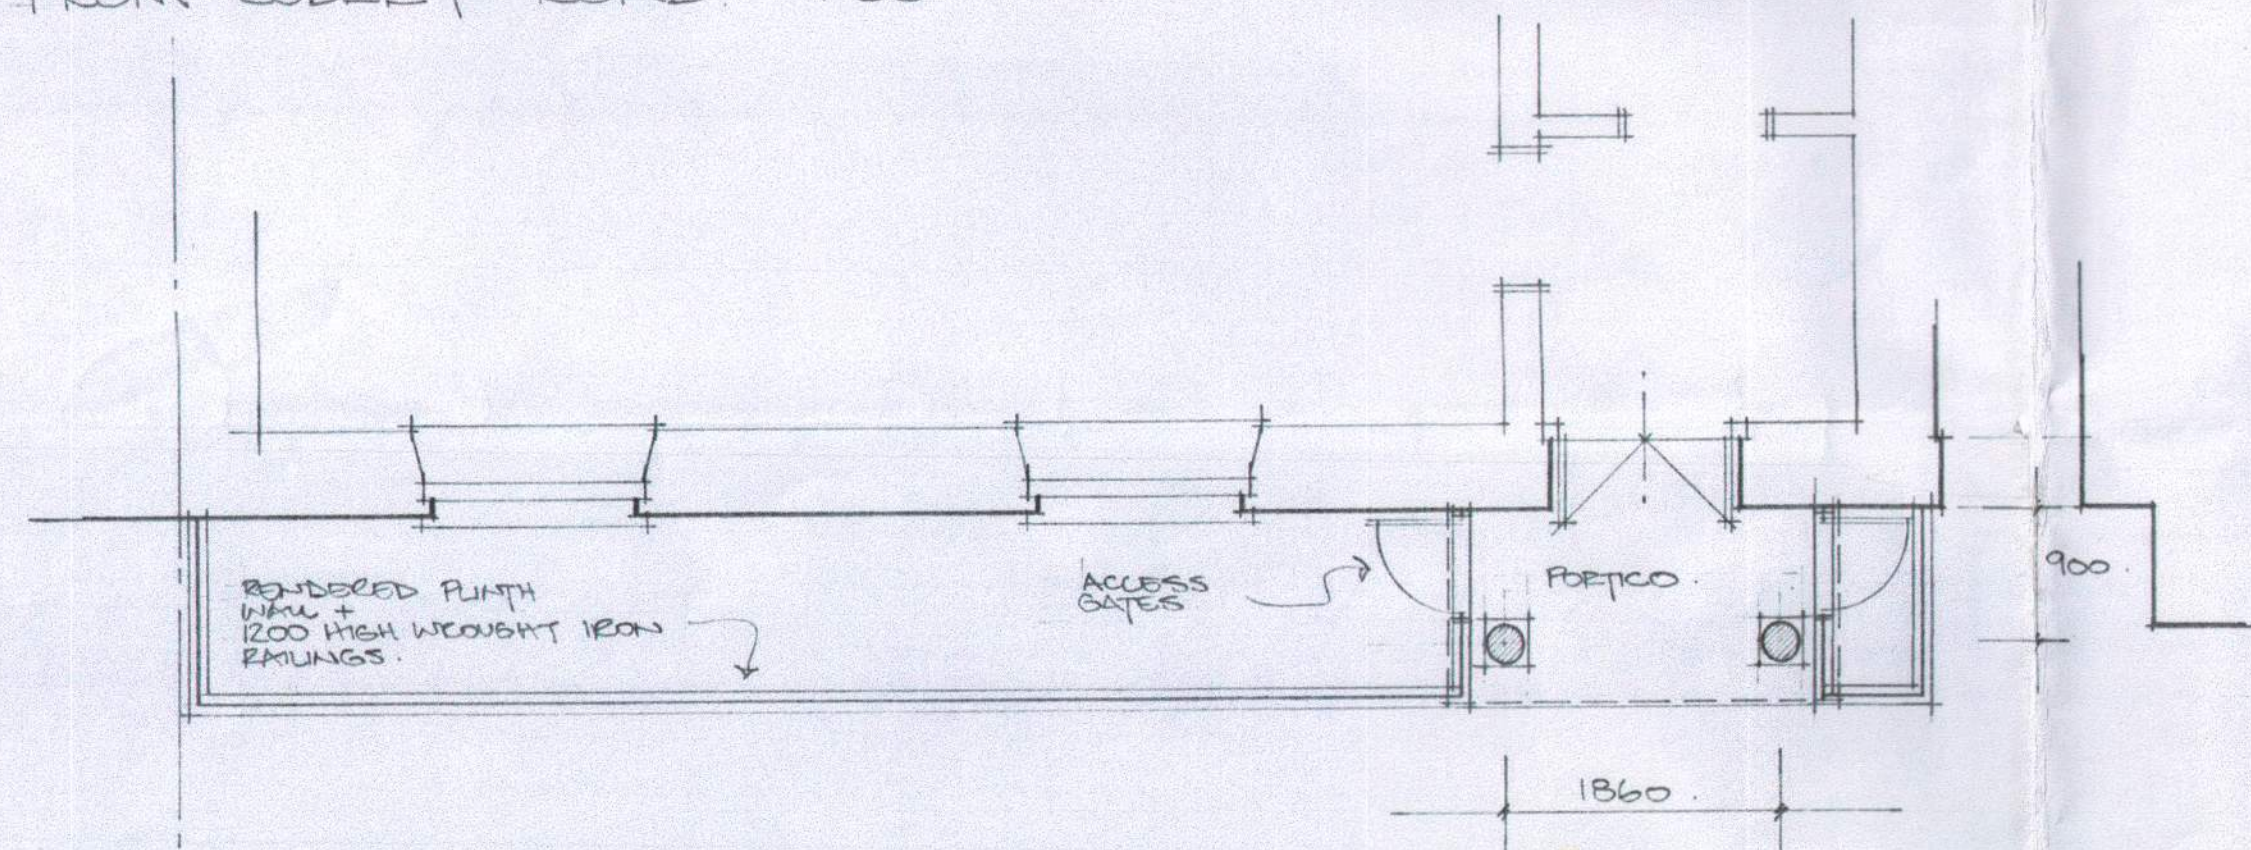

PROPOSED EXTERNAL WORKS PLAN.



WATKINS SURVEYORS
37 North Street
Emsworth
Hampshire
PO10 7DA
Tel : (01243) 371956
Fax : (01243) 379009
w@tkins-surveyors.co.uk

Ref: THE BOGNOR CLUB
2 SUDLEY ROAD
BOGNOR REGIS.

Scale: 1:50

Date: JULY 2004

Job No: 2182

Drawing: 10

Reinstatement of Wrought iron railings and Portico, The Bognor Club.