



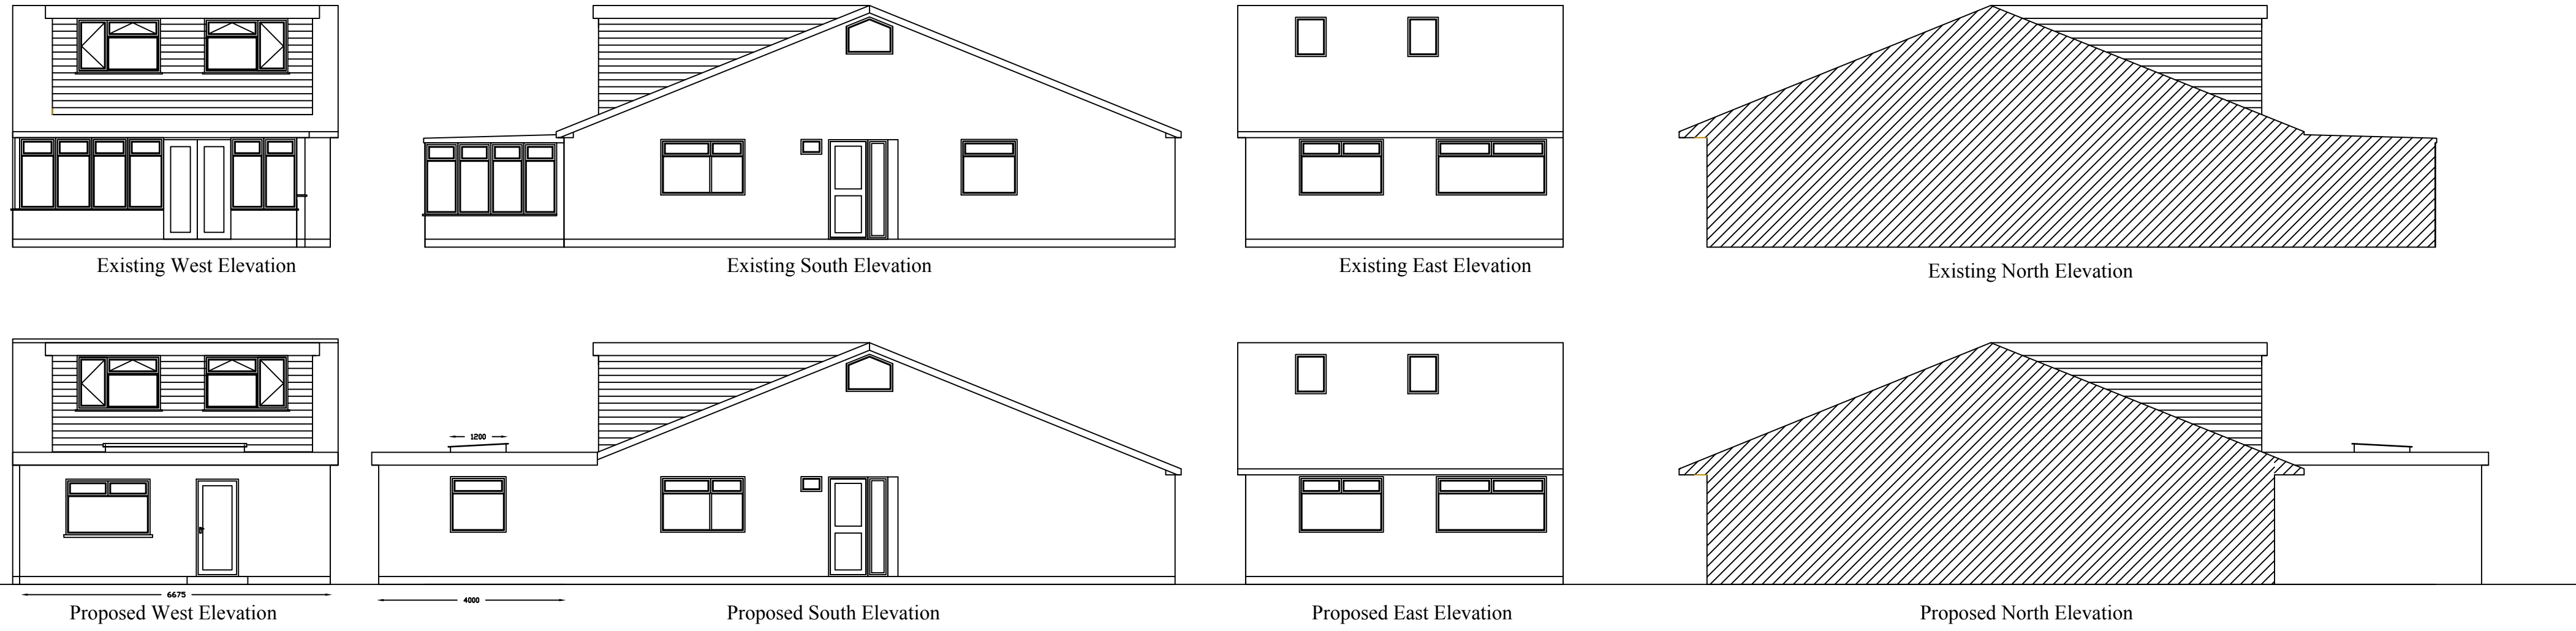


Elevations Scale: 1- 100 @ A1



Floor Plans Scale: 1- 100 @ A1

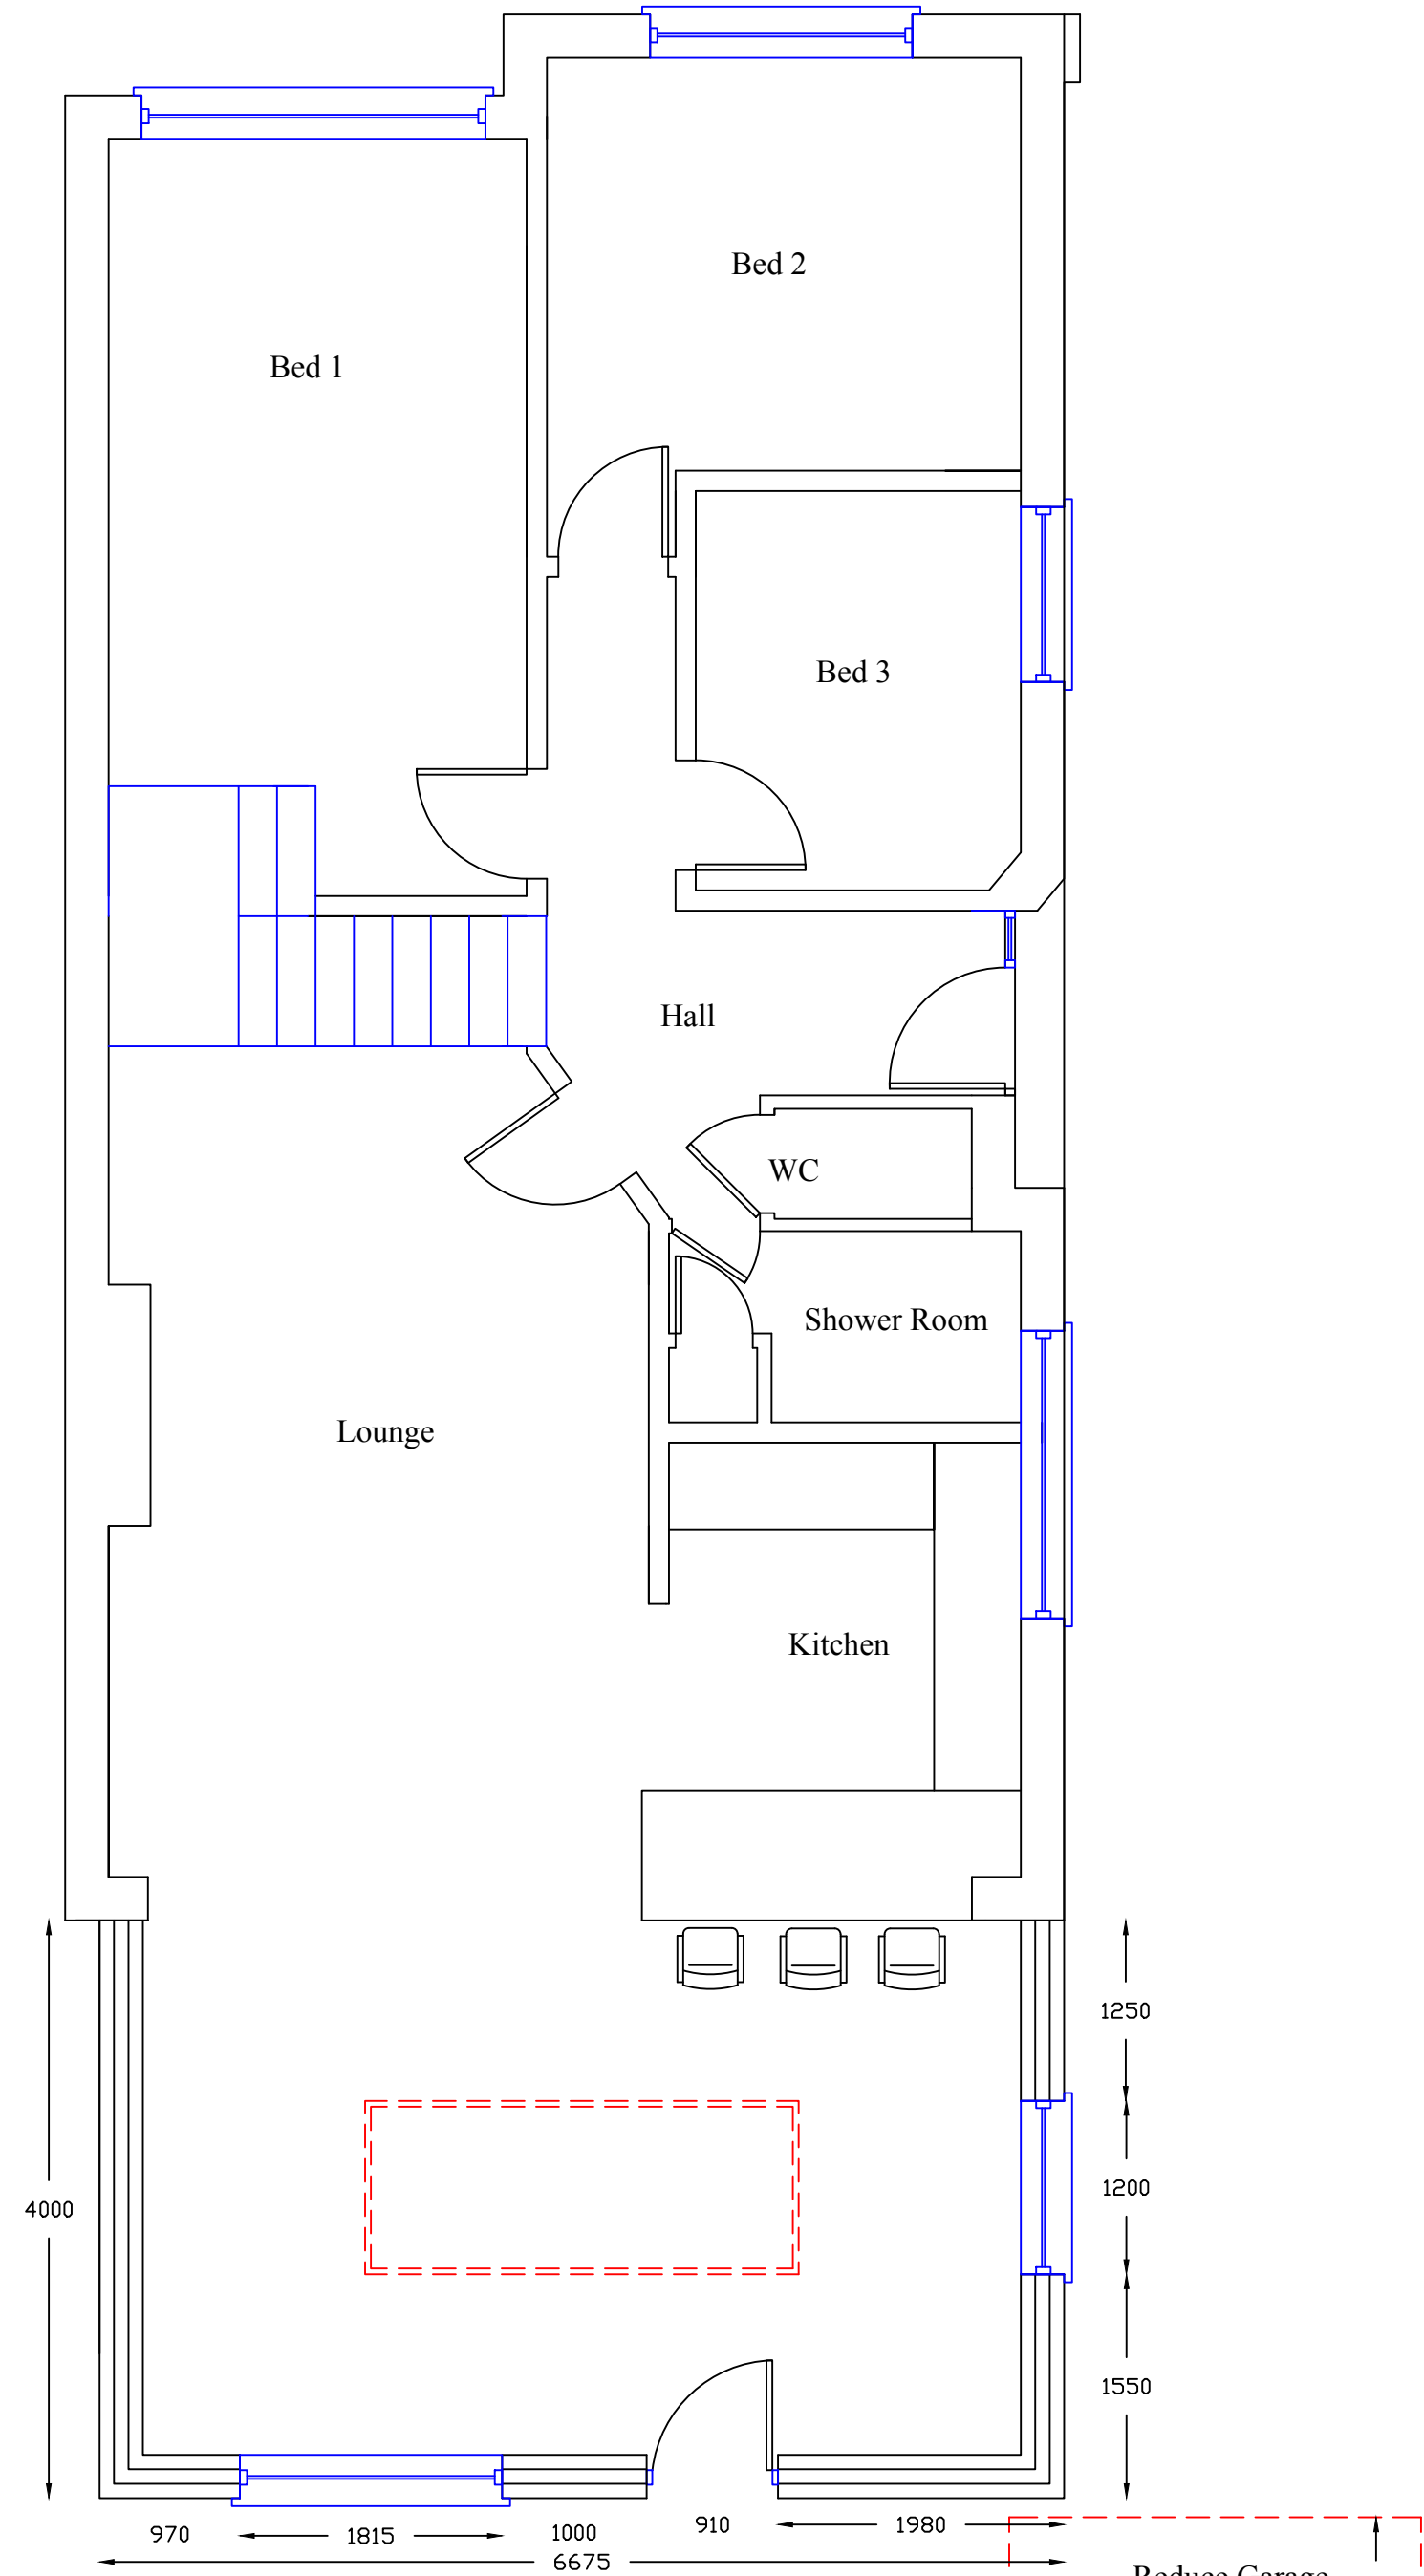


Proposed Ground Floor Plan Scale: 1-50 @ A1

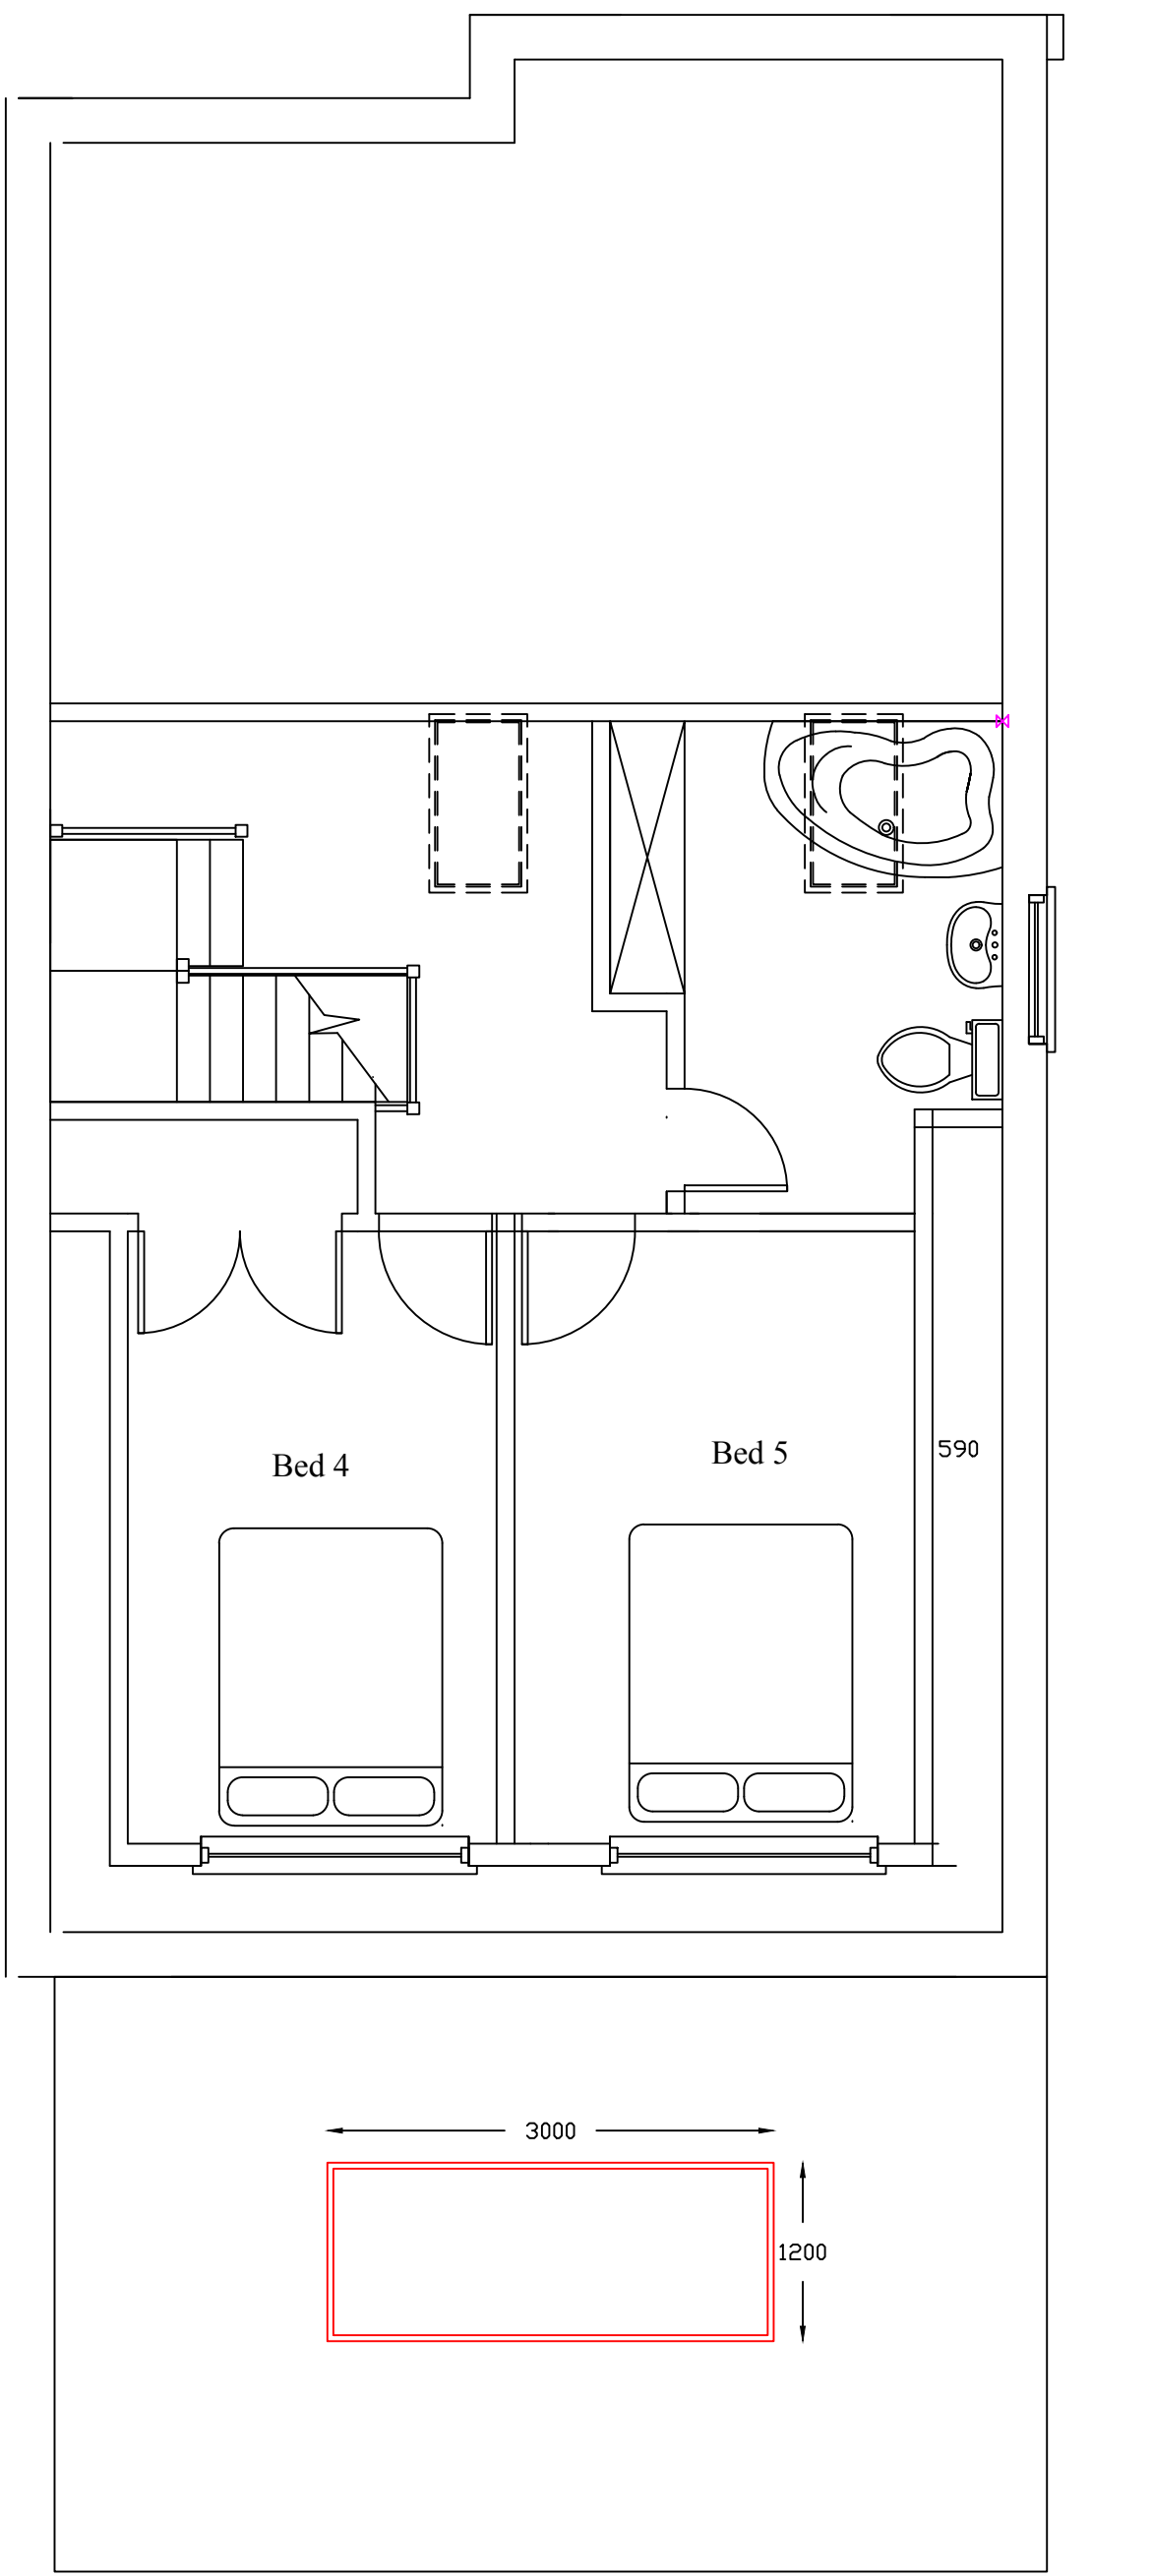


Proposed 1st Floor Plan Scale: 1-50 @ A1



Block Plan Scale: 1- 200 @ A1

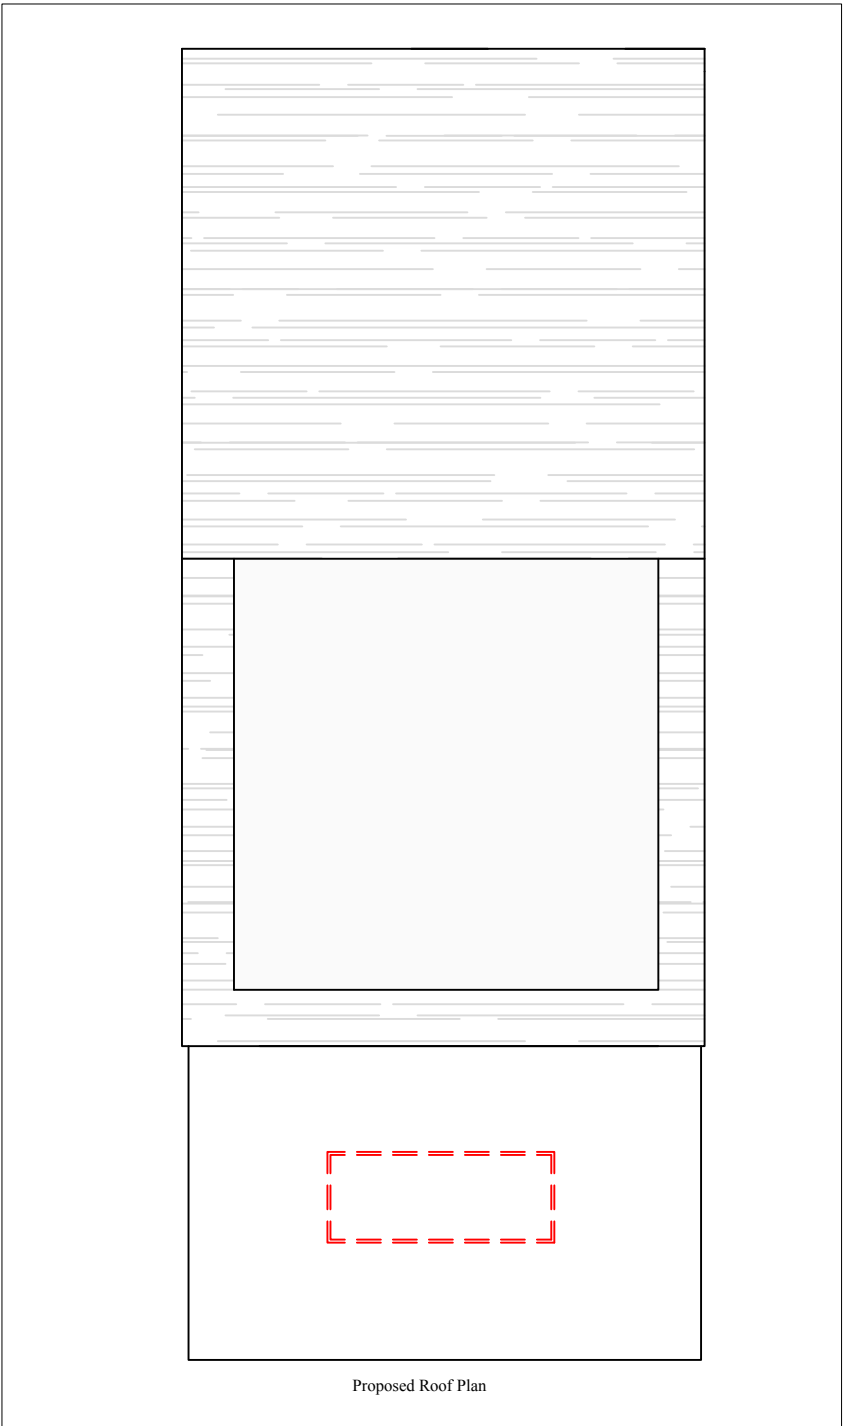

Proposed Roof Plan Scale: 1- 100 @ A1

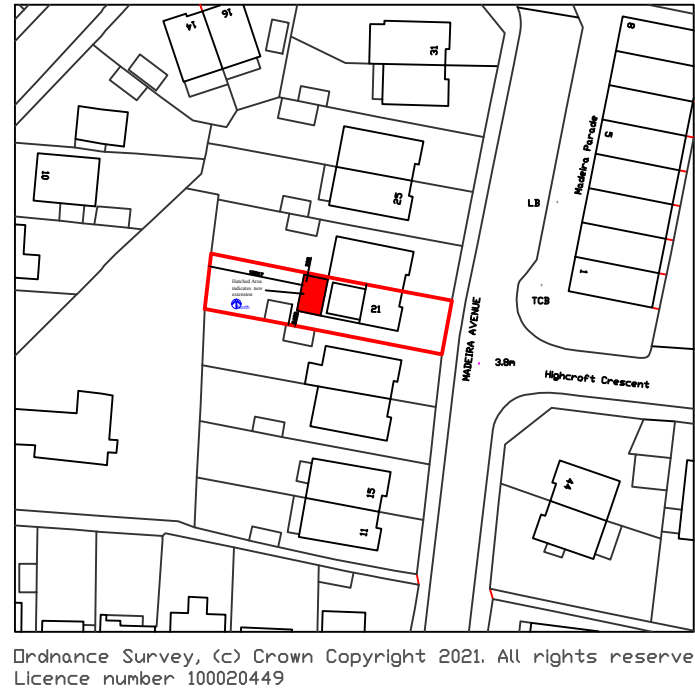

Location Plan Scale: 1- 1250 @ A1

Notes
All details are indicative only. All dimensions to be checked on site by contractor prior to commencement of works. Any discrepancies in drawings to be reported to KMH Construction

Rev.	Amendments	Date	Drw.
------	------------	------	------

INSITE Architectural Design

CLIENT:
Mr & Mrs Patel
21 Madeira Avenue
Bognor Regis
PO22 8DF

PROJECT:
Single Storey Rear Extension

DRAWING TITLE:
Floor Plans
Elevations
Roof Plan
Block Plan
Location Plan

DRAWN: STM	JOB NO: -	SCALE: -
CHECKED: -	DRAWING NO: P/P/01	REV: -
DATE: 12-03-21		