




All dimensions must be checked on site
and not taken or scaled from this drawing

Project
PROPOSED FLAT ROOF BALCONY AND OPEN
FRAMED AND TOP GLAZED VERANDA UNIT
@ 12 CAVENDISH ROAD
BOGNOR REGIS
PO21 2JW

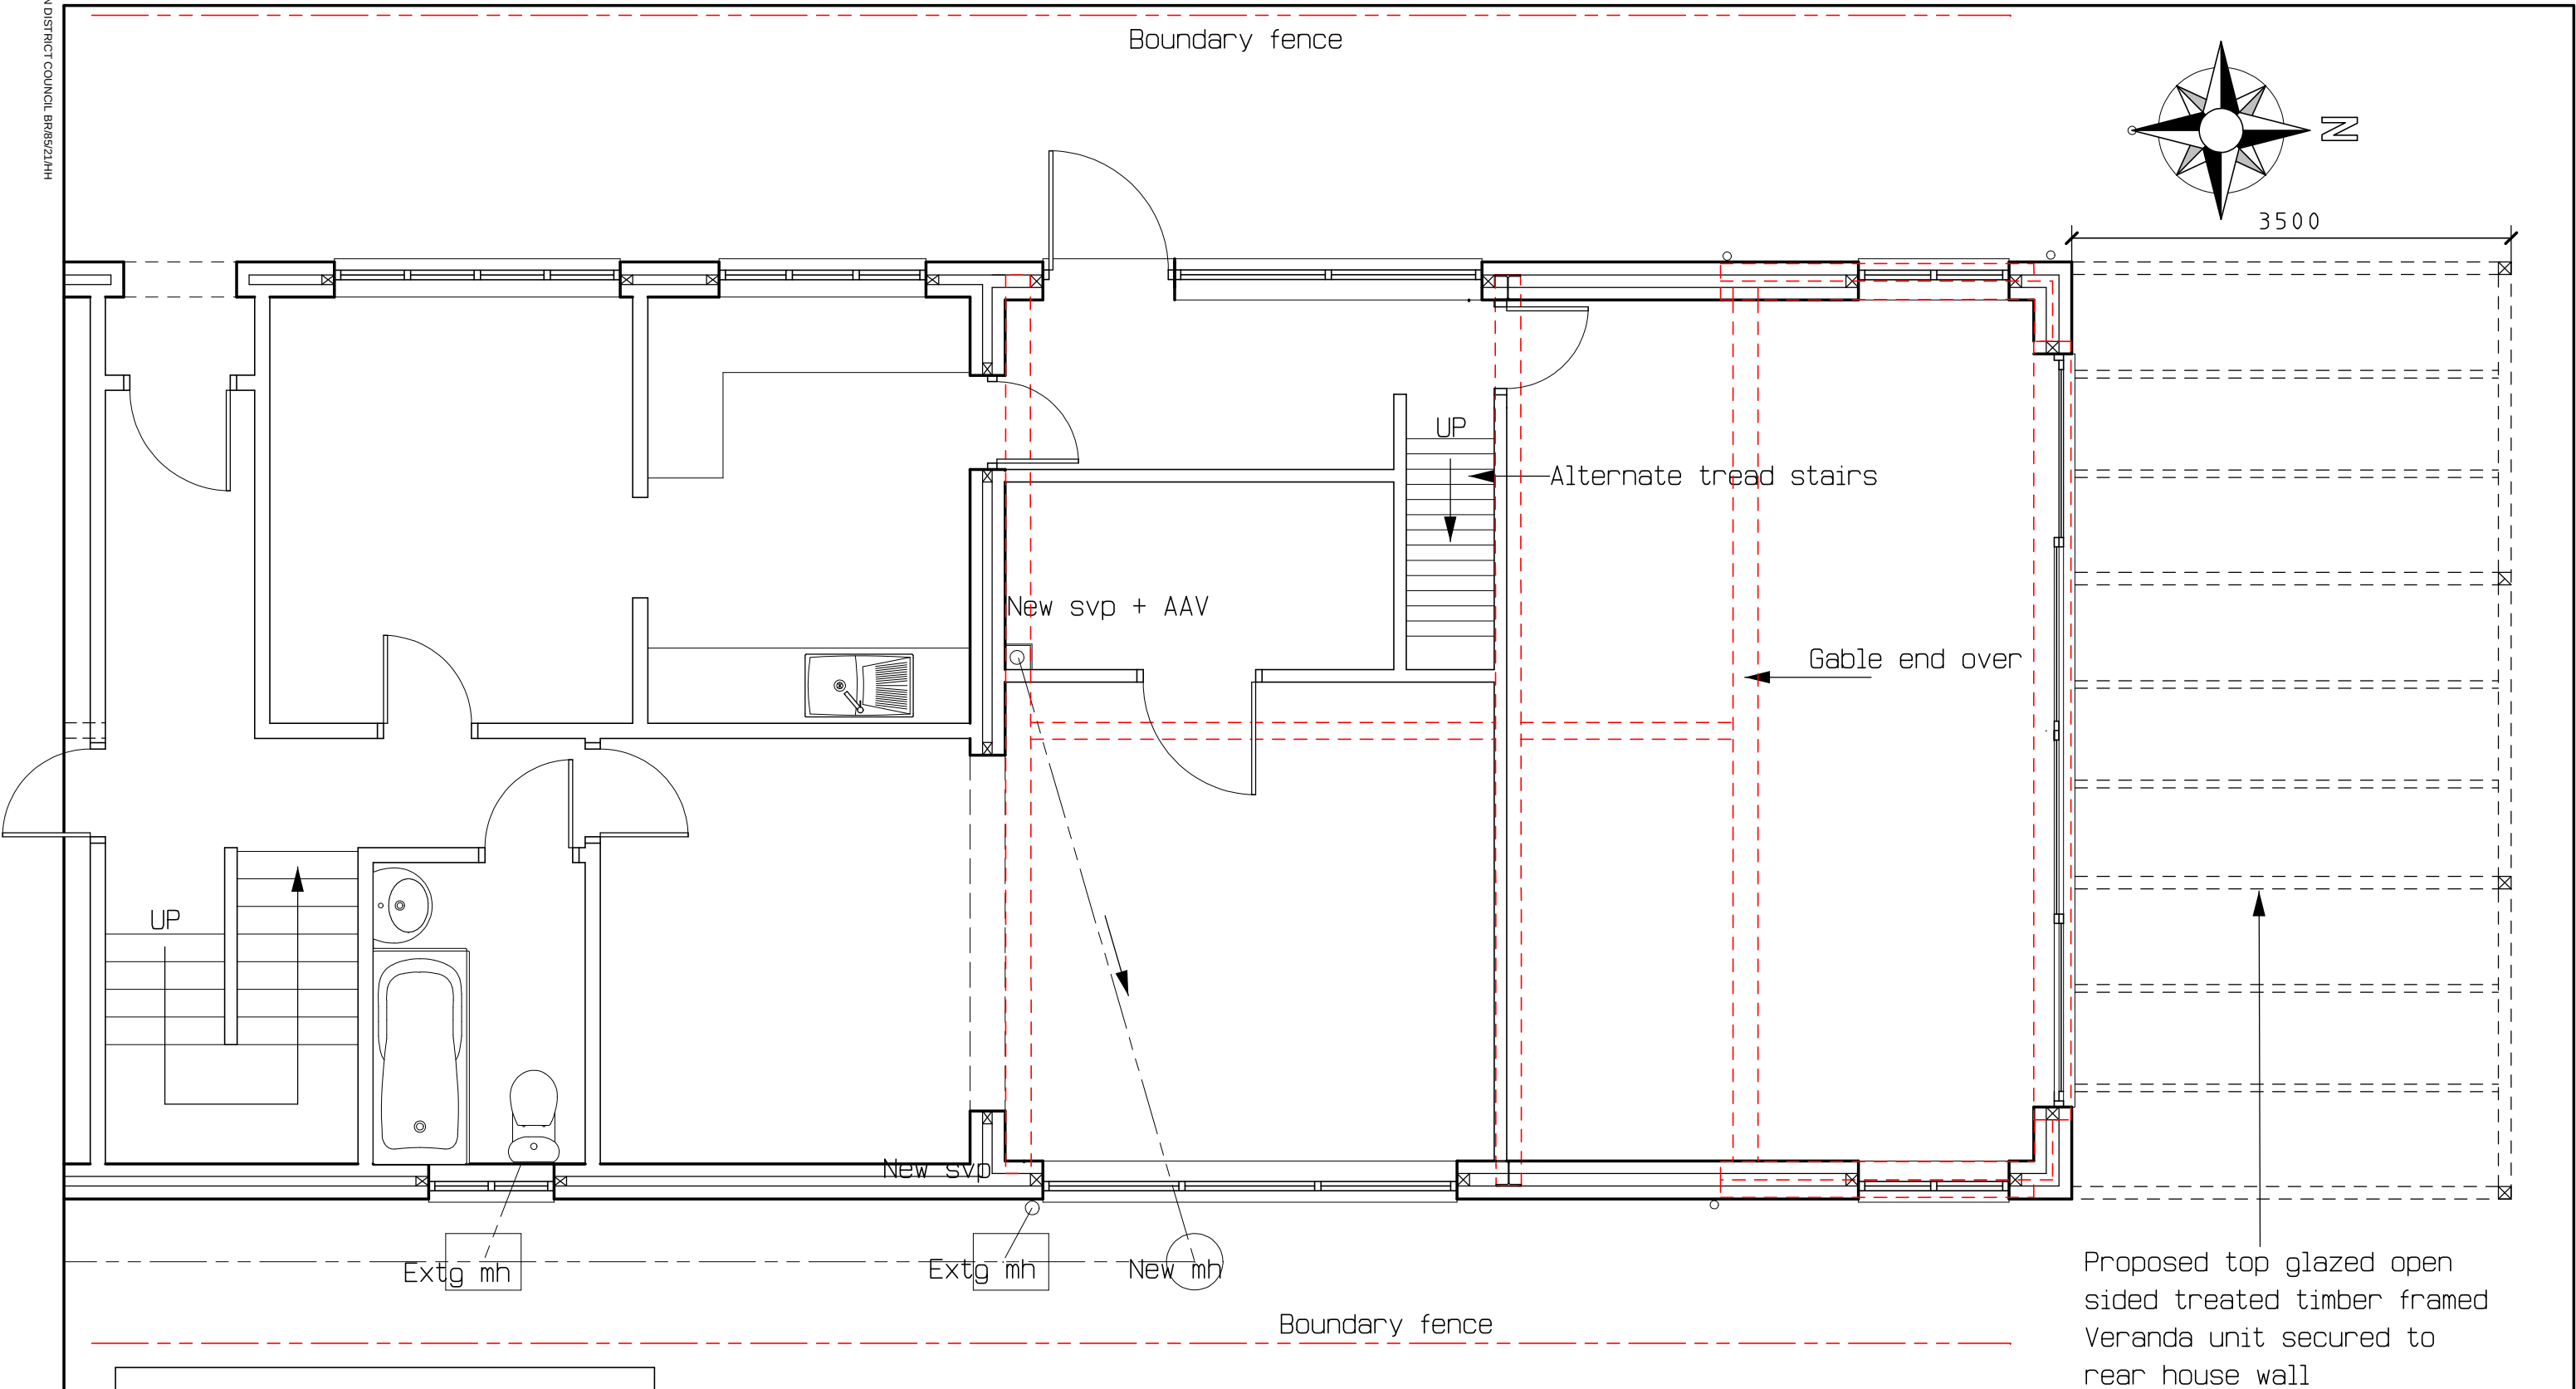

Title
PROPOSED GROUND FLOOR PLAN

Client
MR PAUL SMITH

Drawn by R Hollands
(GROVE DESIGN UK)
Date March 2021
Scale 1:50 @ A3
Drawing No 21-03-GD-256-16A
Amendments (A) Planning issue