




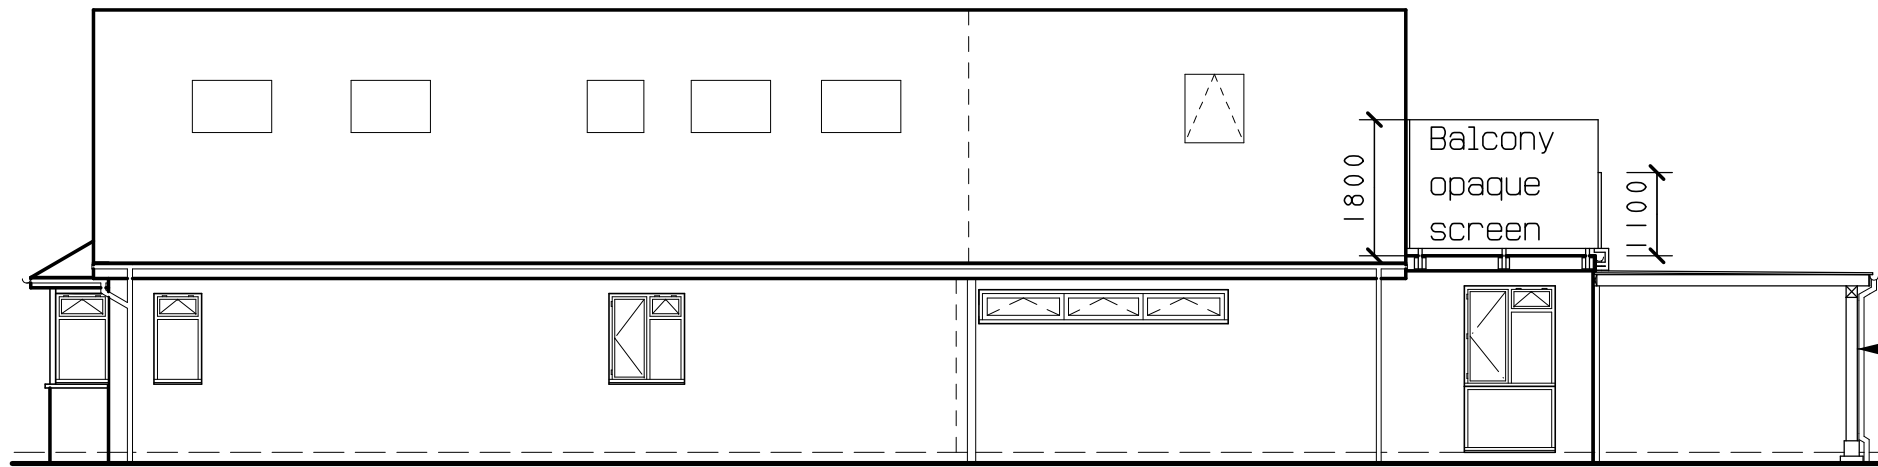


PROPOSED SIDE EAST FACING ELEVATION

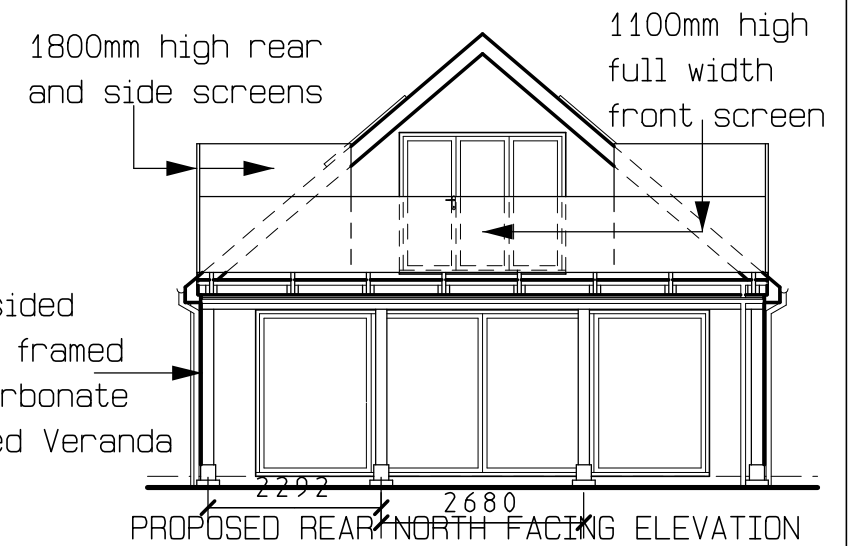


PROPOSED REAR NORTH FACING ELEVATION

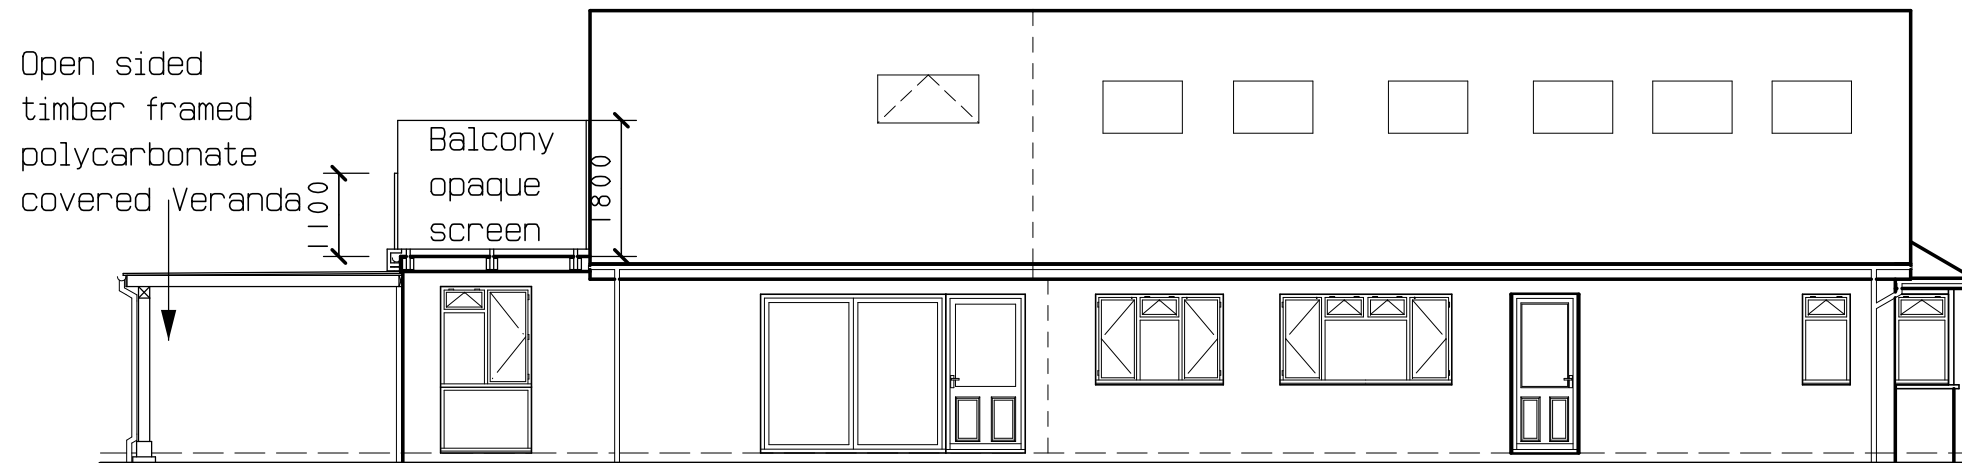



PROPOSED SIDE WEST FACING ELEVATION

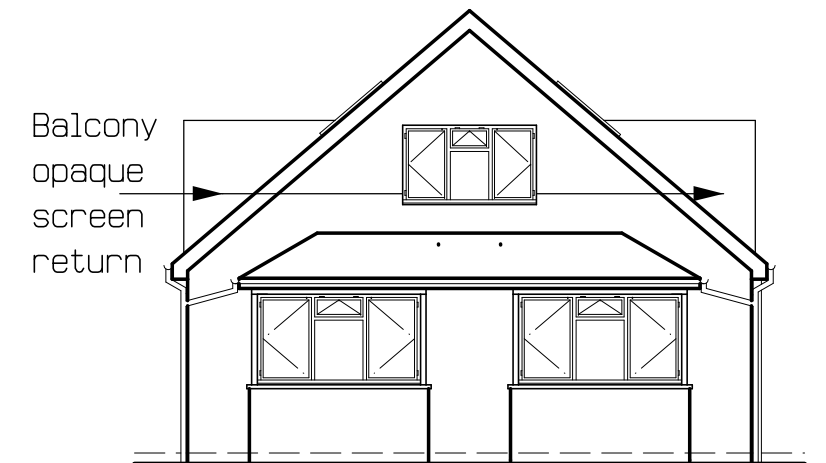

PROPOSED FRONT SOUTH FACING ELEVATION [no change]

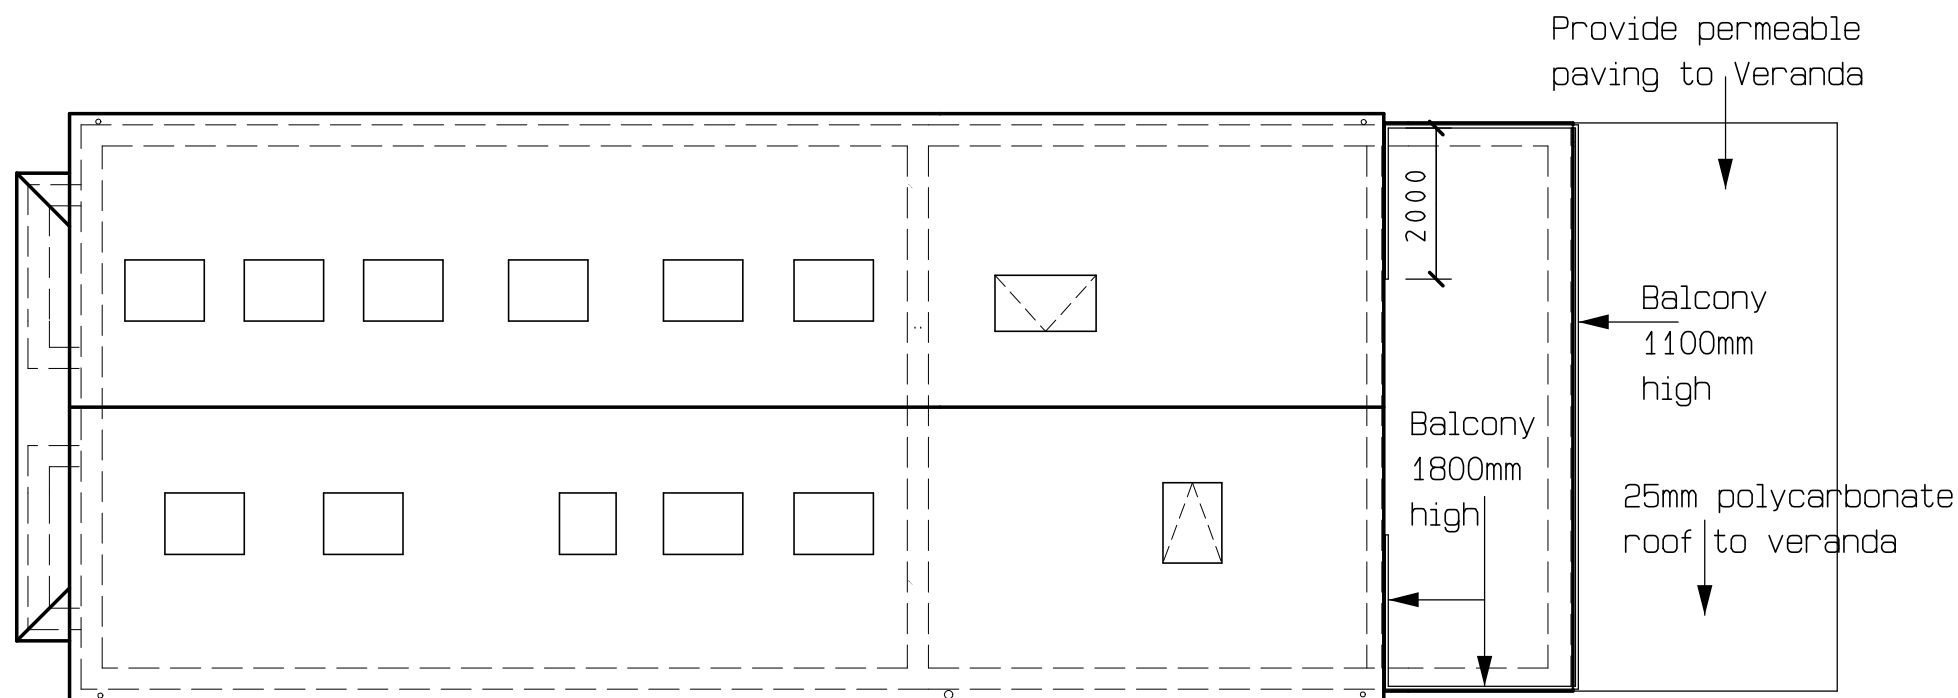

PROPOSED ROOF PLAN

 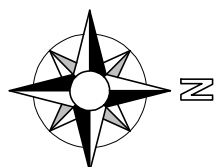

All dimensions must be checked on site and not taken or scaled from this drawing

Project
PROPOSED FLAT ROOF BALCONY AND OPEN
FRAMED AND TOP GLAZED VERANDA UNIT
@ 12 CAVENDISH ROAD
BOGNOR REGIS
PO21 2JW

Title
PROPOSED ELEVATIONS AND ROOF PLAN

Client
MR PAUL SMITH

Drawn by R Hollands
(GROVE DESIGN UK)
Date March 2021
Scale 1:100 @ A3
Drawing No 21-03-GD-256-18B
Amendments (A) Balcony Veranda amends
(B) Planning issue