


NOTES
WRITTEN DIMENSIONS TO BE TAKEN IN PREFERENCE TO SCALE, AND ARE TO BE CHECKED ON SITE PRIOR TO COMMENCING WORK. THIS DRAWING IS TO BE READ IN CONJUNCTION WITH ALL OTHER DOCUMENTS RELATING TO THIS PROJECT. ANY DISCREPANCIES ARE TO BE REFERRED IMMEDIATELY TO THE PROJECT DESIGNER. THIS DRAWING IS COPYRIGHT, AND SHOULD NOT BE USED OR REPRODUCED WITHOUT PERMISSION. IT IS THE CONTRACTOR'S RESPONSIBILITY TO ENSURE COMPLIANCE WITH THE BUILDING REGULATIONS.

Scale bar (m)

 

D	Door swings amended and more baby change units added	29.03.22
C	Reconfigured to improve access	22.03.22
B	Additional accessible WC added	04.03.21
A	Extg corrected and proposed altered	10.12.20
REV	DESCRIPTION	DATE

PROJECT
BEDFORD STREET
BOGNOR REGIS
WEST SUSSEX



DRAWING TITLE
EXISTING & PROPOSED FLOOR PLANS

CLIENT
ARUN DISTRICT COUNCIL

SCALE	DRAWN BY	DATE
1:50 @A3	KMS	OCT '20

DWG NO 1008/01 REV. D

Unit 3b Woodhorn Business Centre
Woodhorn Lane
Oving Chichester
West Sussex PO20 2BX
Tel 01243 774764
www.sloaneandbrown.co.uk

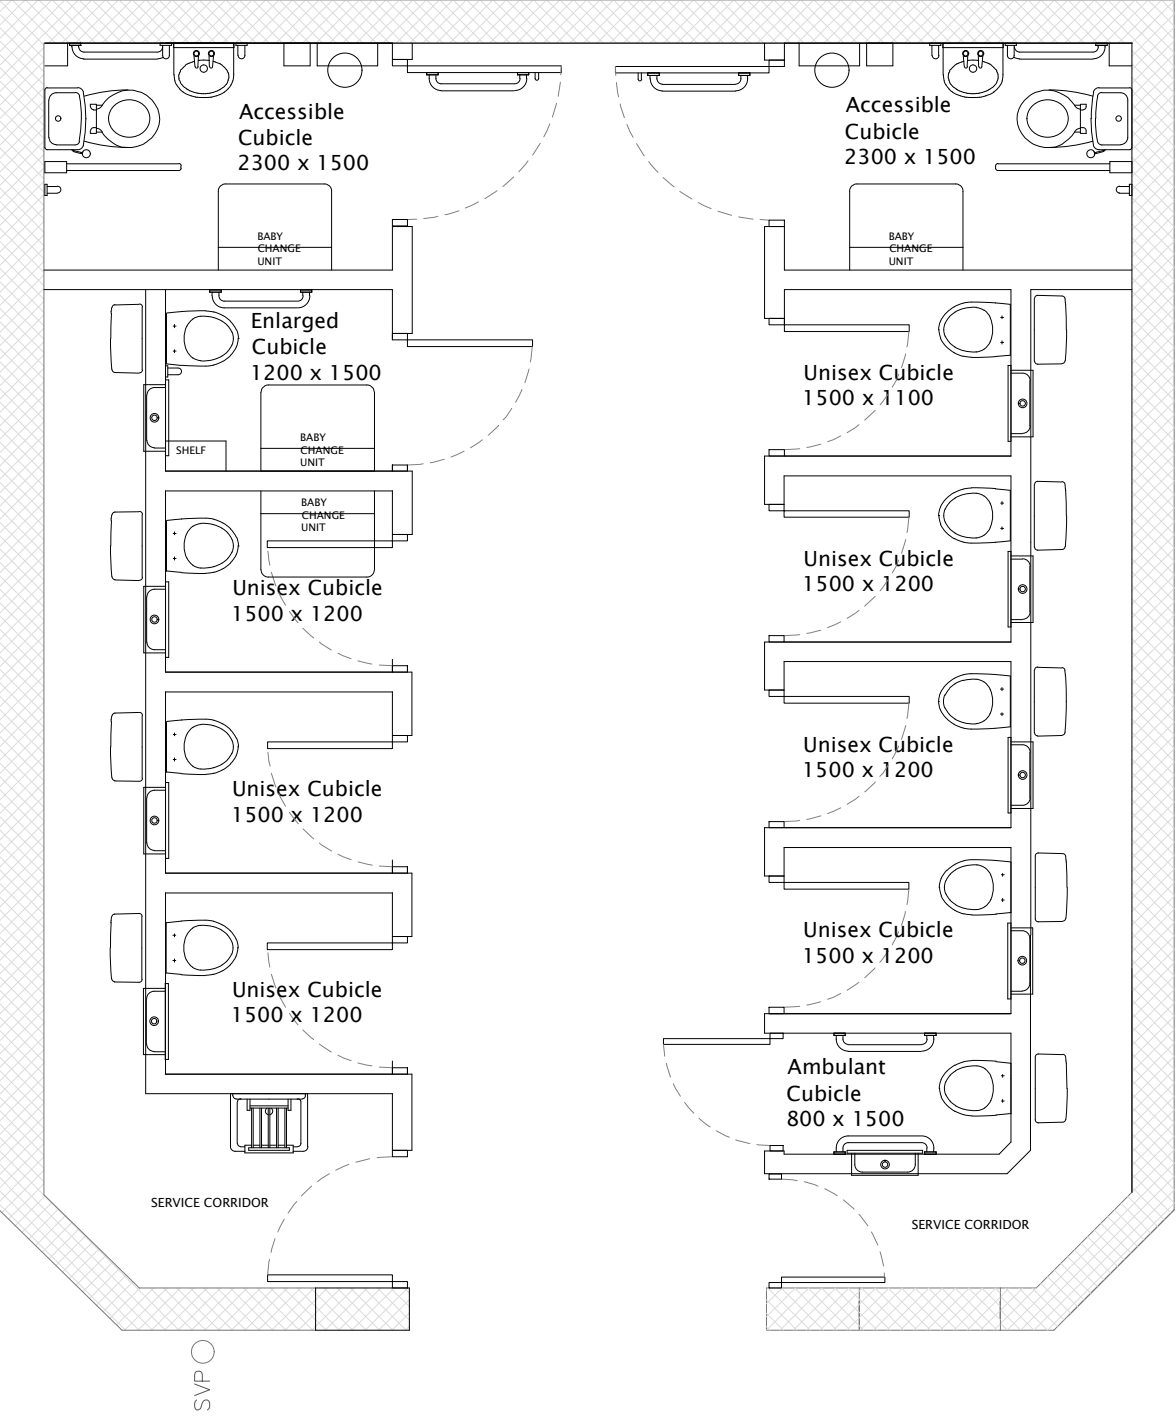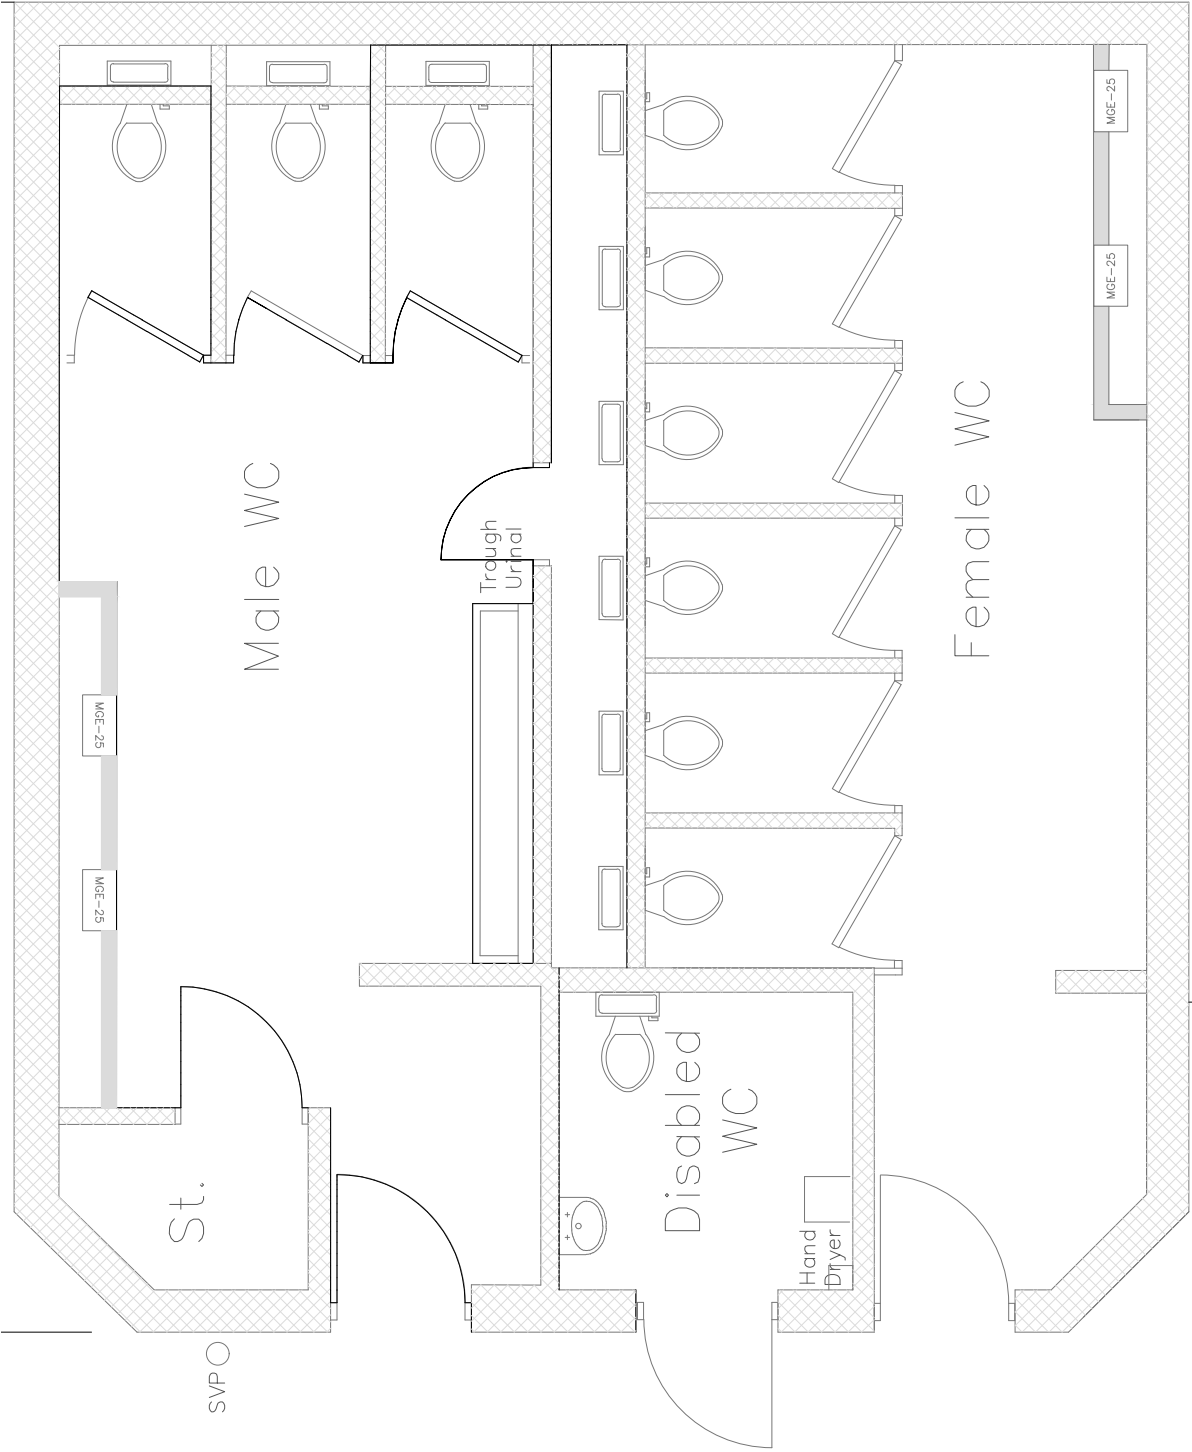

EXISTING FLOOR PLAN

PROPOSED FLOOR PLAN