



drg. no.
2173/1

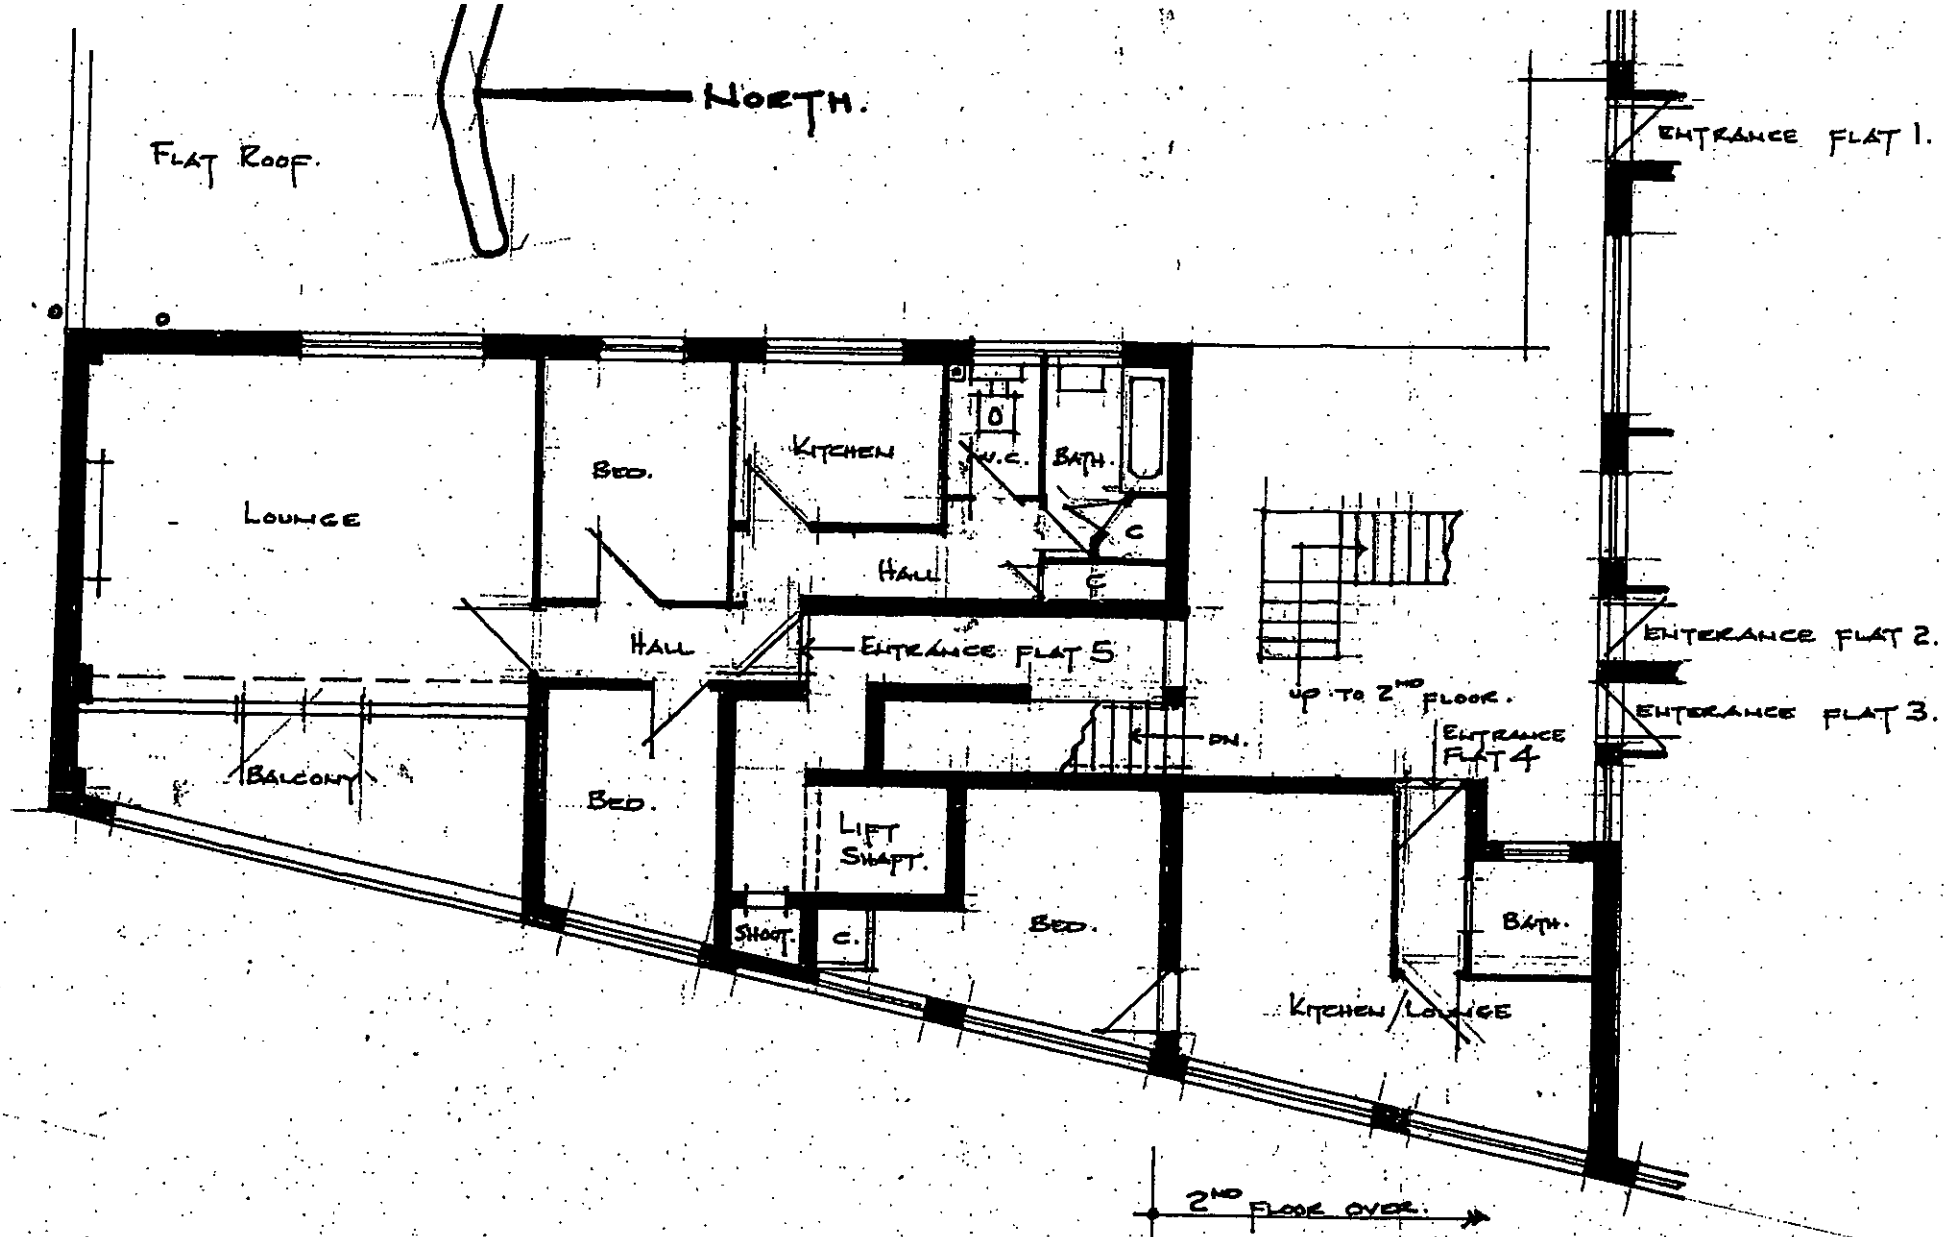

FIRST FLOOR PLAN.

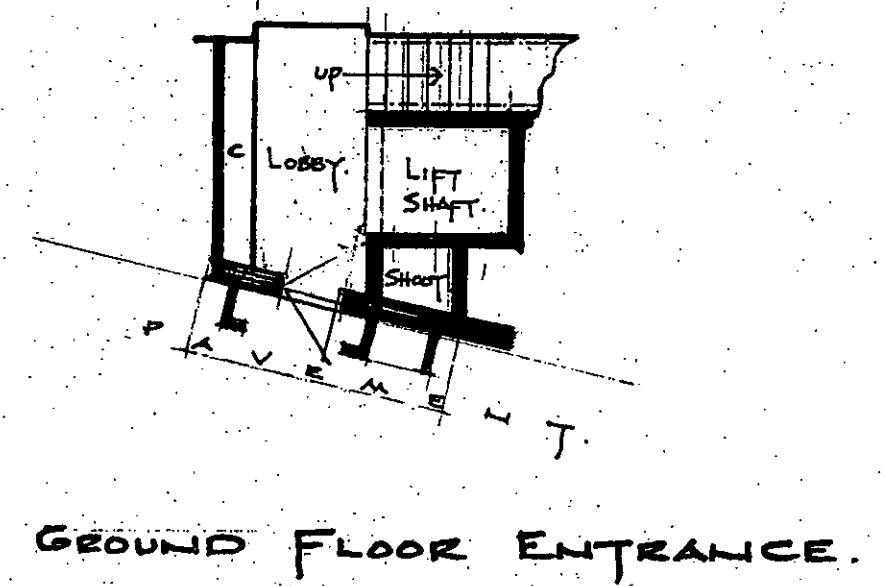

ROOF.

AS EXISTING

PROPOSED NEW 2ND FLOOR FLAT NORTH/WEST END OF
MARINE PARK CAFE, MARINE DRIVE WEST, BOGNOR. OAKLAND LTD.

K.E. HILTON C.Eng. M.I. Struct. E., F.F.B.
THE STUDIO
85 COASTGUARDS PARADE
BARRACK LANE, ALDWICK
BOGNOR REGIS. PO21 4DX

0243 2680