




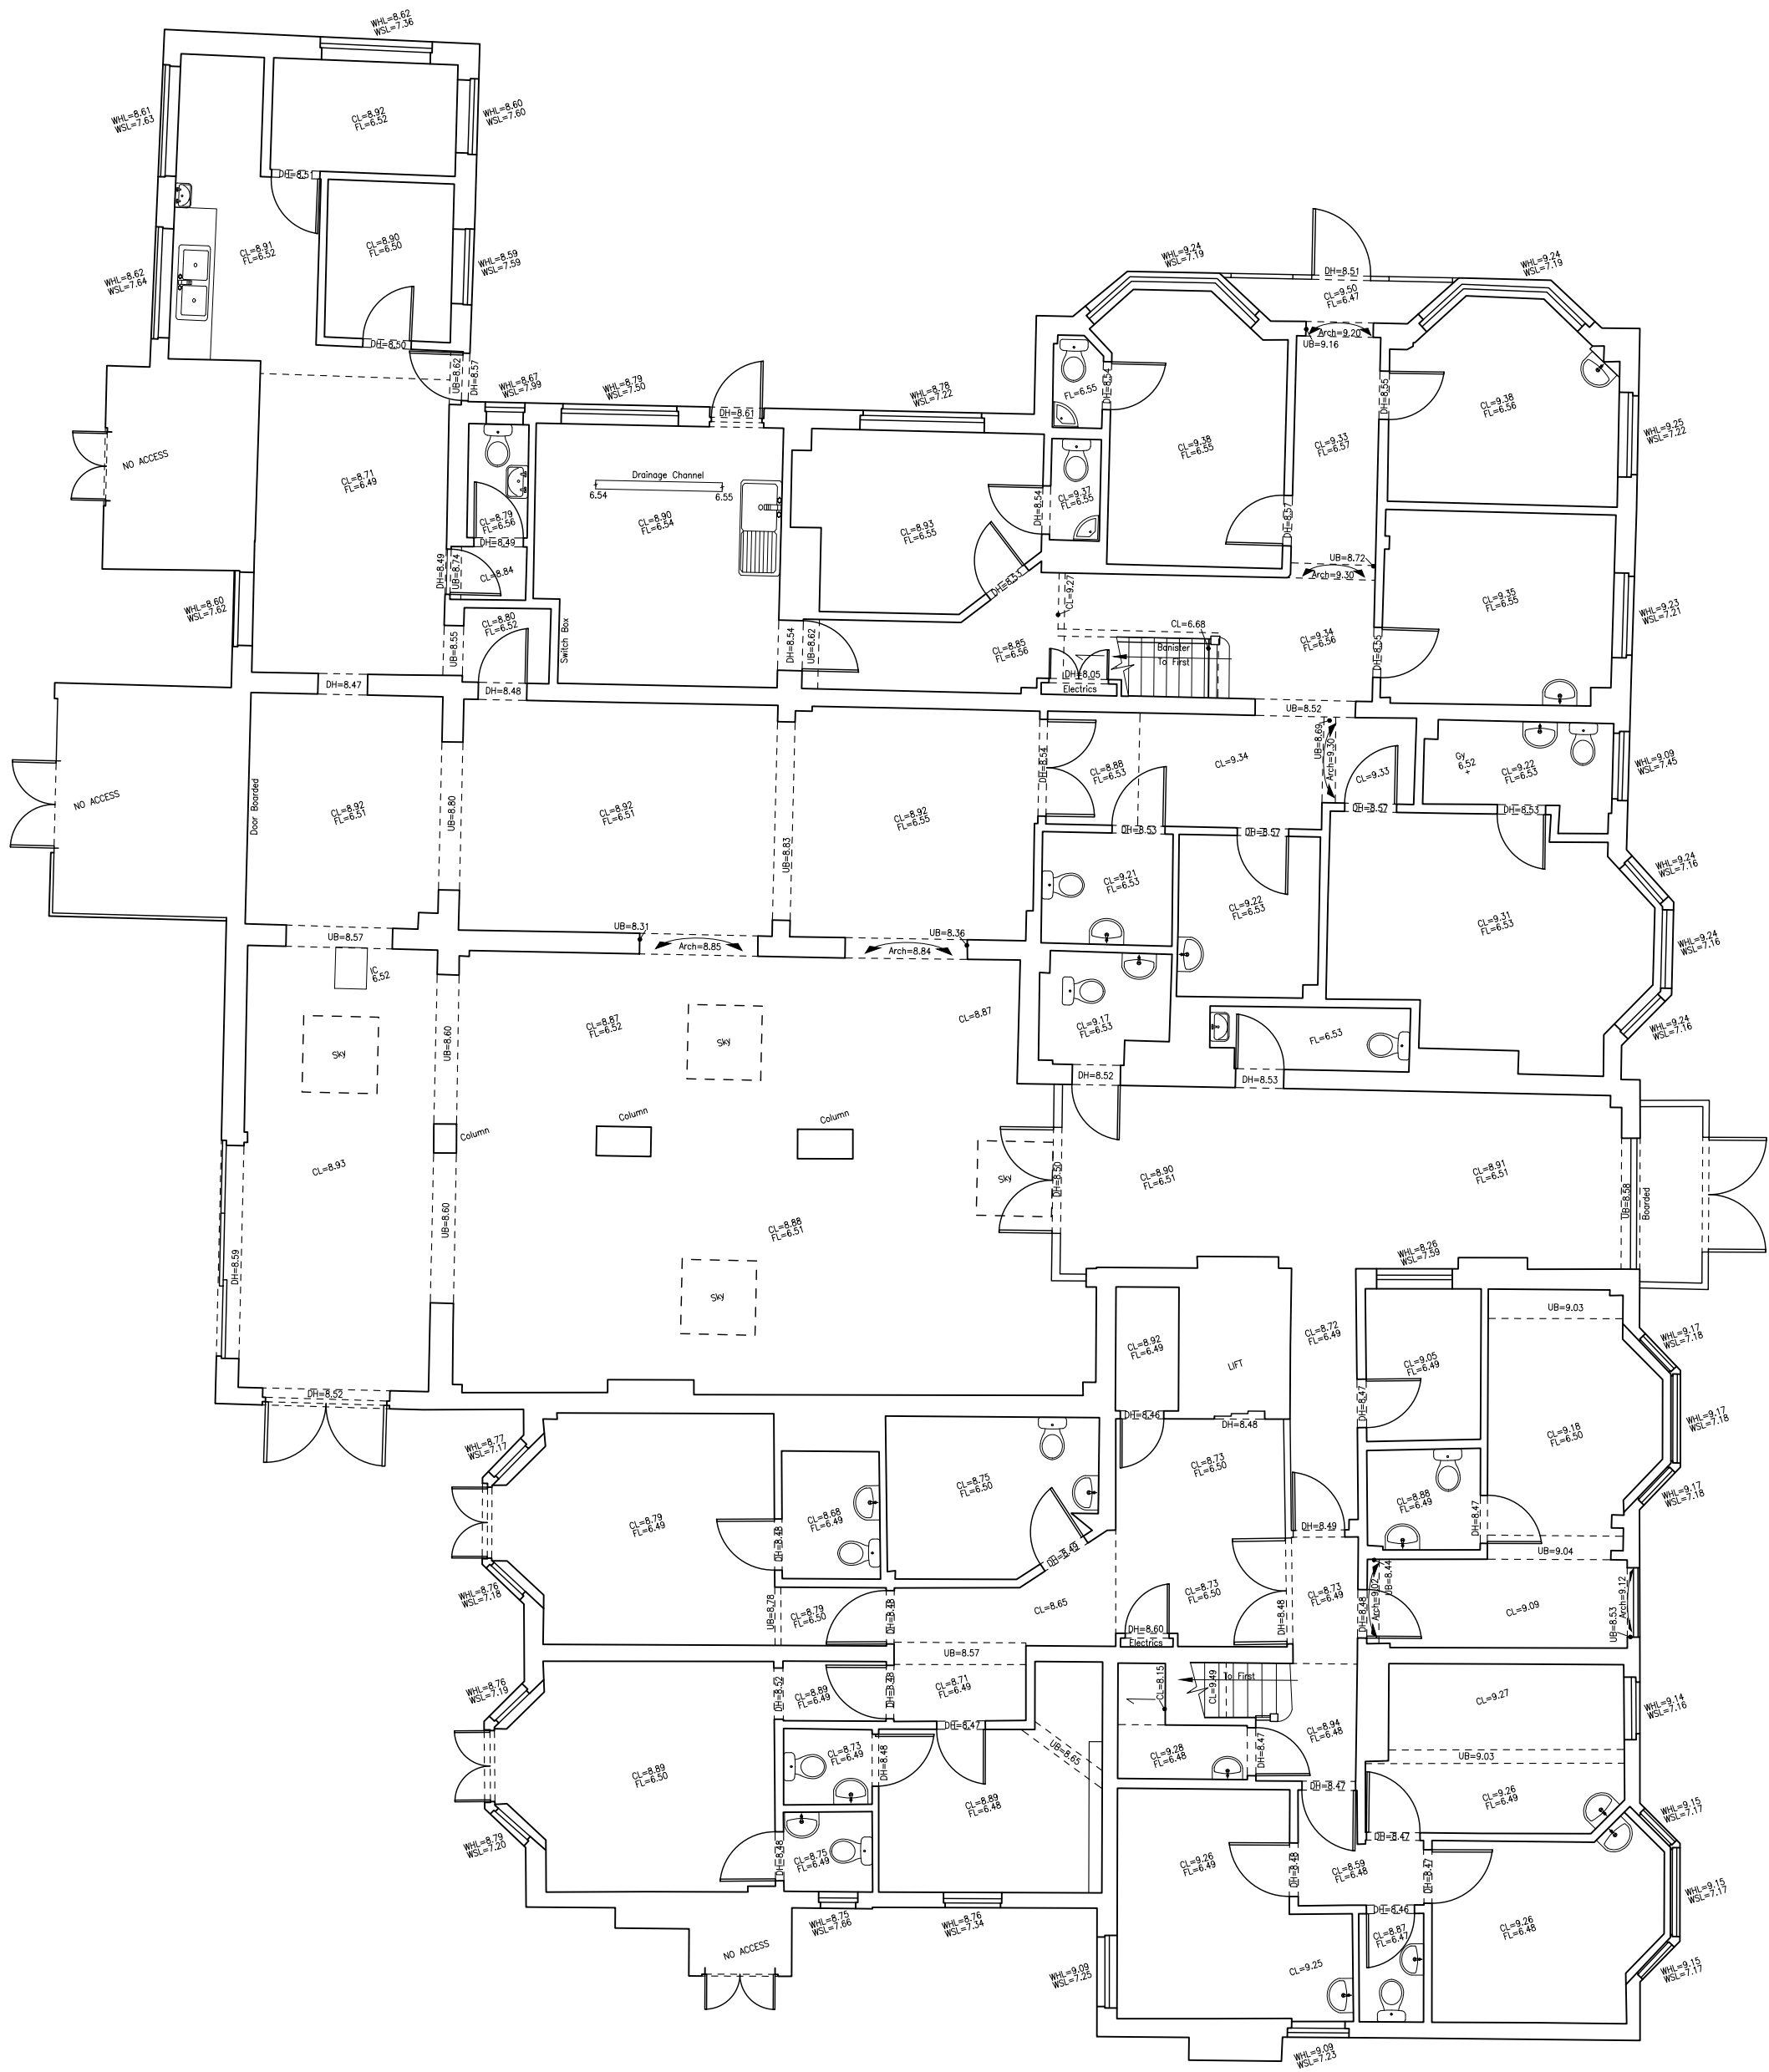

GROUND FLOOR PLAN

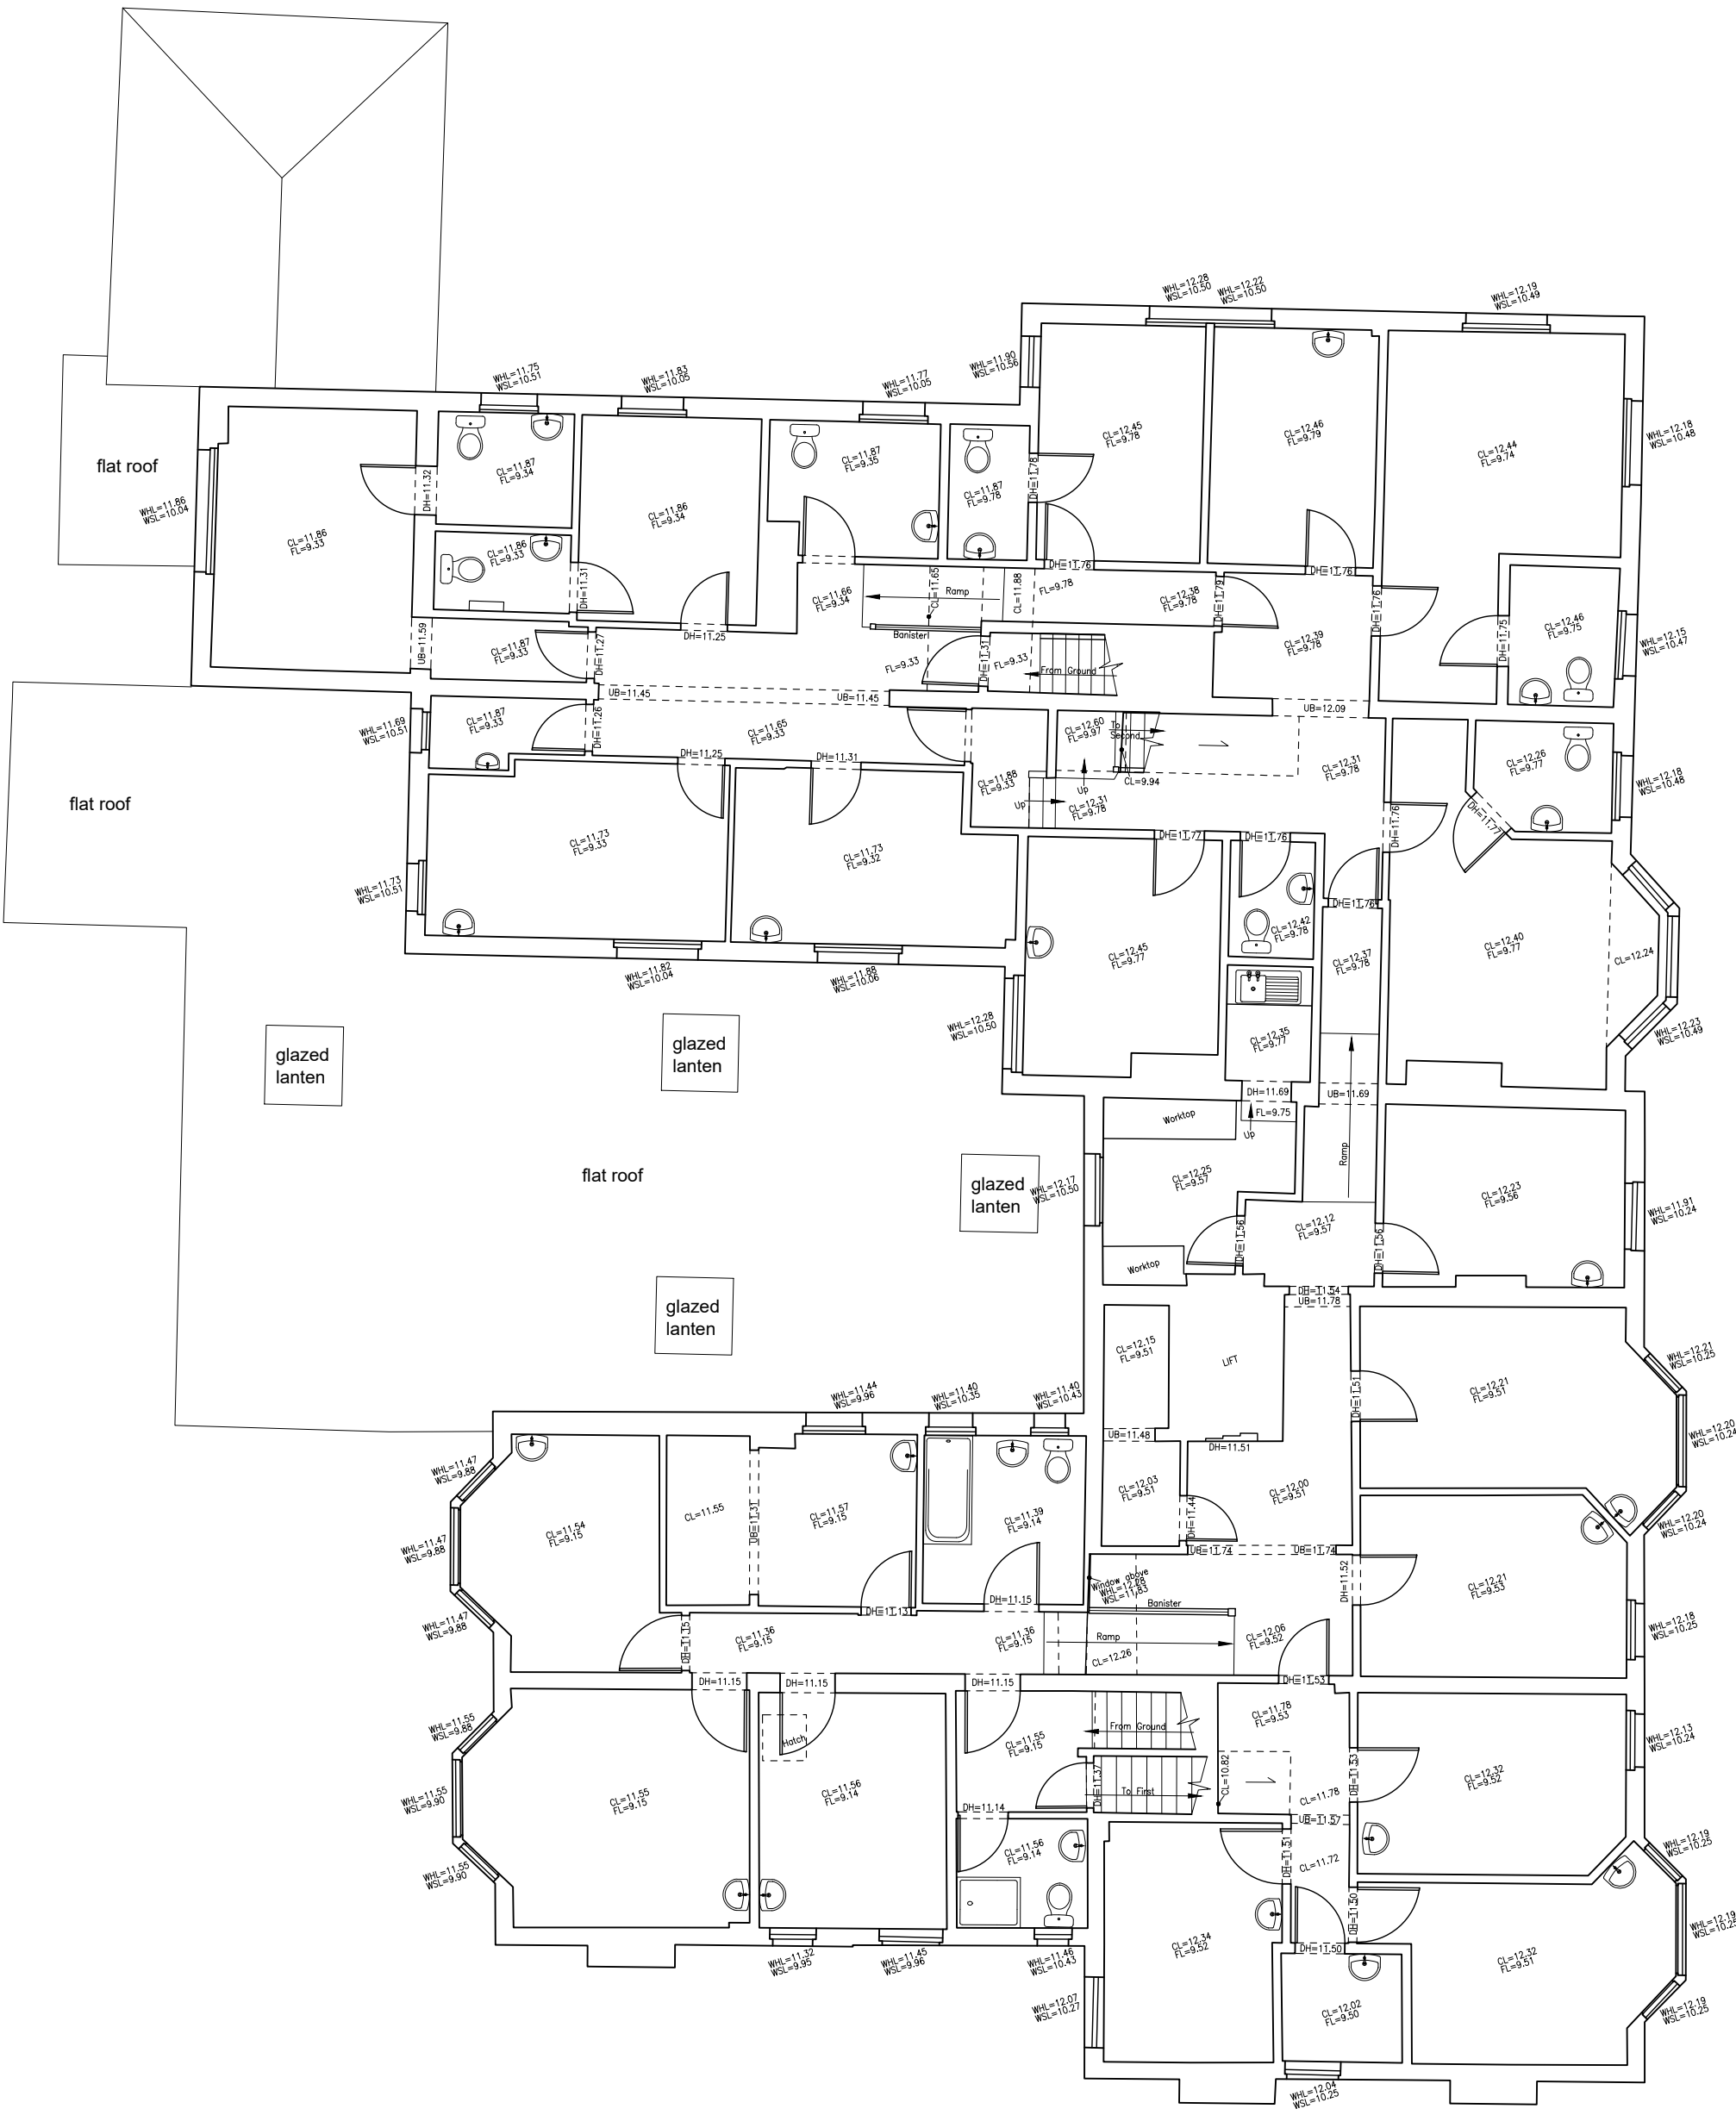



FIRST FLOOR PLAN

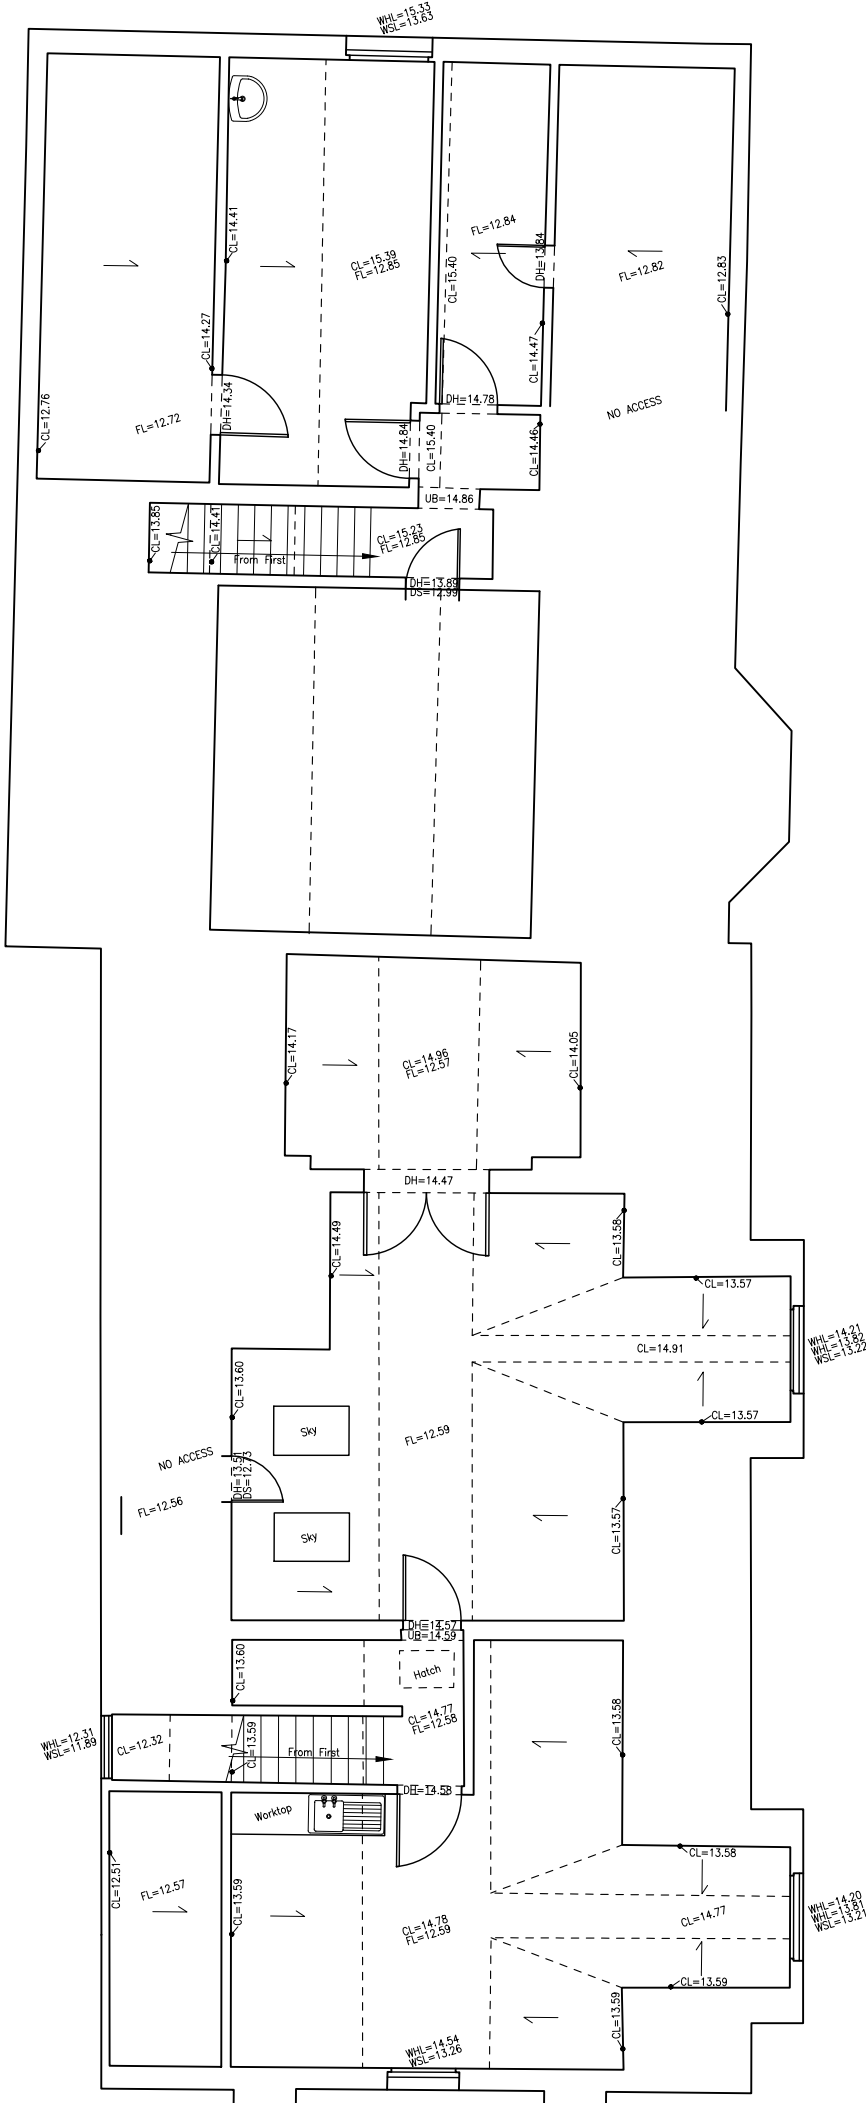

SECOND FLOOR / ROOF PLAN

REVISION	DATE	DRAWN	CHECKED	DESCRIPTION	REVISION	DATE	DRAWN	CHECKED	DESCRIPTION	NOTES	KEY PLAN	NORTH POINT
										DO NOT SCALE FROM THIS DRAWING. ALL DIMENSIONS TO BE CHECKED ON SITE AS WORK COMMENCES AND ANY EMISSIONS OR DISCREPANCIES TO BE REPORTED TO CONCEPT STUDIO IMMEDIATELY.		
										© CONCEPT STUDIO - 2001 ALL RIGHTS RESERVED. NO PART OF THIS DRAWING MAY BE REPRODUCED, EITHER WHOLLY OR IN PART, WITHOUT THE WRITTEN PERMISSION OF CONCEPT STUDIO. CONCEPT STUDIO HEREBY ASSURES, GENERALLY, ALL OF ITS DESIGN AND DRAWING, IS IN ACCORDANCE WITH THE CURRENT DESIGN AND PRACTICE ACT 1988.		

 

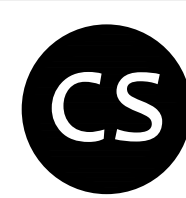 concept studio mk ltd 4 High Street, Nash Milton Keynes, MK17 0EP Telephone 07995 457742 E: info@conceptstudiomk.co.uk www.conceptstudiomk.co.uk	PROJECT ALDWICK HOUSE 41-45 NYEWOOD LANE BOGNOR REGIS, PO21 2SJ	PROJECT CODE 1916
DRAWING TITLE EXISTING FLOOR PLANS	SCALE 1:100	DRAWING NUMBER PL-03
DRAWING DATE 29.10.19 AC	REVISION DATE 	REVISION
DRAWING CHECKED SURVEY		