


Use Marked dimensions where shown in preference to scaling
No accuracy can be guaranteed due to printing variations
Site measurements should be taken to ensure accuracy
Check Dimensions prior to construction or offsite fabrication
New work or any existing work affected is shown hatched on drawings
This drawing to be read in conjunction with Structural Engineer's Calculations
Please inform Architect or Drawing Originator of any discrepancies immediately

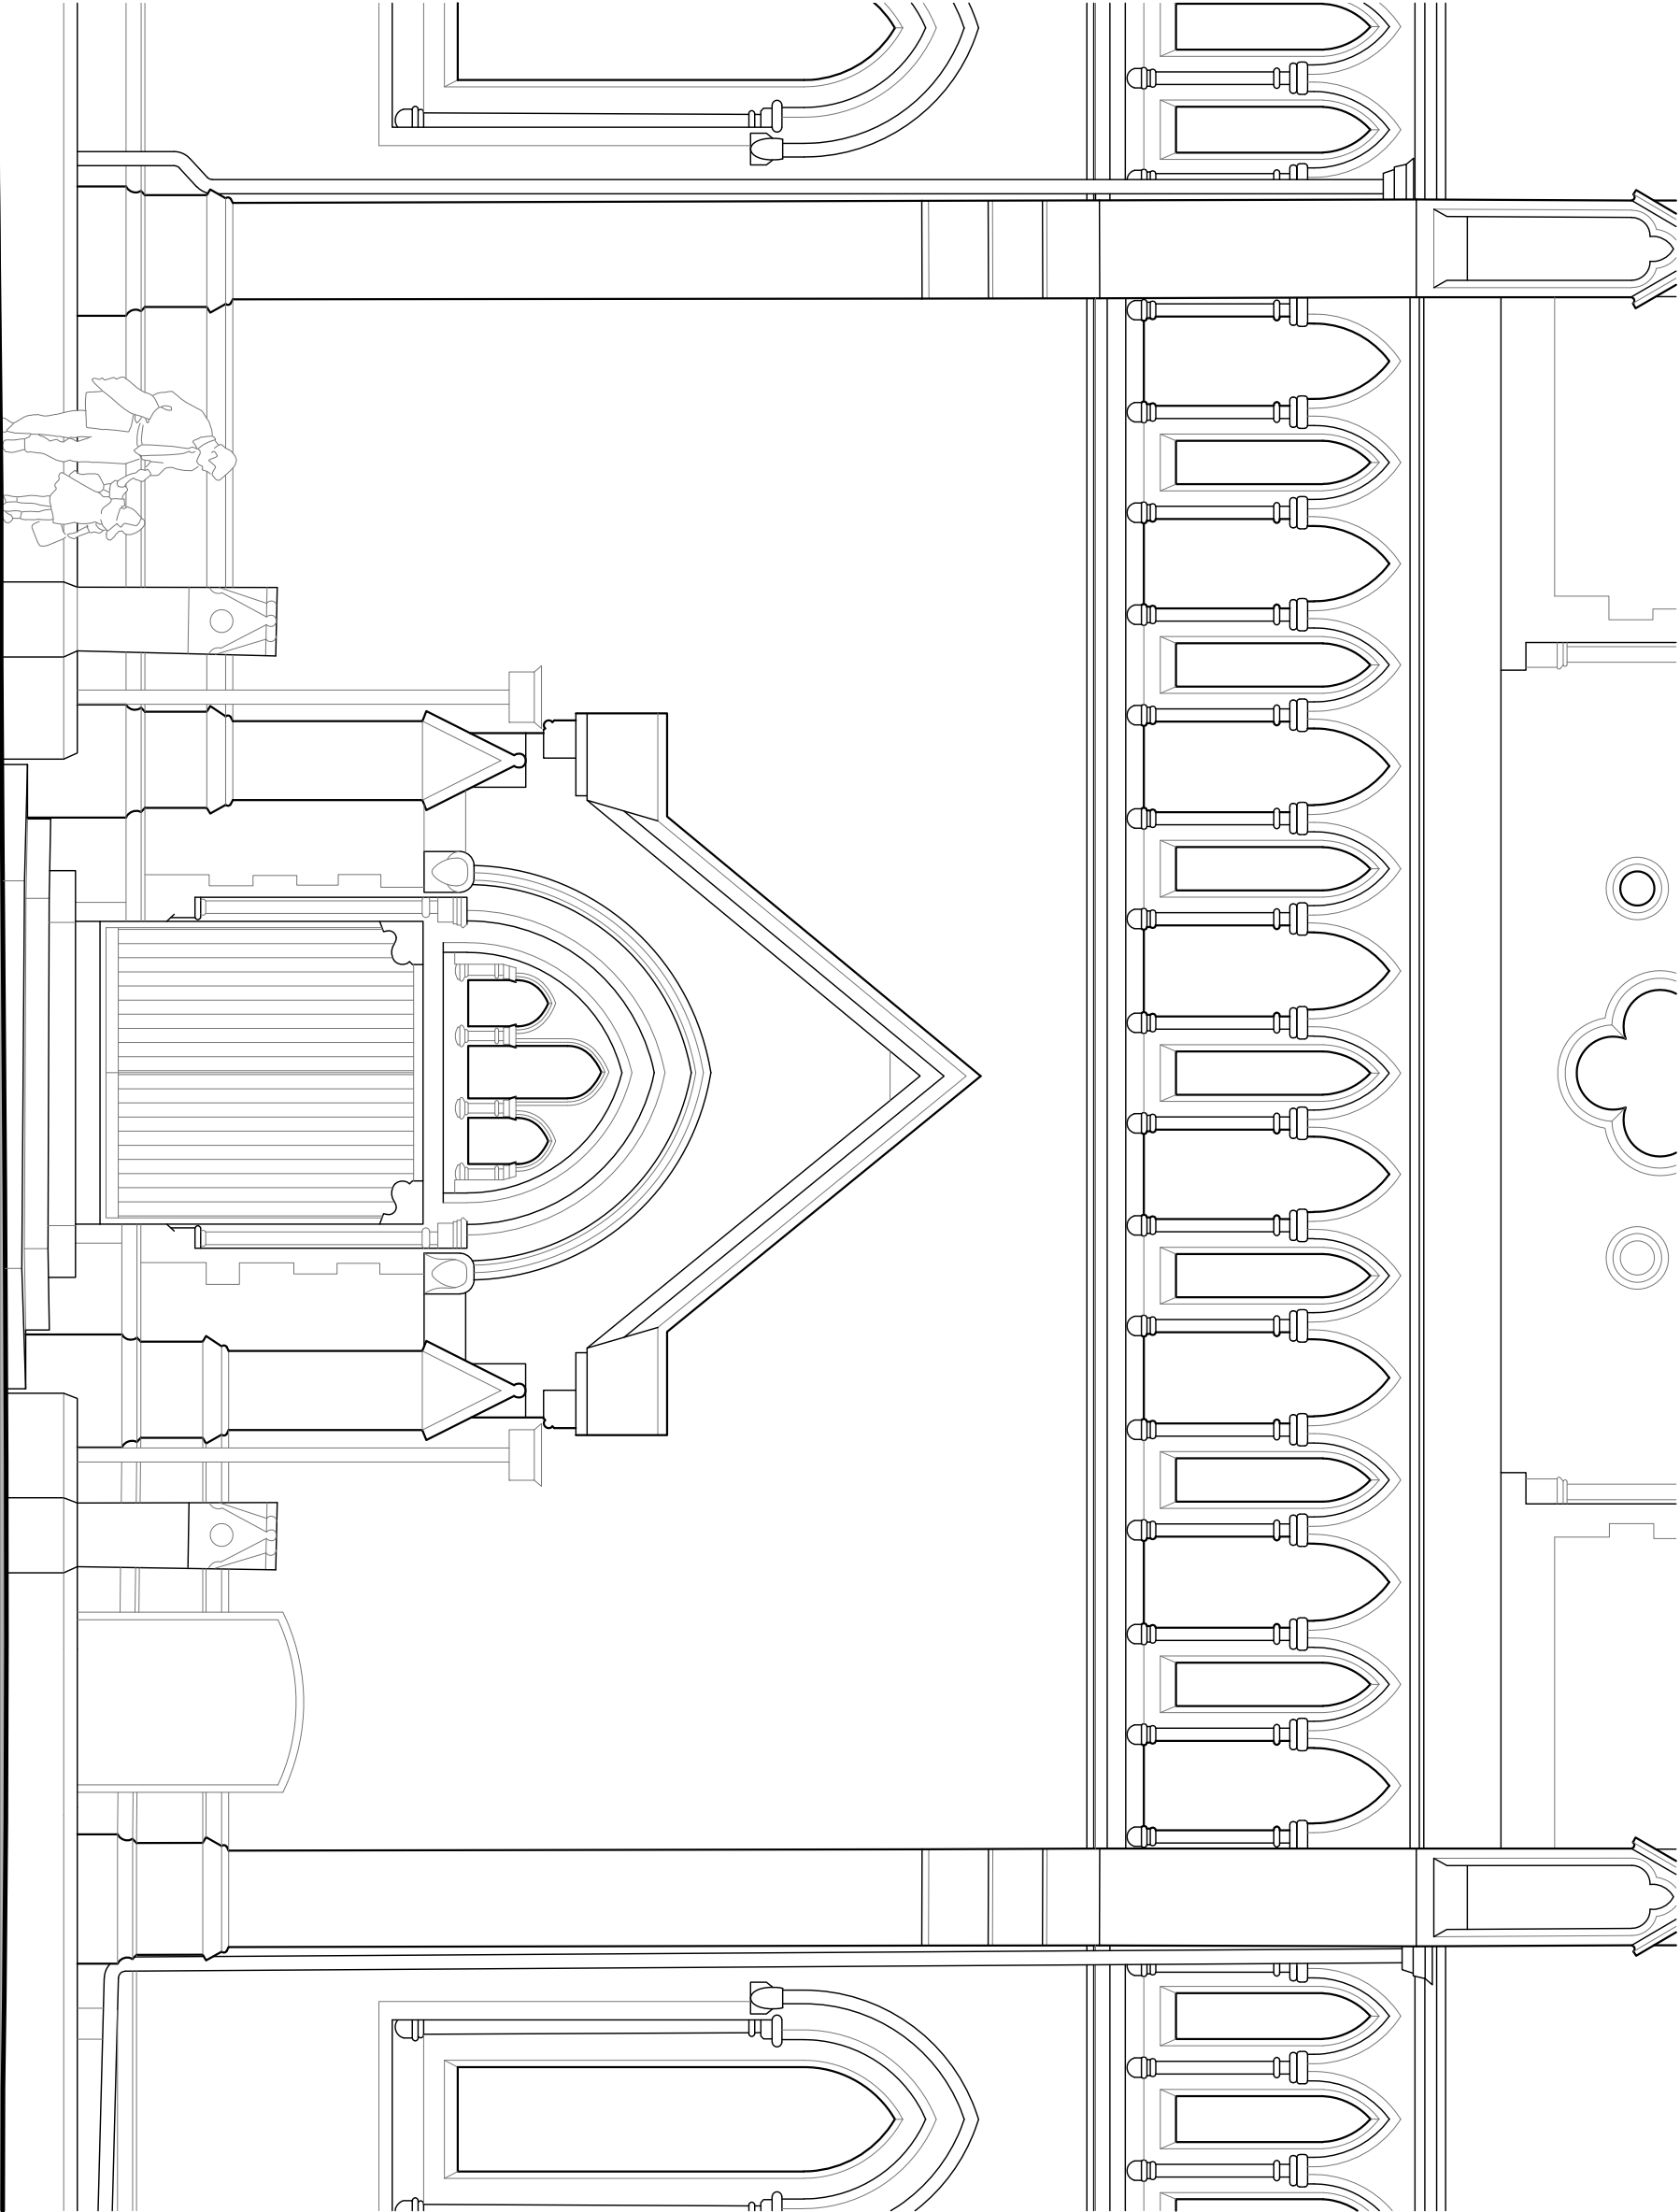

APPROVAL

Revisions:

The Church of Our Lady of Sorrows Bognor Regis	
Proposed Alterations to Main Entrance	
Existing Part W Elevation of Church Building	
Dwg no. 1276-02-316	Rev.
ST ANNS GATE ARCHITECTS	
The Close , Salisbury , SP1 2EB Tel: 01722 555200 e: admin@stannsgate.com w: www.stannsgate.com	

1:50 @ A3

Date:	Jan 2022	Drawn:	AF-K
-------	----------	--------	------

© This drawing may not be reproduced without the prior knowledge and consent of St Anns Gate Architects LTD

PART WEST ELEVATION - showing revised entrance arrangements

Scale 1:50 @ A3

