



Antenna Aperture ID	Proposed 4G/5G Bearing
A1	0°
A2	0°
B1	90°
B2	90°
C1	270°
C2	270°

NOTE:
THERE MAY BE UP TO 2 ANTENNAS
PER APERTURE. SUBJECT TO SITE
SPECIFIC RADIO DESIGN.

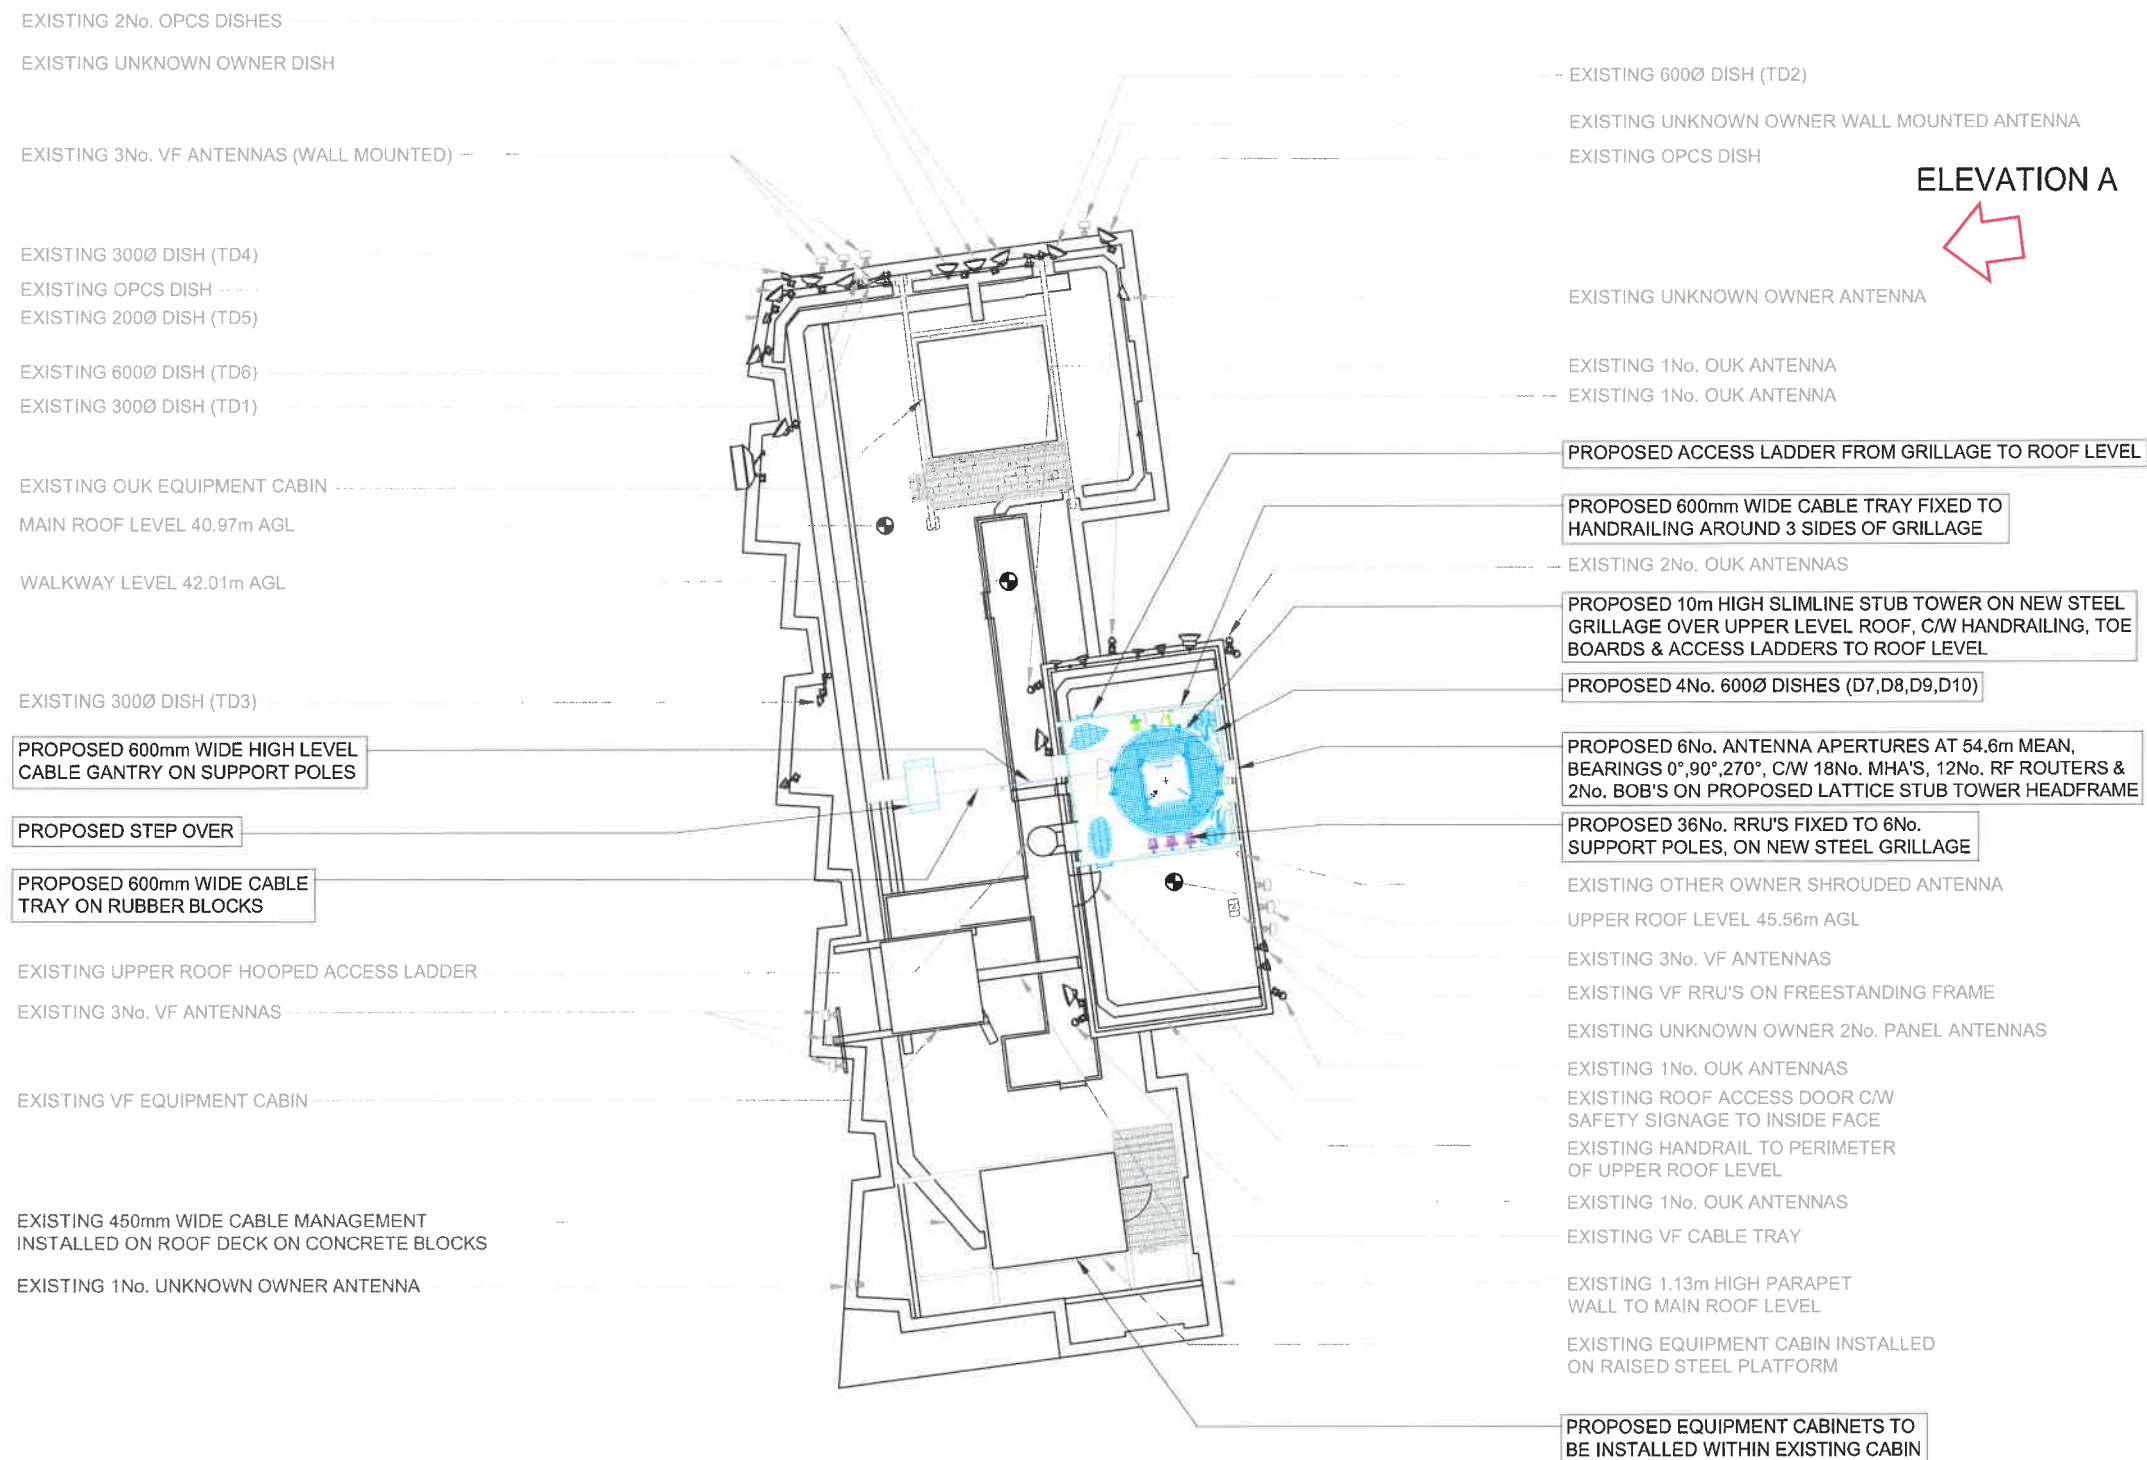

PROPOSED MAX CONFIGURATION SITE PLAN
Scale 1:200

 

Master Drawing No:	MBNL - EE 7-F3G:	Project:	Purpose of Issue:	Issue:
M001	MBNL	Acquisition Trial	Planning	A
Date:	20/02/2019	Revision / Upgrade Description:		
Drawn:	JMcL	First Issue		
Checked:	DB			
Approved:	JC			
 Mobile Broadband Network Limited Sixth Floor, Thames Tower, Station Road, Reading, RG1 1LX				
				
Site Name:				
FITZLEET HOUSE				
Site ID:				
703332				
Address:				
FITZLEET HOUSE QUEENSWAY, BOGNOR REGIS, WEST SUSSEX, PO21 1QS				
Title:				
215 MAX CONFIGURATION SITE PLAN				
Project:				
ATAP				
Purpose of Issue:				
GENERAL ARRANGEMENT				
EE Cell ID:	MBNL Cell ID:	3UK Cell ID:		
94571	ARN022	PO0237		
Master Drawing No:				Issue:
703332_ARN022_94571_PO0237_M001				A