




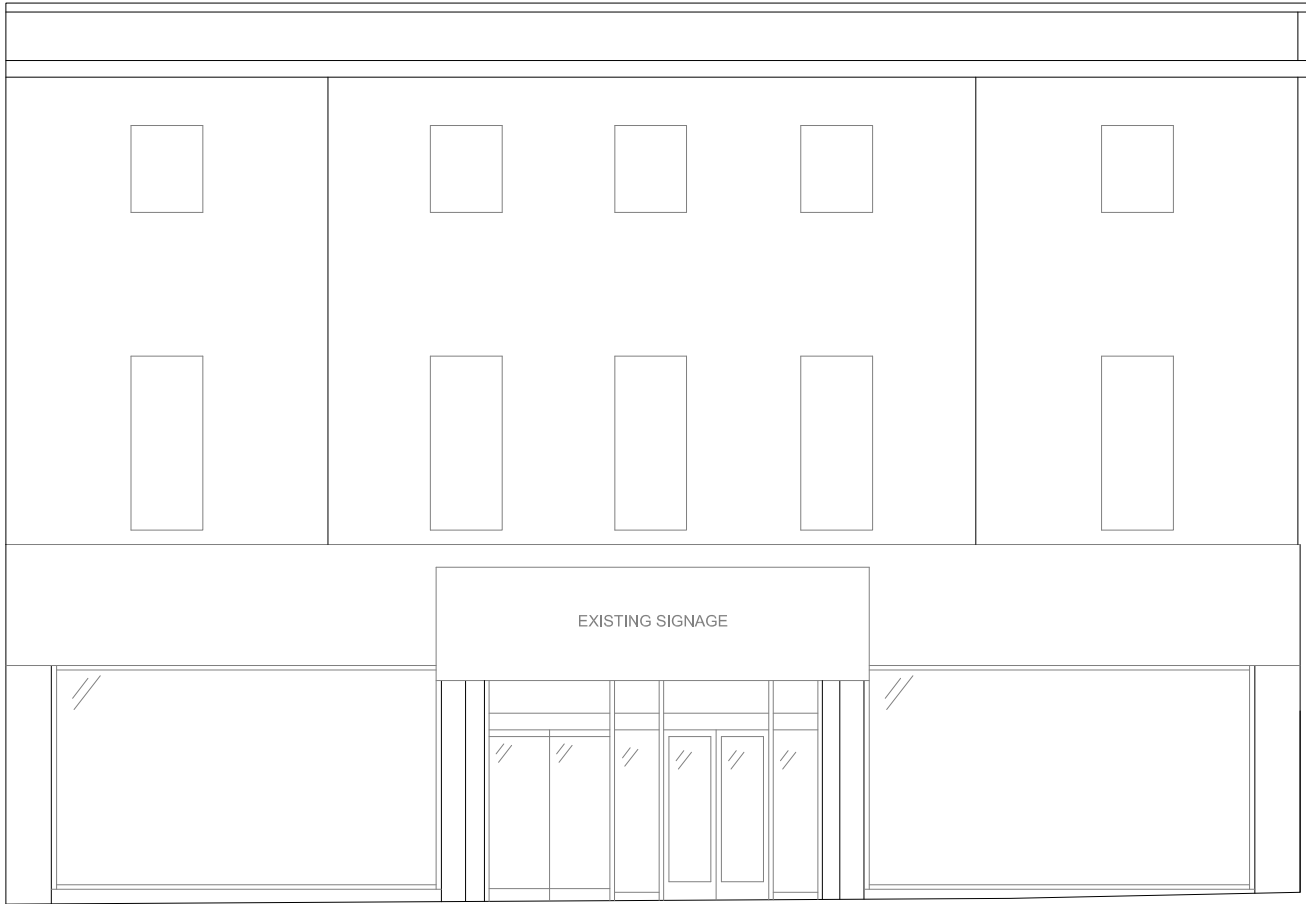

03 EXISTING FRONT ELEVATION
Scale 1:100

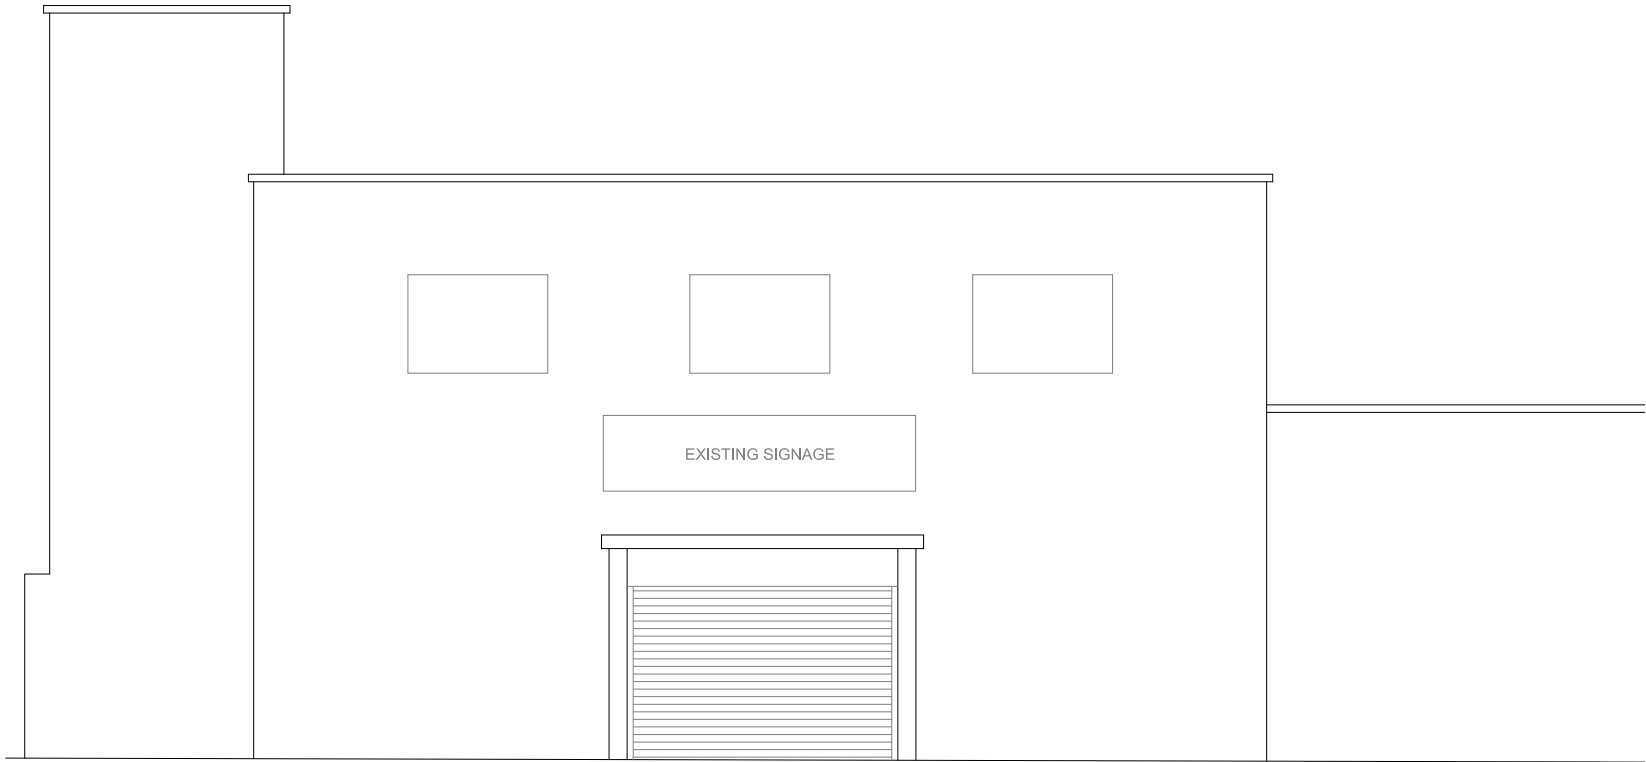

04 EXISTING REAR ELEVATION
Scale 1:100

 

RAG RATING
GREEN

	Initial Issue	18/02/21

Revision	Amendment	Date

Newbury 1
Centrix@Keys
Keys Business Village
Hednesford
Staffordshire
WS12 2HA
T: 01543 275101
F: 01543 458278
E: design@hlpuktd.net
W: www.hlpuktd.net



Contract
Poundland
Pattison House, Midland Road,
Walsall, West Midlands, WS1 3TX
TEL 0121 526 8395. FAX 0121 568 7382.

Store

4C London Road
Bognor Regis
PO21 1PY

Drawing title
Existing Front & Rear Elevation

Drawing Number	Revision	Paper Size
HLP / 1277 / 03		A3

Drawn	Date	Scale
MM	Feb 2021	1:100