


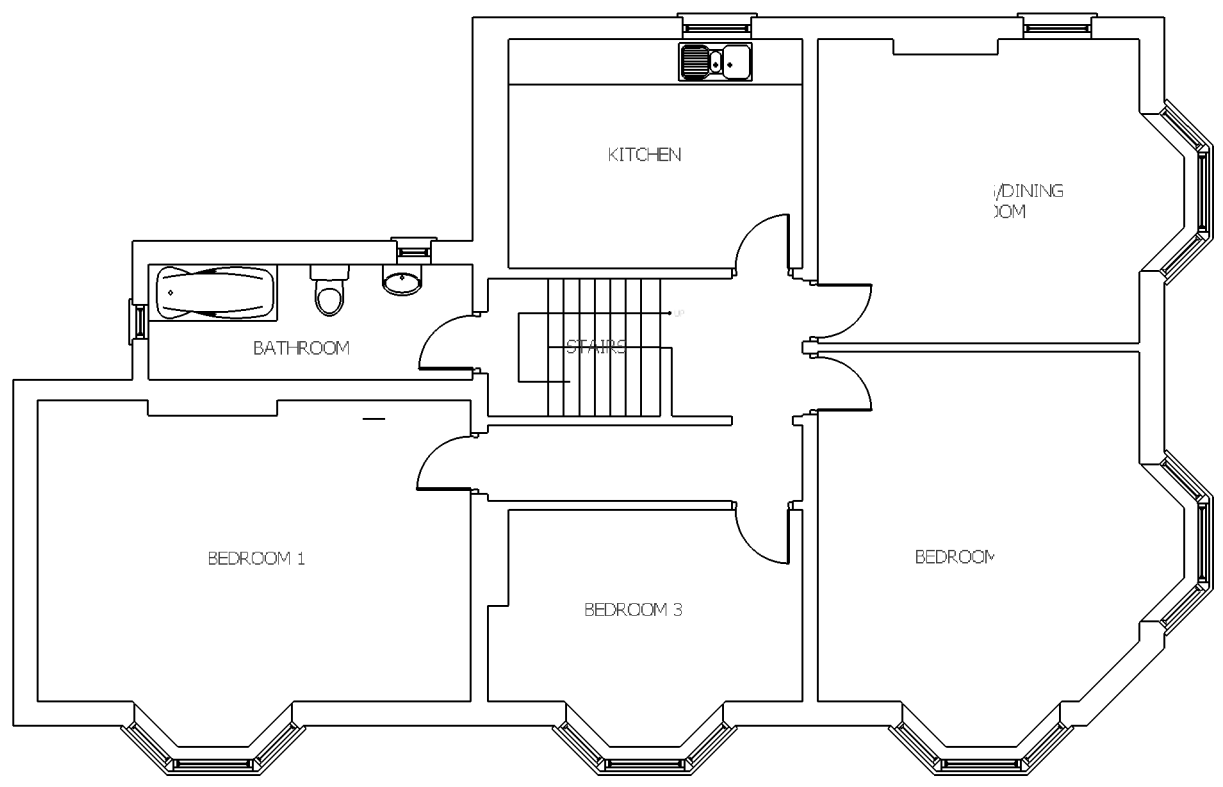


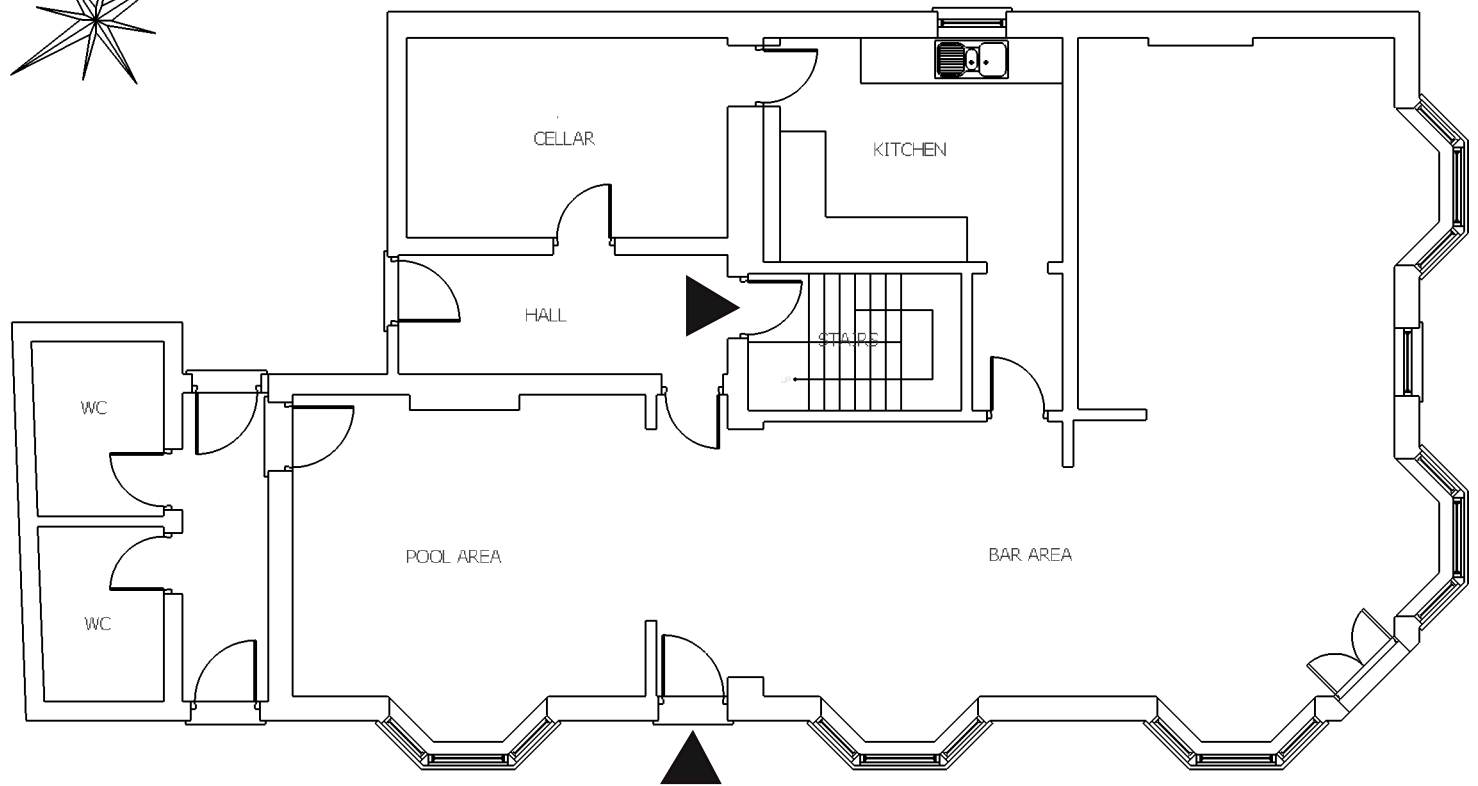

FIRST FLOOR

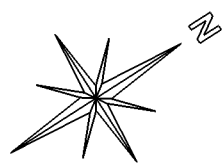

GROUND FLOOR

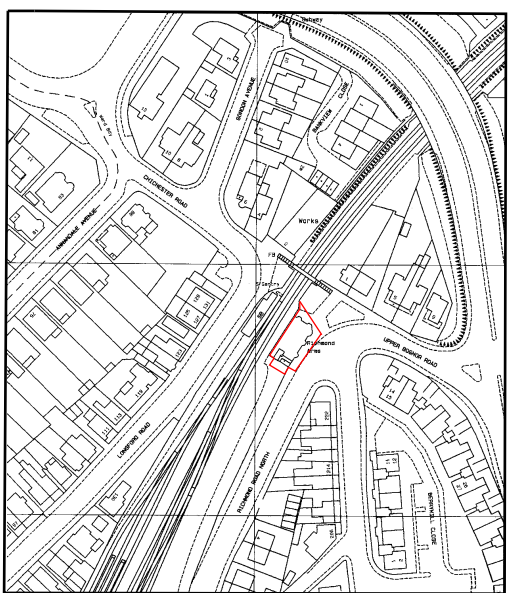

Crown Copyright 2010. All rights reserved. Licence Number 100020449

SITE LOCATION PLAN

NOTES

1. Do not scale from this drawing except for planning purposes. Use figured dimensions only.
2. All dimensions are in metres (m)
3. All dimensions must be checked on site prior to the commencement of work.
4. Where applicable this drawing is to be read in conjunction with other consultants' drawings.
5. All work should be carried out in accordance with the current Building Regulations
6. Shadows and trees on elevation are for illustrative purposes only.
7. This drawing is the copyright of Counterpoint Properties Ltd.
8. Any discrepancies should be reported to Counterpoint Properties Ltd.

Rev.	Date	Amendment



COUNTERPOINT PROPERTIES LIMITED

34 The Drive | Craigweil | West Sussex | PO21 4DU | 01243 263281 | info@cpointproperty.co.uk | www.cpointproperty.co.uk

Project

224 London Road
Bognor Regis
West Sussex
PO21 1AU

Drawing	Scale @ A3
LOCATION PLAN	1:1250
FLOOR PLANS	1:100

Date	Drawn	Checked
Jan 2010	AJMB	

Job Number	Drawing Number	Rev.
RA		