




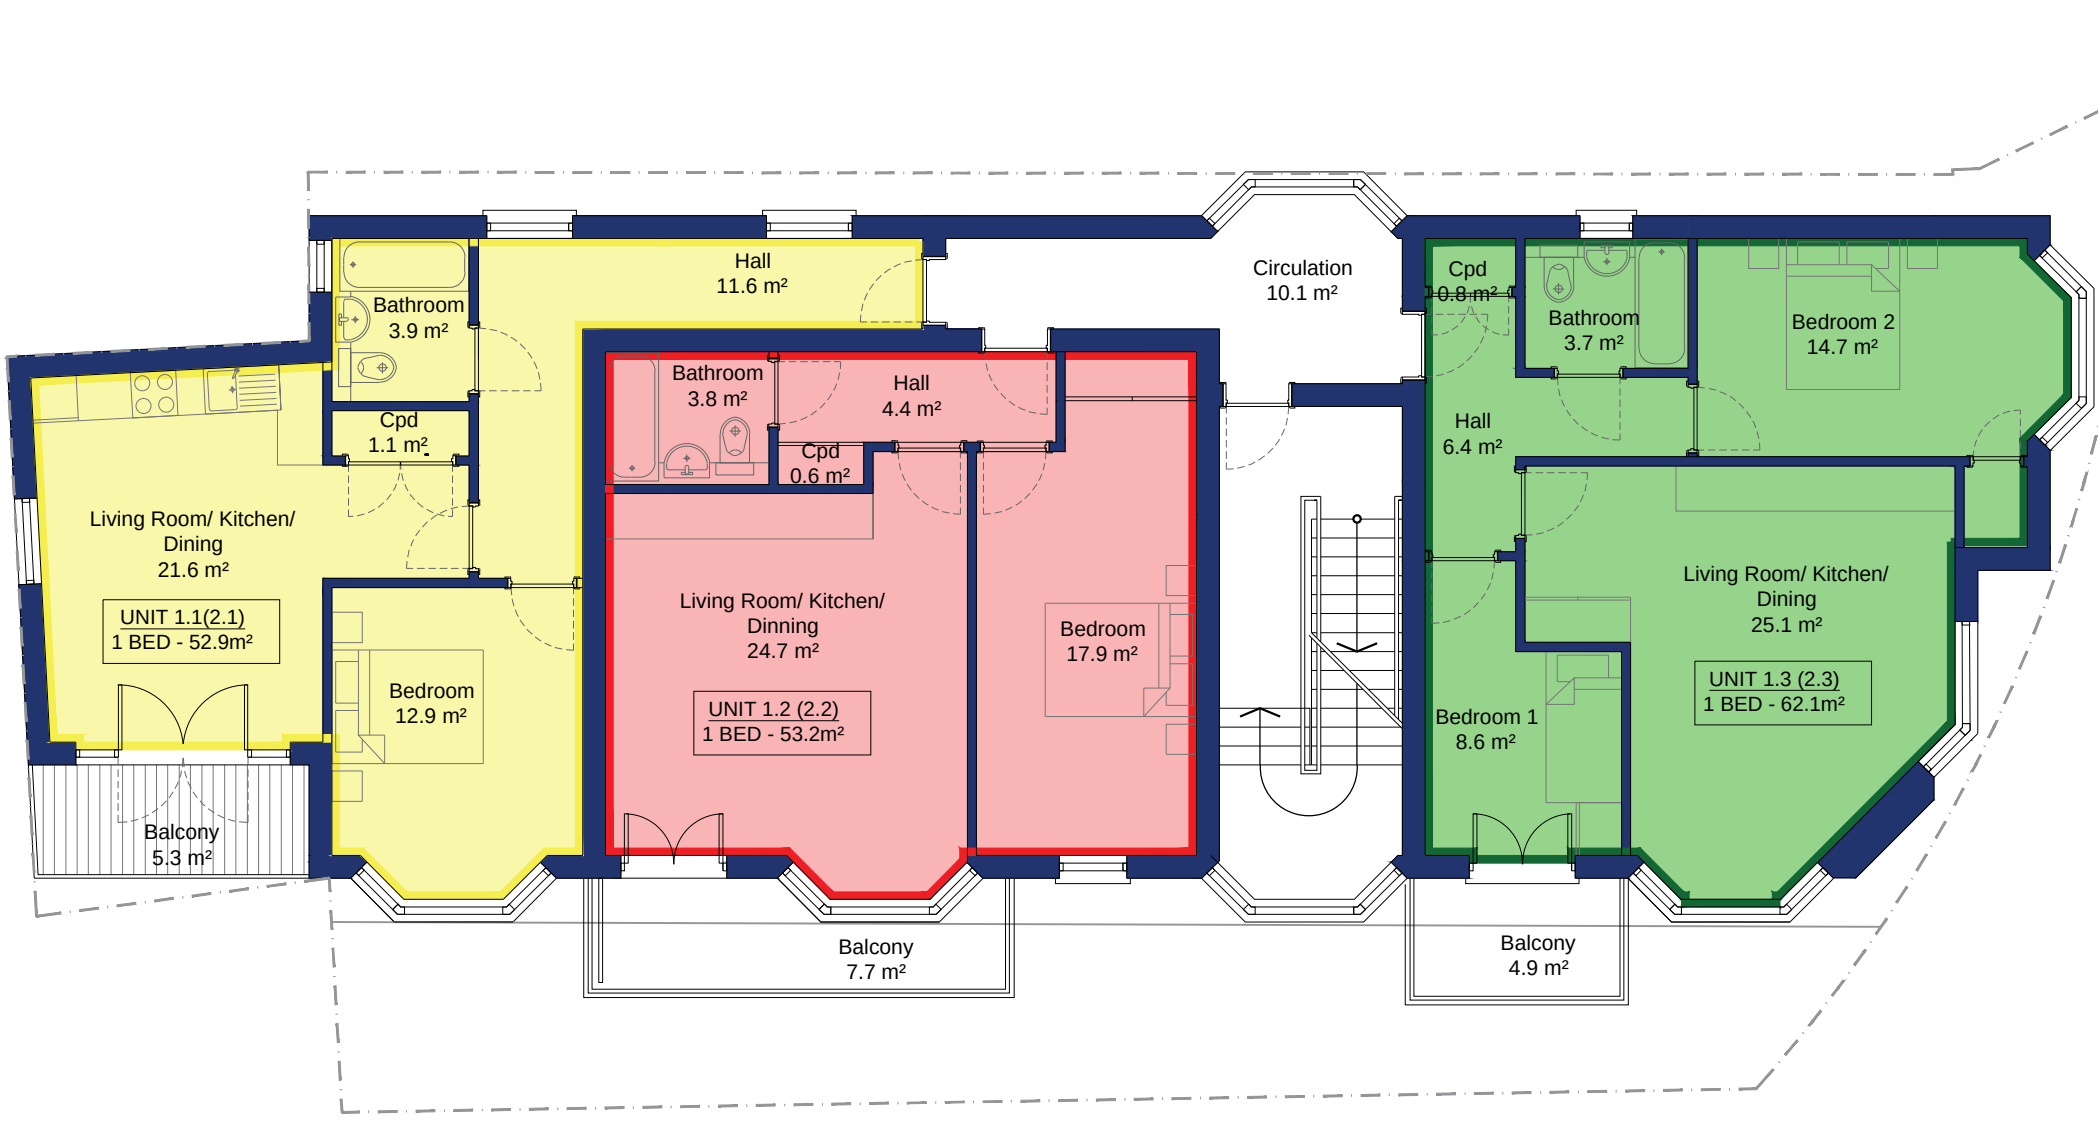

1ST, 2ND FLOOR PLAN

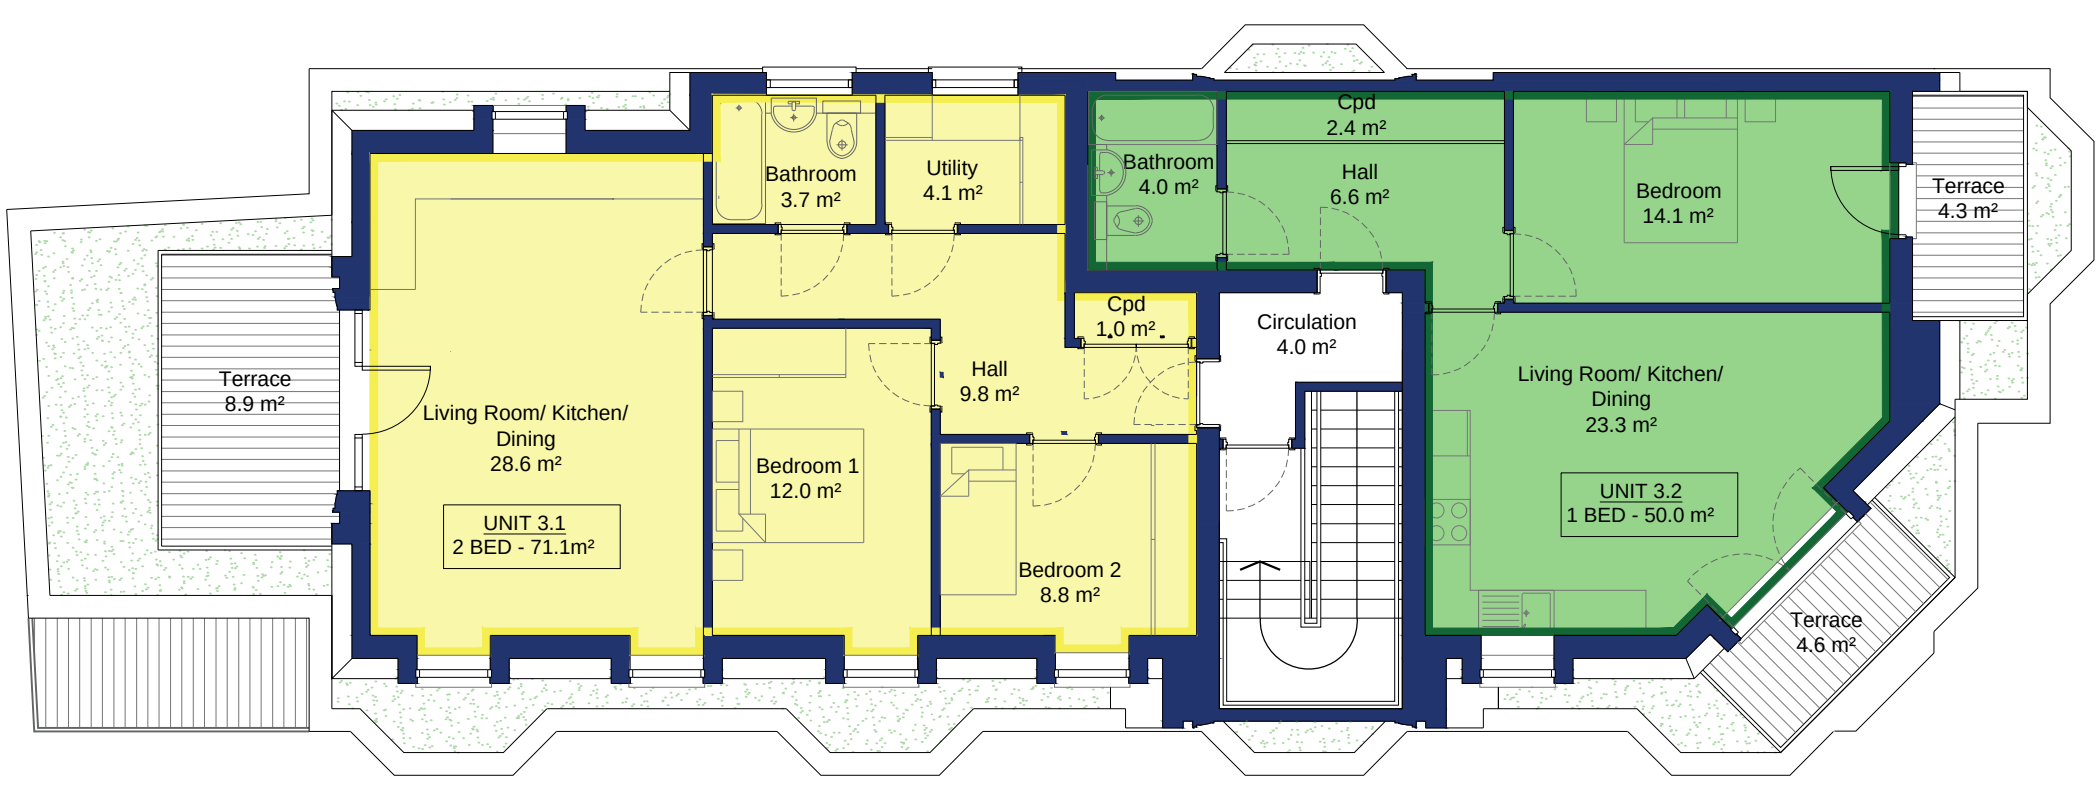

3RD FLOOR PLAN

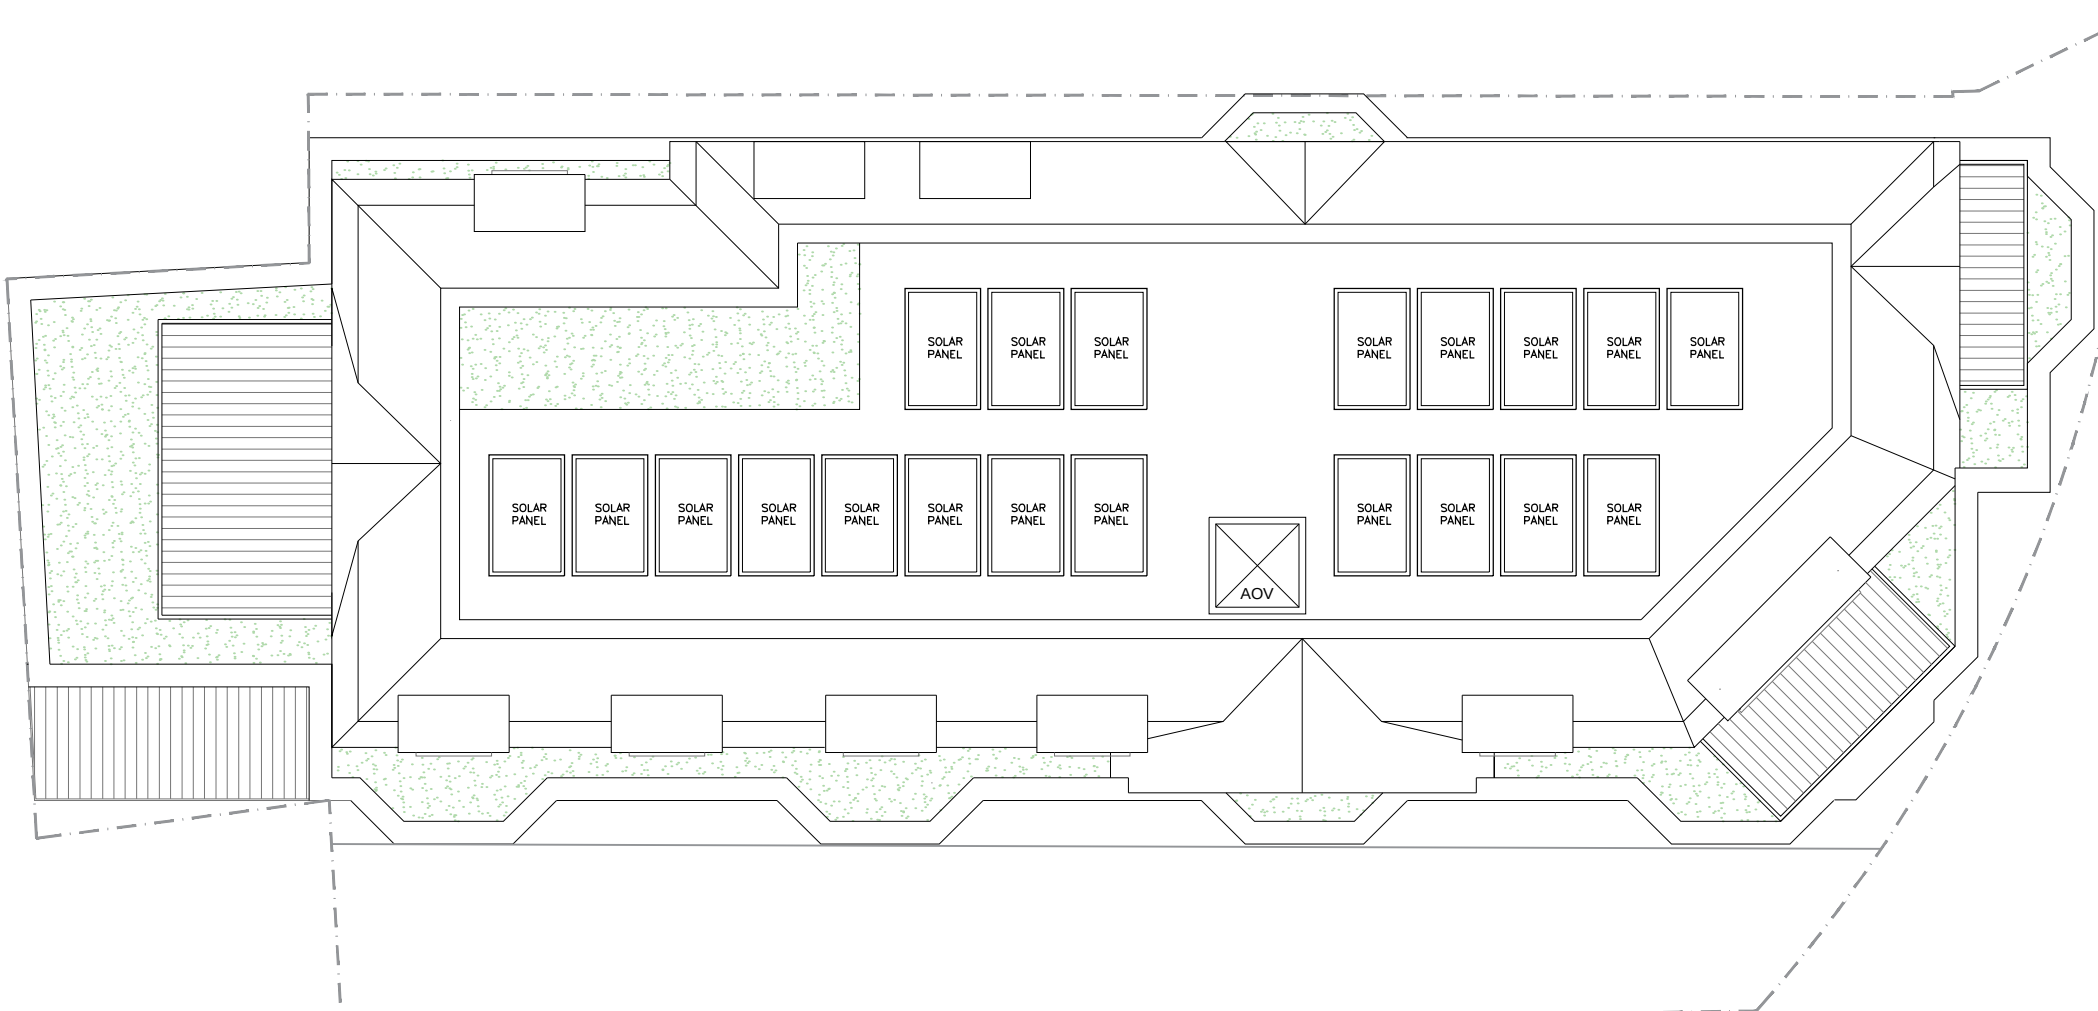

ROOF PLAN

JJR DESIGNS Limited

Figured dimensions only are to be used. All dimensions to be checked on site. Differences between drawings and between drawings and specification or bills of quantities to be reported to JJR Designs Ltd. © This drawing is prepared for the application for:


1. Planning permission
2. Building Regulation Permission

on behalf of the applicant named below and for no other purpose.

The copyright of the drawing and designs remains JJR Designs Ltd.

All copies are only for information about the application, they may not be used for any other purpose without the express written permission of JJR Designs Ltd.

Revisions:

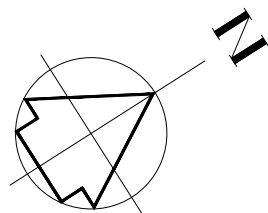

**jjr designs**

Suite 6a  
Church House,  
94 Felpham Road  
Felpham  
West Sussex,  
PO22 7PG  
TEL: 01243 822081

**Architectural Services**  
Planning  
Building Regs  
On Site Supervision  
Landscape Design

e-mail: info@jjrdesigns.com

Client:  
**COUNTERPOINT PROPERTIES LIMITED**

Project:  
**RICHMOND ARMS , 224 LONDON ROAD  
BOGNOR REGIS, WEST SUSSEX  
PO21 1AU**

Drawing Title:  
**PROPOSED FLOOR PLANS**

|                   |                          |                        |                          |
|-------------------|--------------------------|------------------------|--------------------------|
| Issue status:     |                          |                        |                          |
| Outline proposals | <input type="checkbox"/> | Production information | <input type="checkbox"/> |
| Tender drawing    | <input type="checkbox"/> | Detail design          | <input type="checkbox"/> |
|                   |                          | Scheme design          | <input type="checkbox"/> |
|                   |                          | Contract drawing       | <input type="checkbox"/> |
| Scale:            | Drawn:                   | Checked:               | Date:                    |
| 1:100 @A1         | V. BOTEZAT               | R. Stefanski           | 24.11.2020               |
| Job No:           | Drawing No:              | Revision:              |                          |
| 1468              | PL 03                    | B                      |                          |