



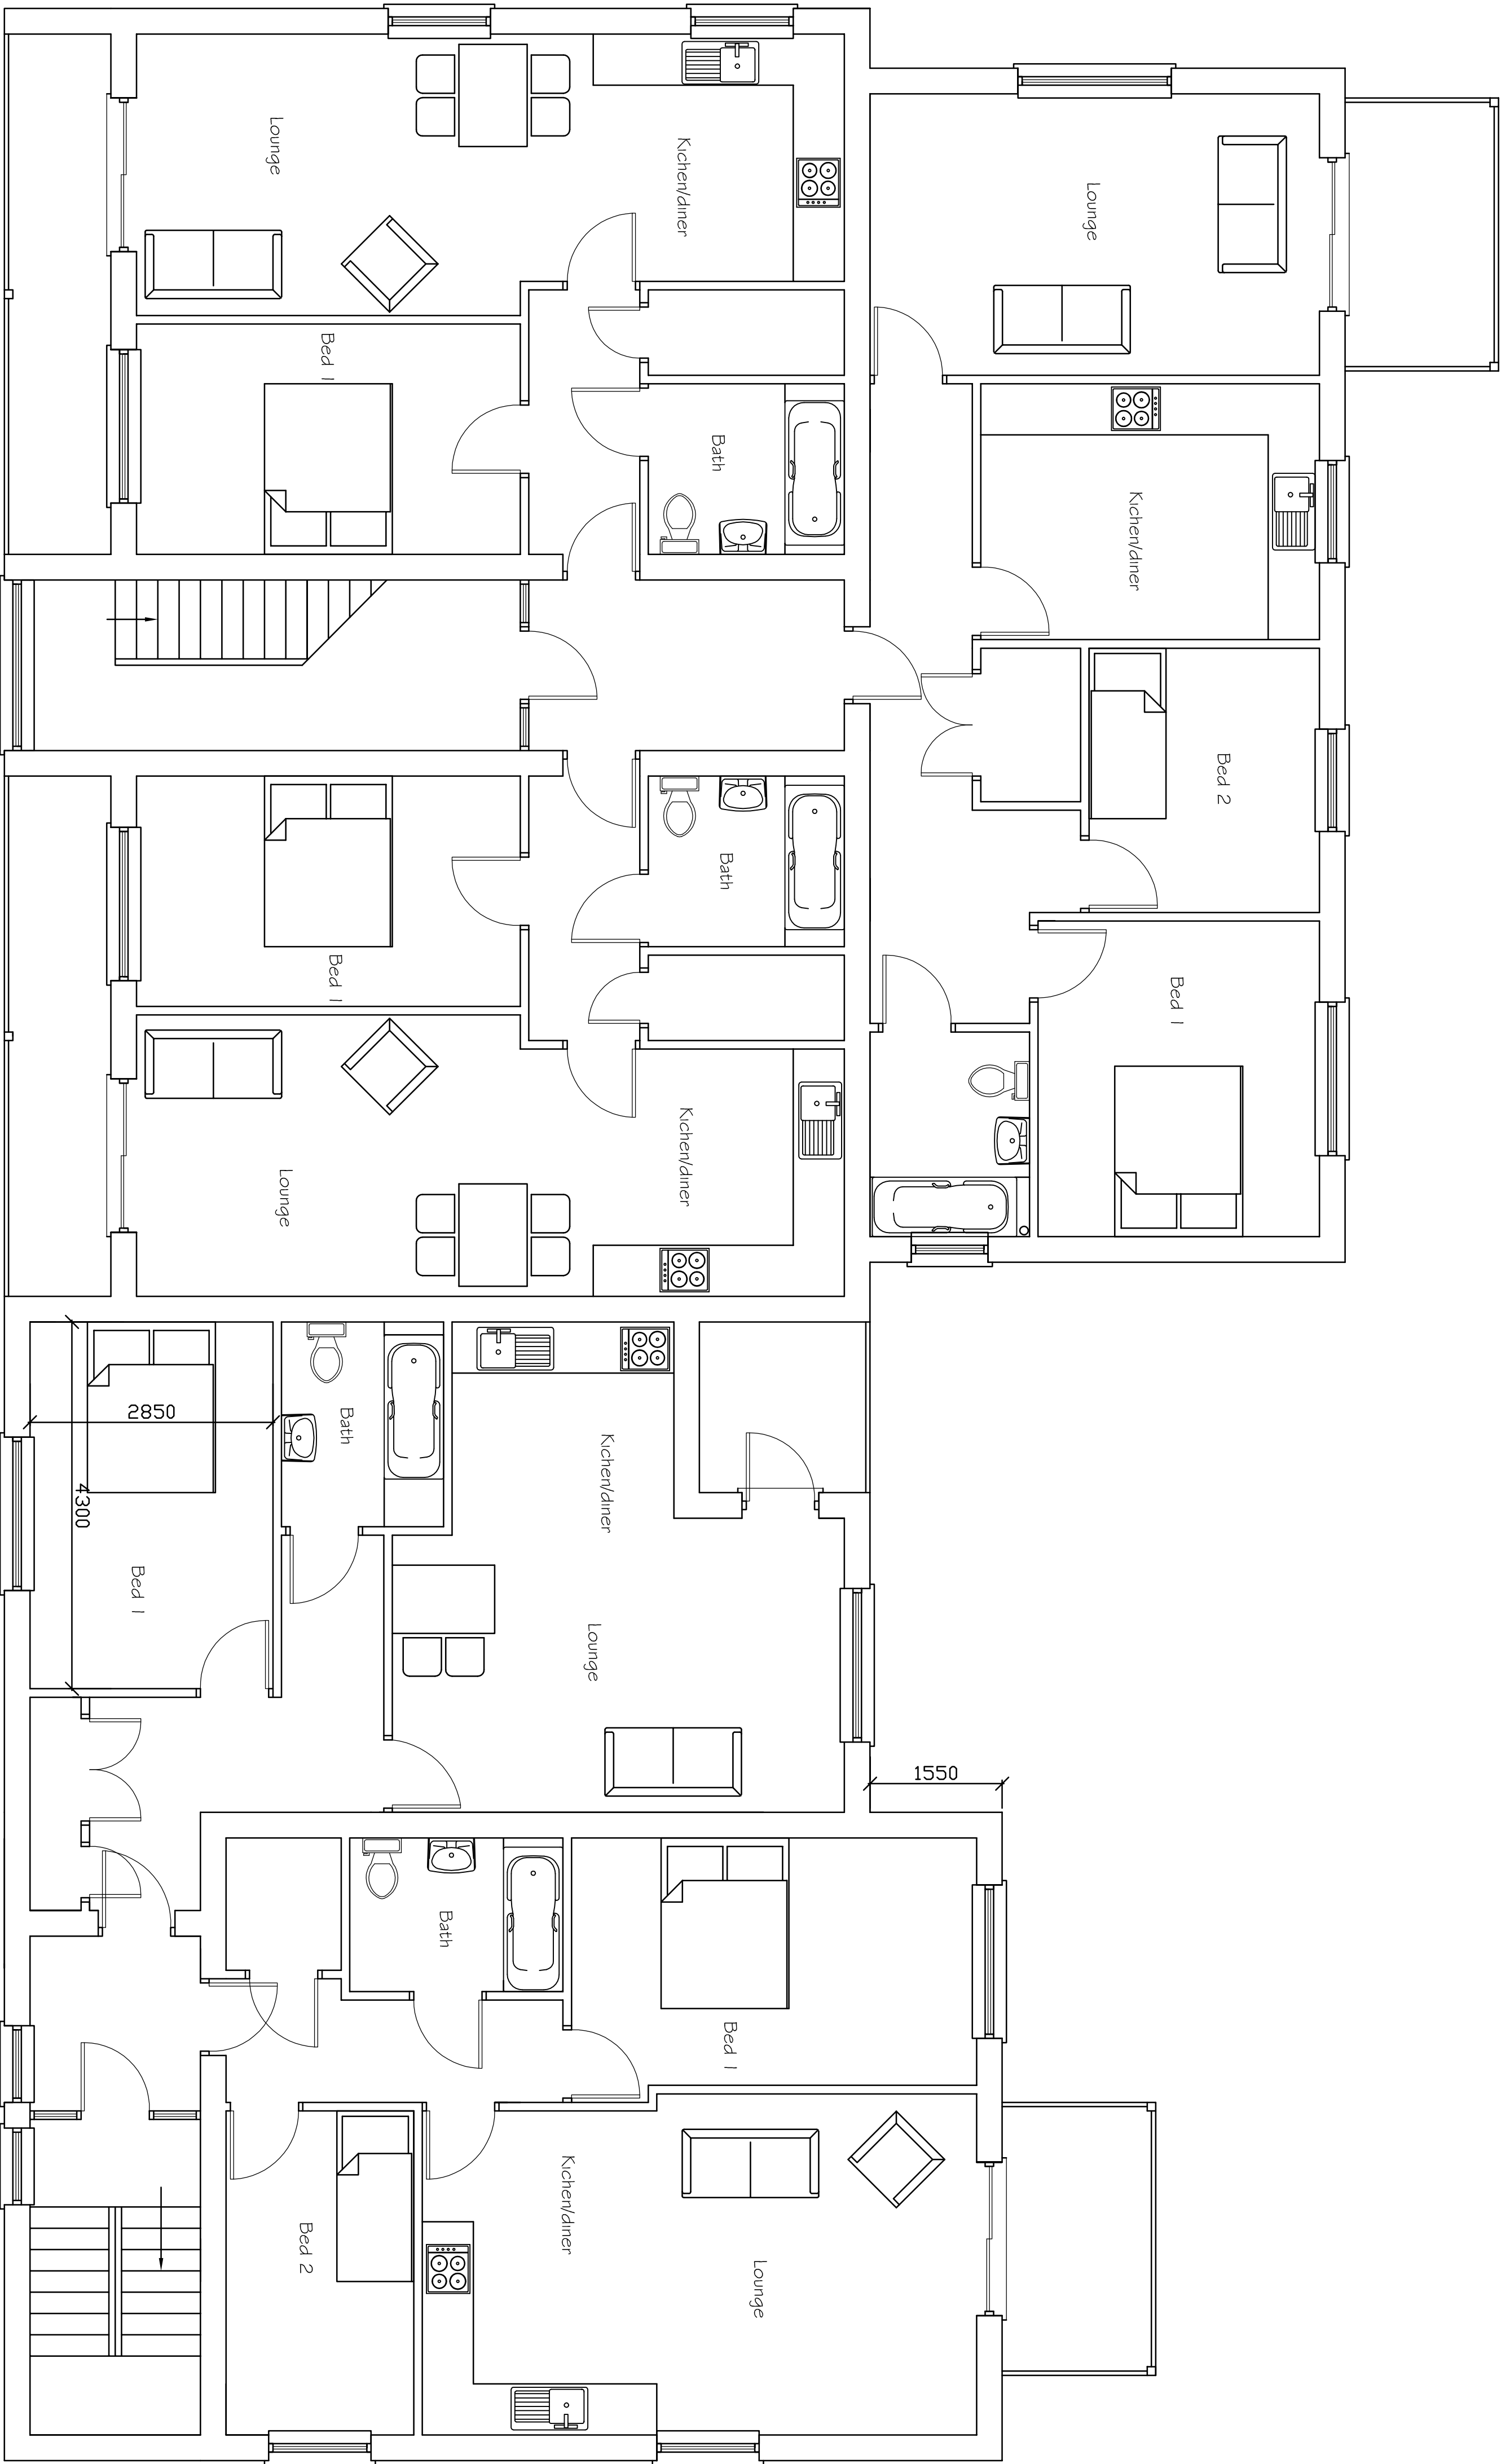

Proposed First and Second Floor Plan

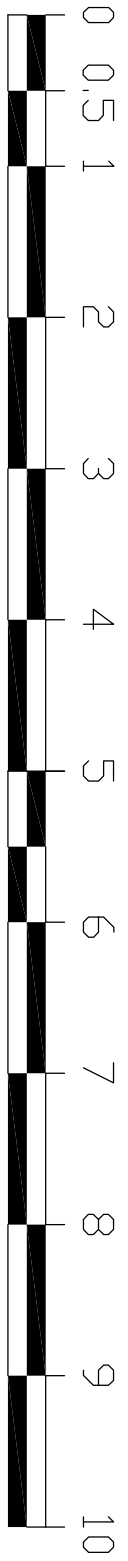

SCALE 1:50

Tony Rogers Building Consultants	
Address: 40 Dawn Crescent, Upper Beeding West Sussex, BN44 3WH	
Telephone: 01903 815225 Fax: 01903 815225	
Rev.	Revision Description:
Client:	Mr P Hudson
Address:	18 Durban Road Bognor Regis West Sussex PO22 9QT
Project:	Proposed flats
Scale:	1:50
Paper Size	A1
Date:	December 2015
Drawing No:	15/1051/02
Drawn By:	AWR
Revision:	