


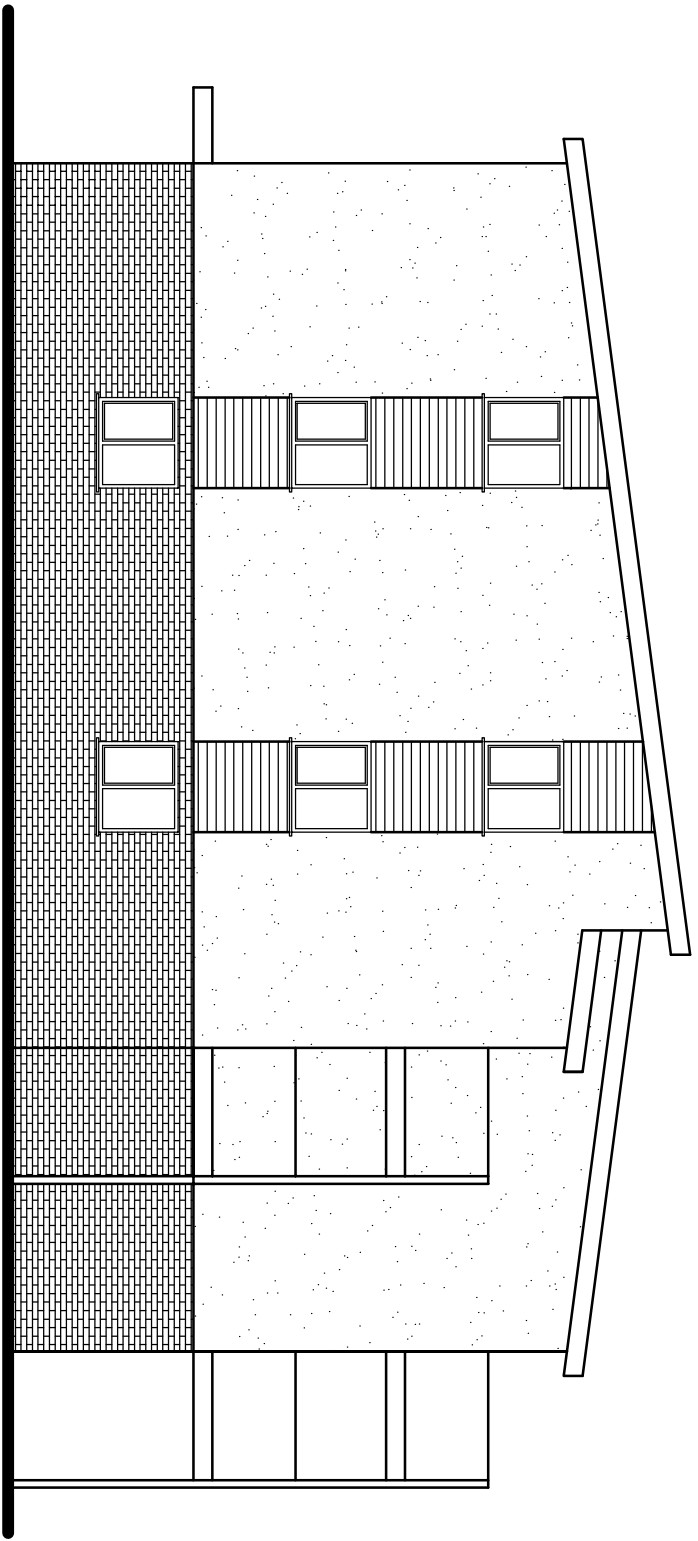


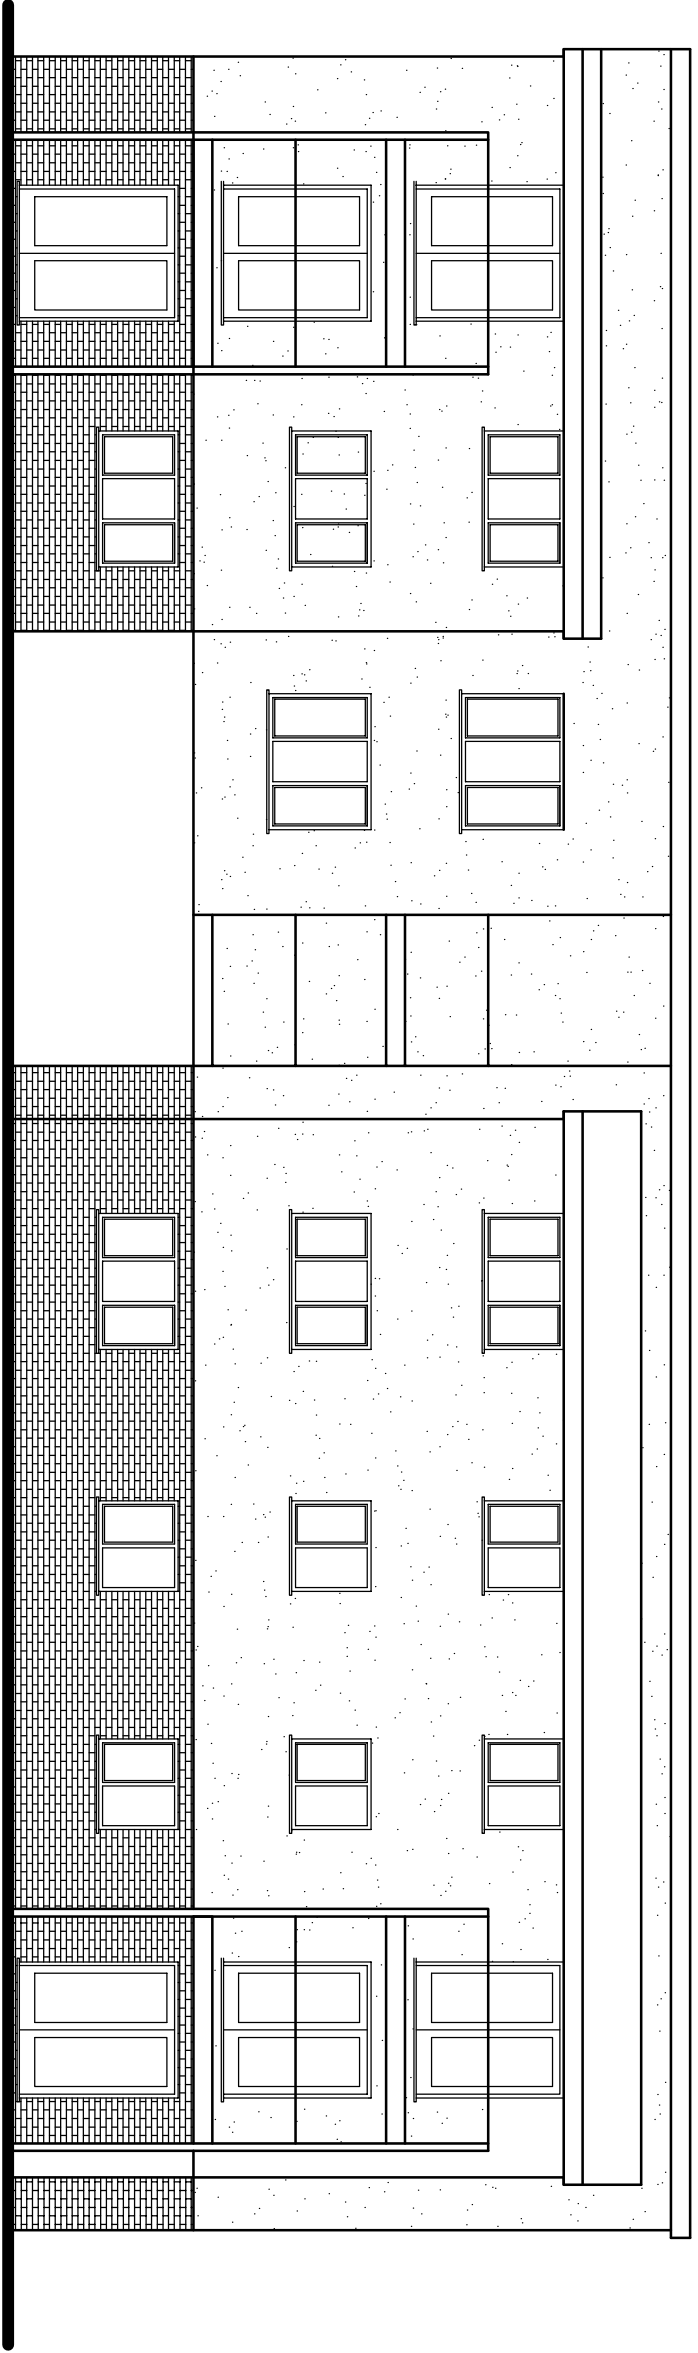


Proposed East Elevation

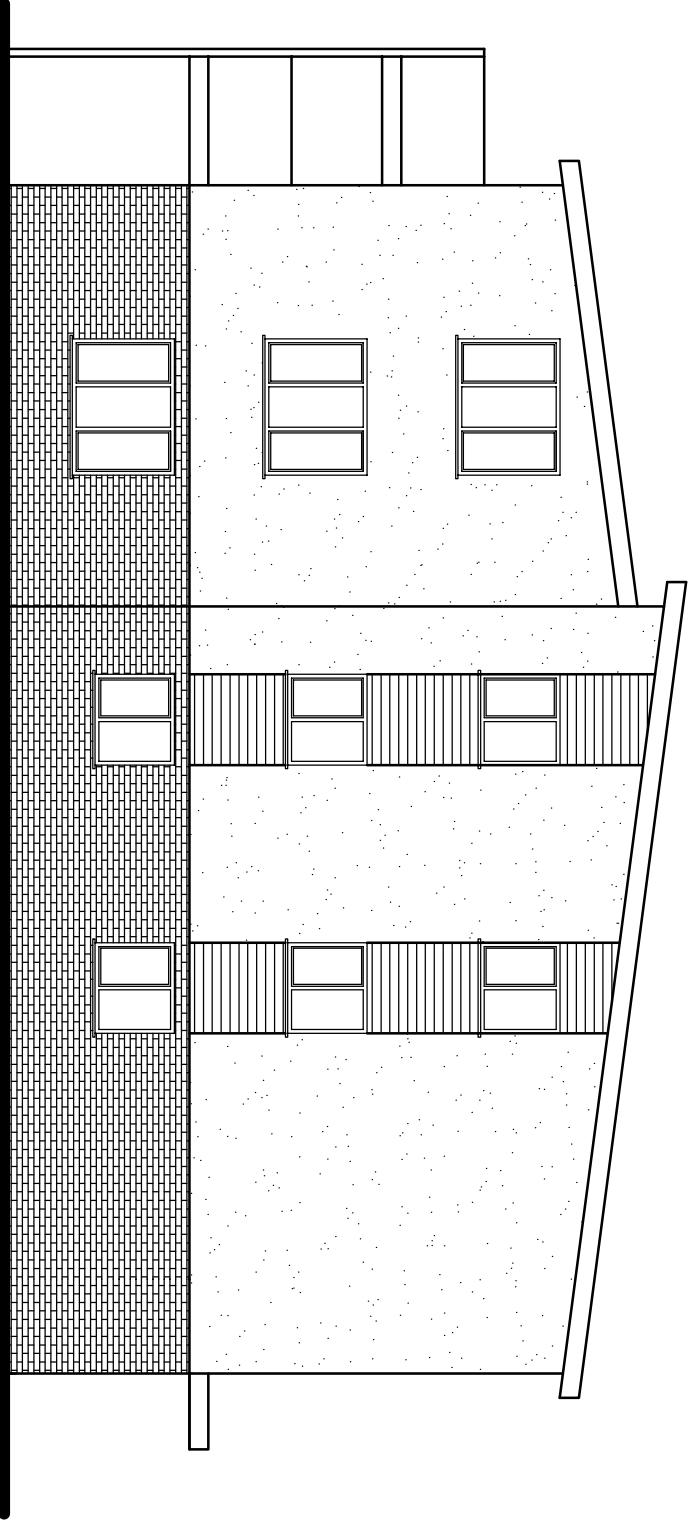


Proposed North Elevation

 

Proposed West Elevation

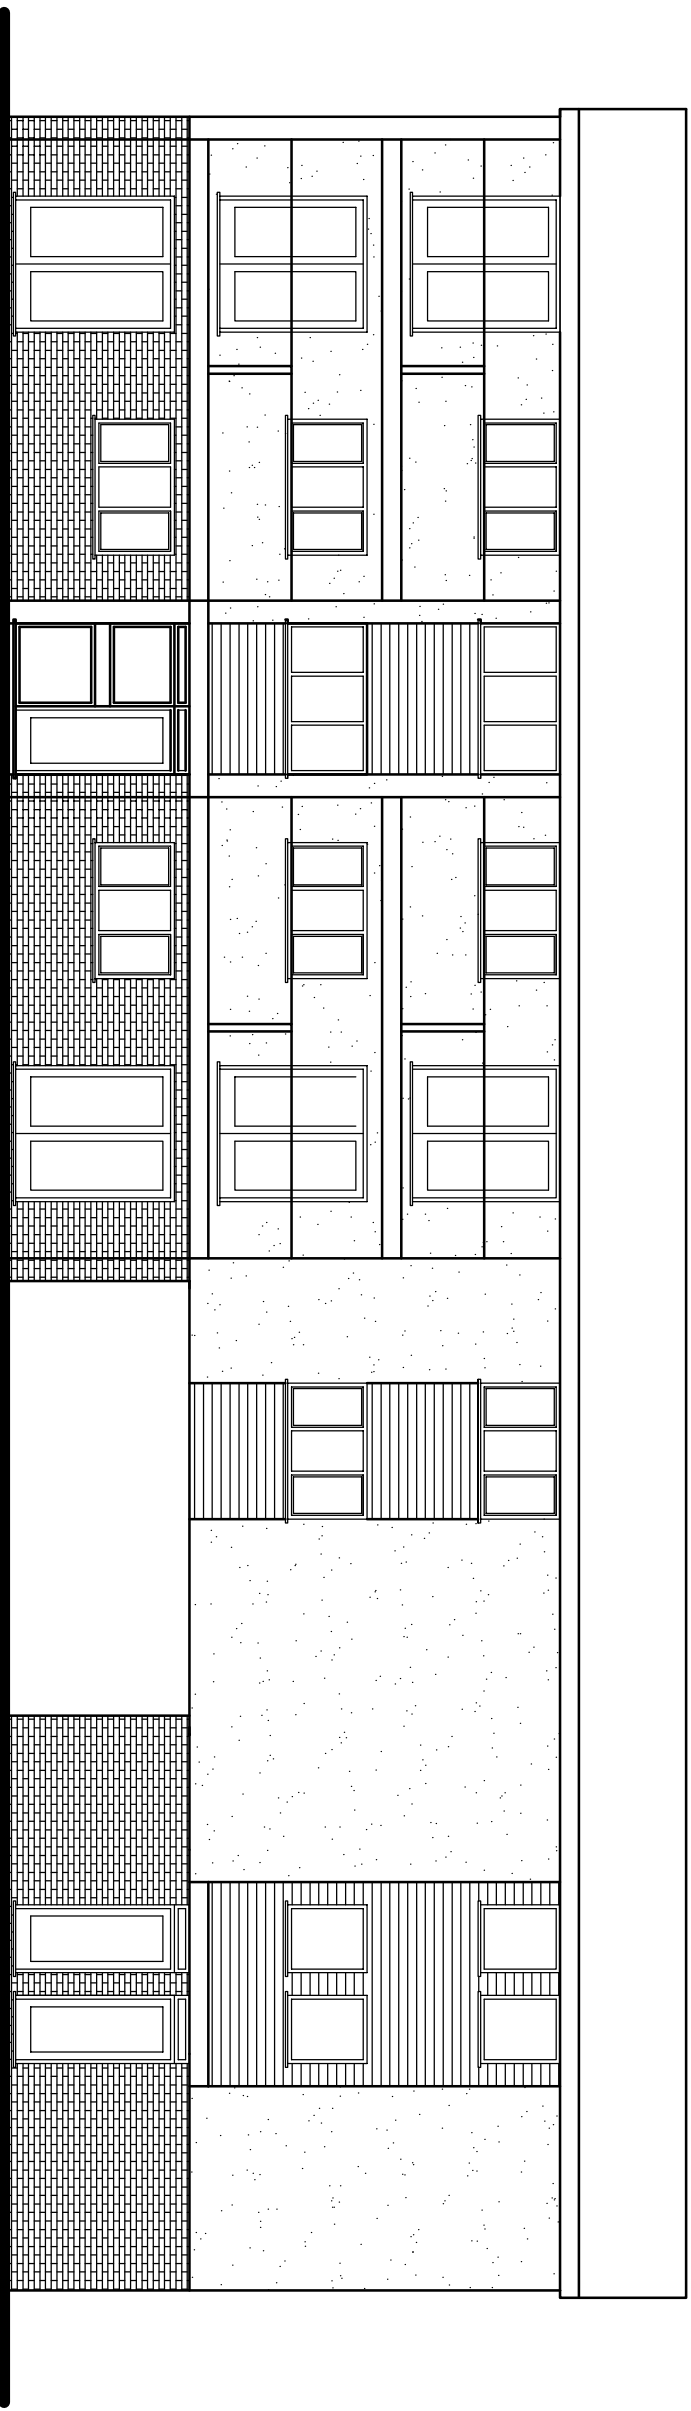

Proposed South Elevation

 

Proposed Roof Plan

Tony Rogers
Building Consultants

Address: 40 Dawn Crescent, Upper Beeding
West Sussex, BN44 3WH
Telephone: 01903 815225 Fax: 01903 815225

Rev.	Date	Revision Description

Client: Mr P Hudson

Address: 18 Durban Road
Bognor Regis
West Sussex
PO22 9QT

Project: Proposed flats

Scale: 1:100
Paper Size A1

Date: December 2015

Drawing No: 15/1051/05

Drawn By: AWR

Revision: