


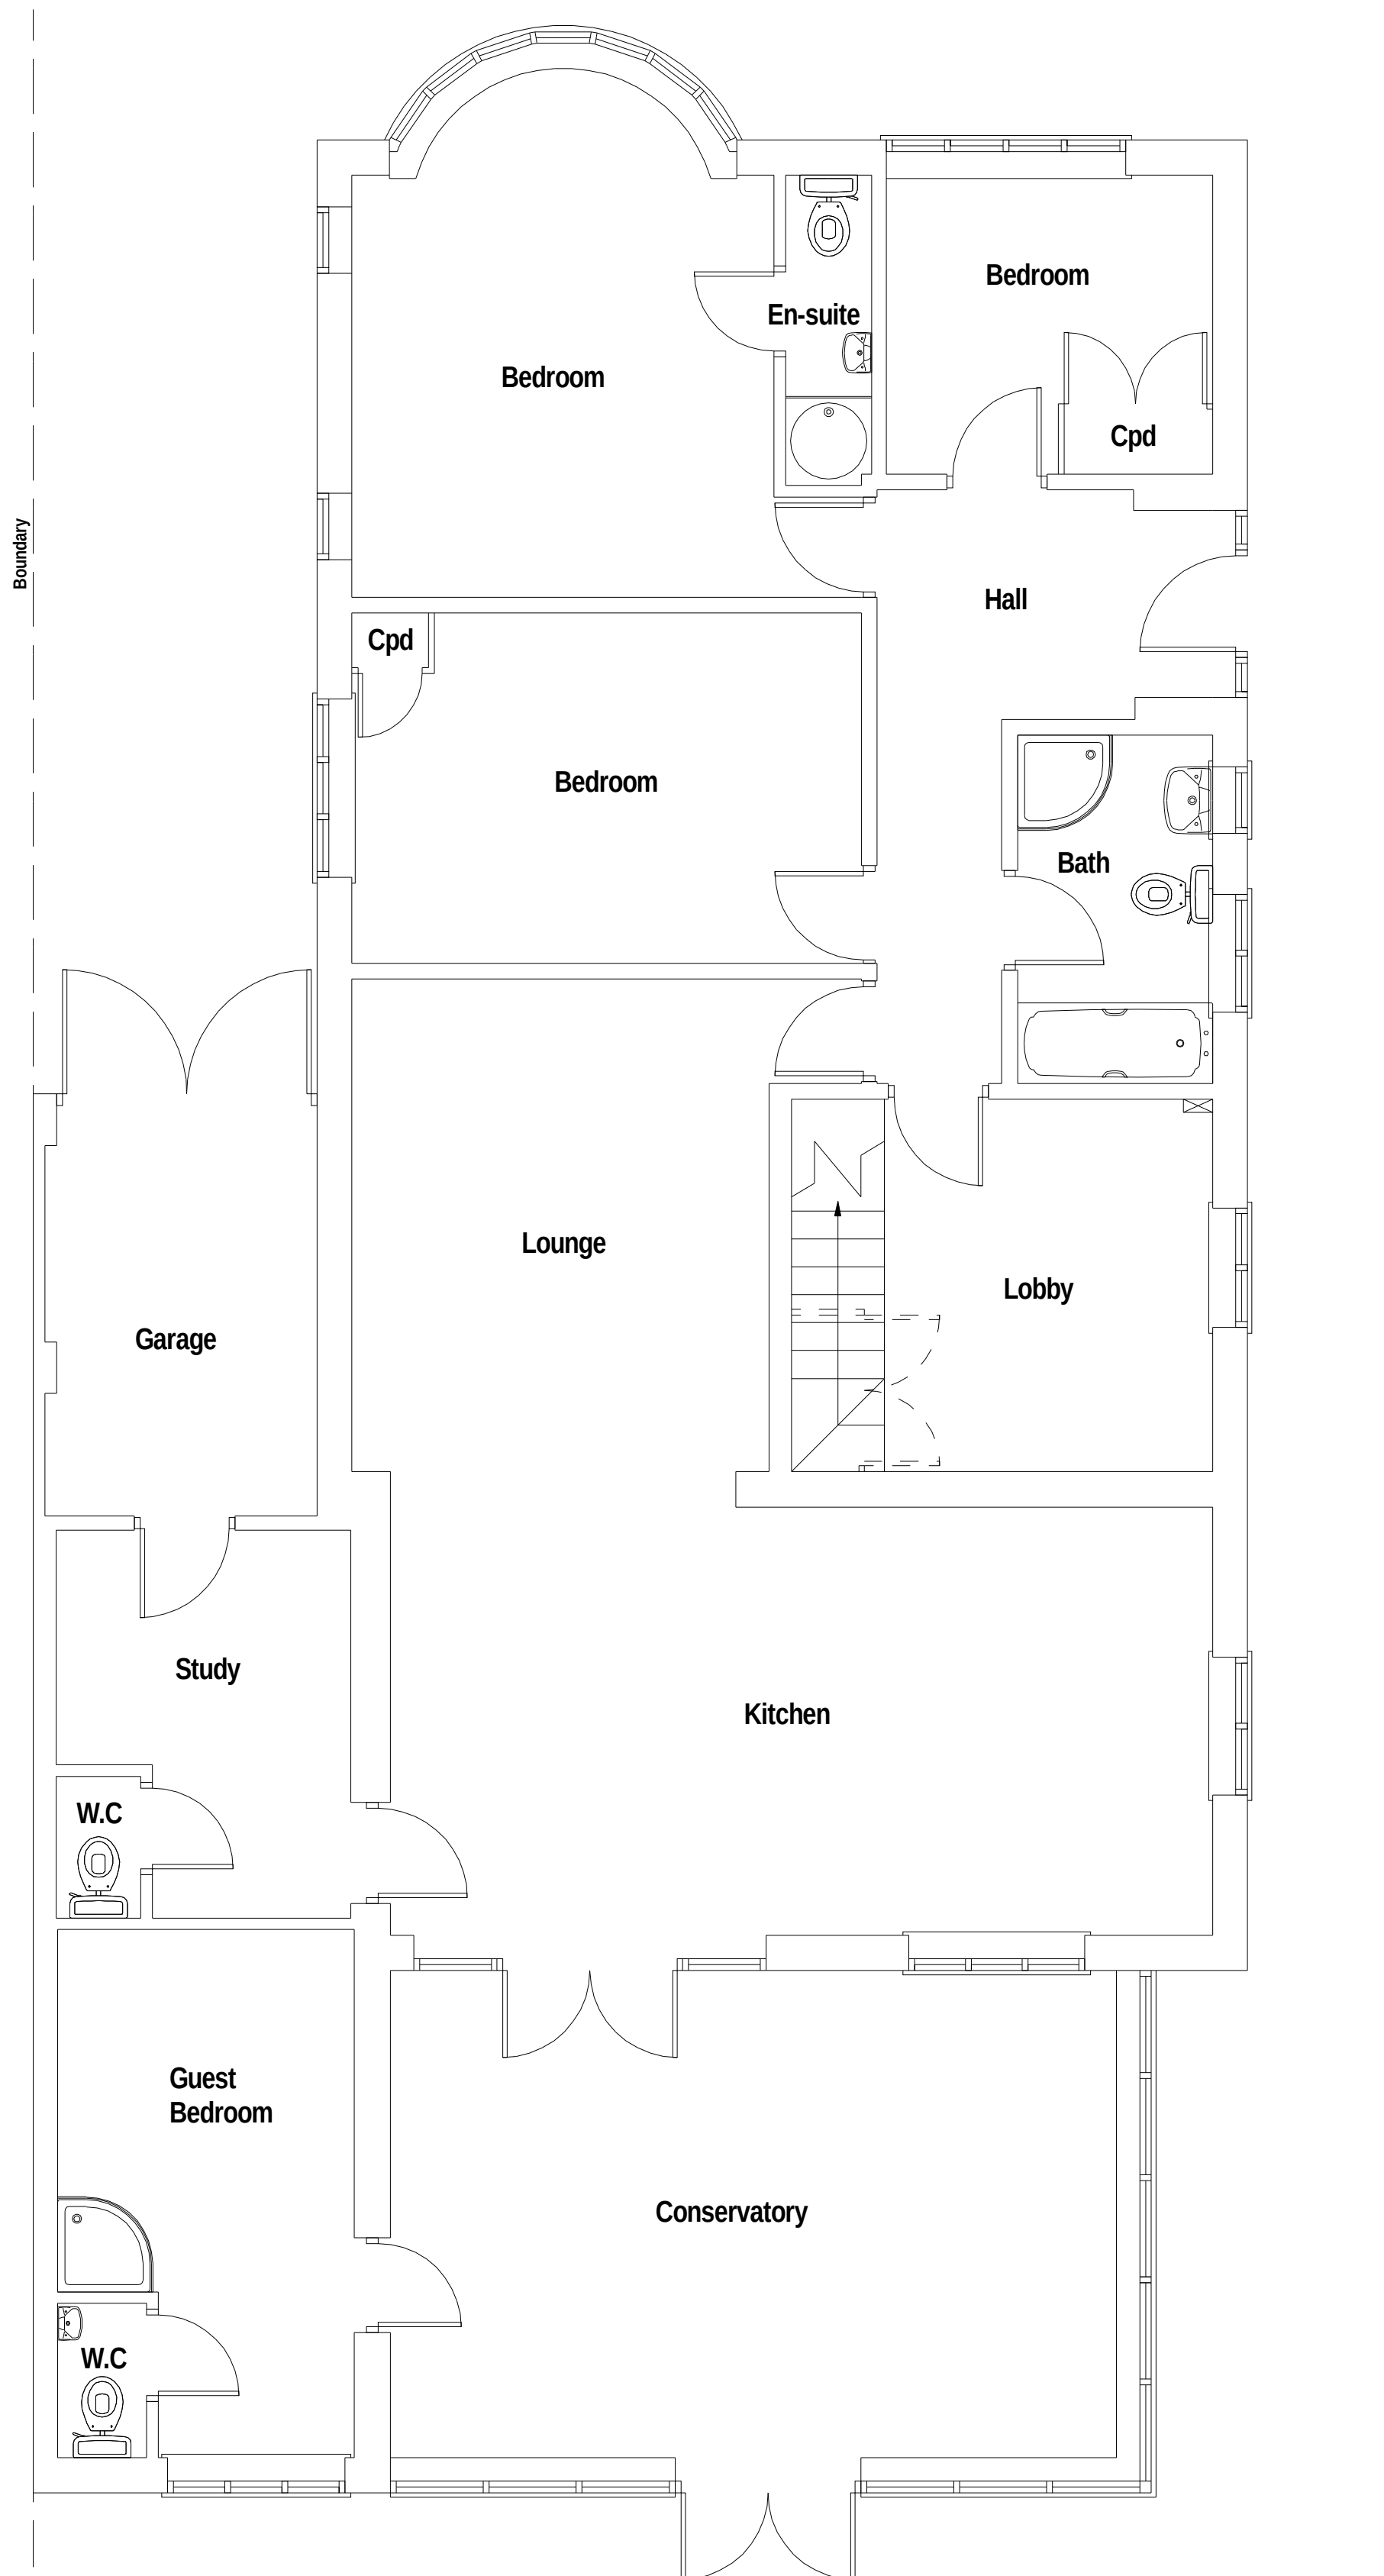


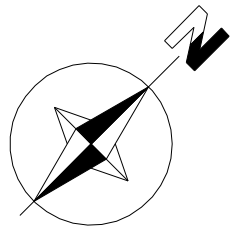

Proposed Ground Floor
Scale 1:50

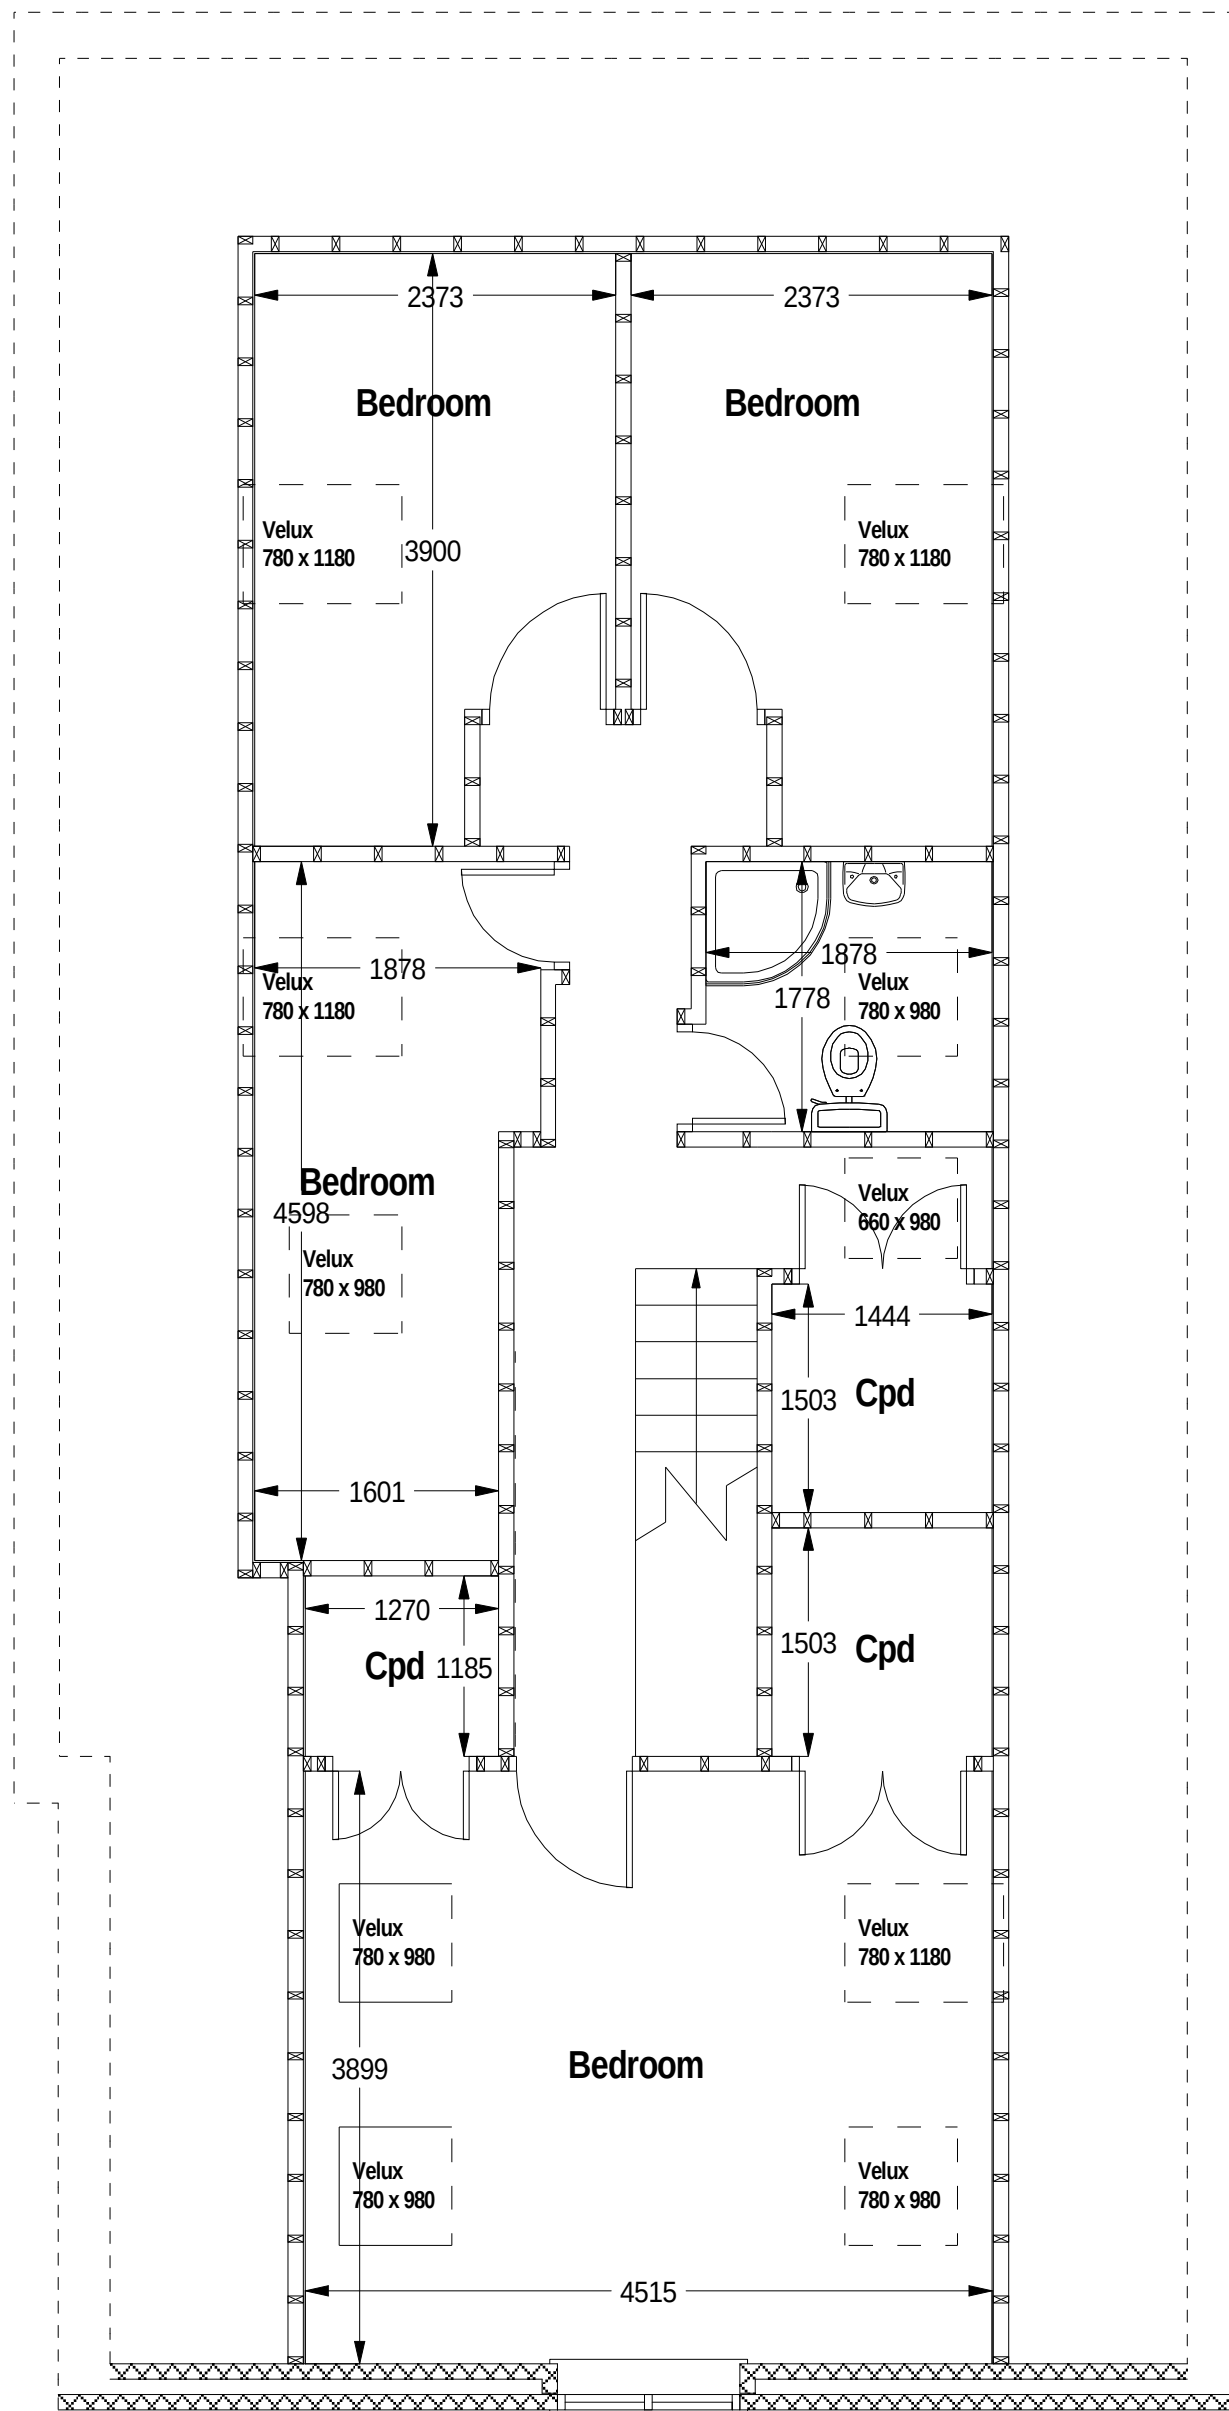


Proposed First Floor
Scale 1:50

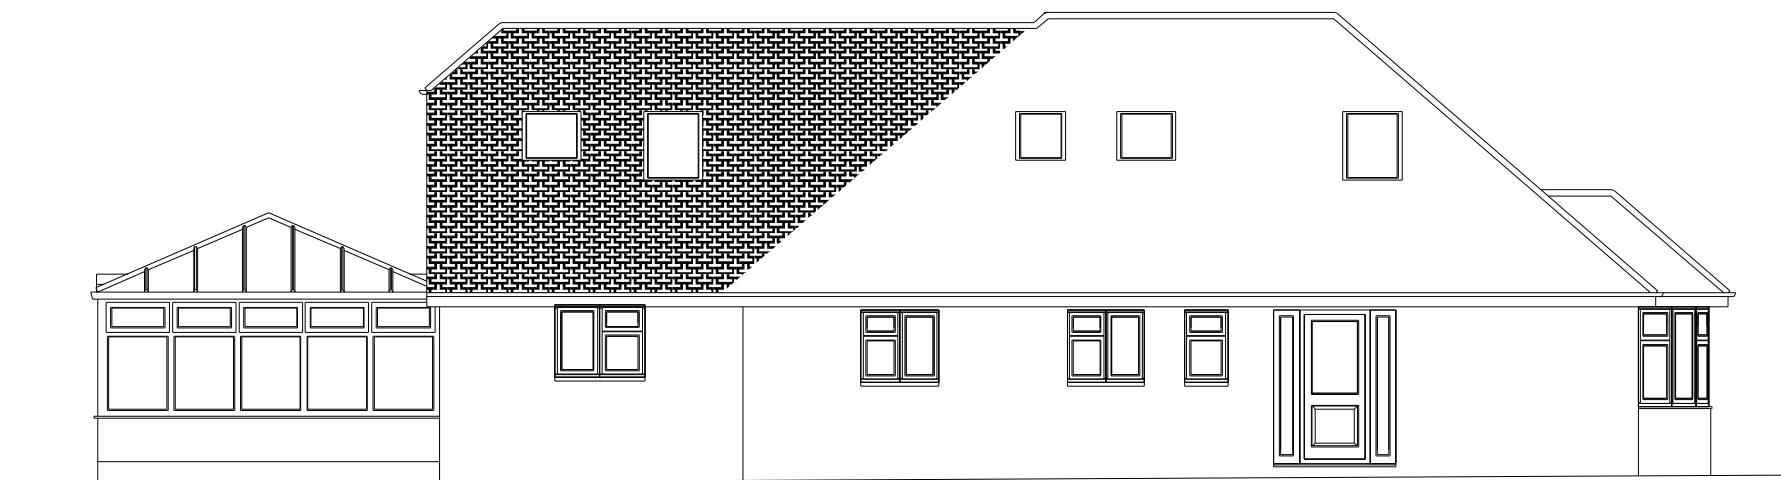


Proposed Northeast Elevation
Scale 1:100




Proposed Southeast Elevation
Scale 1:100

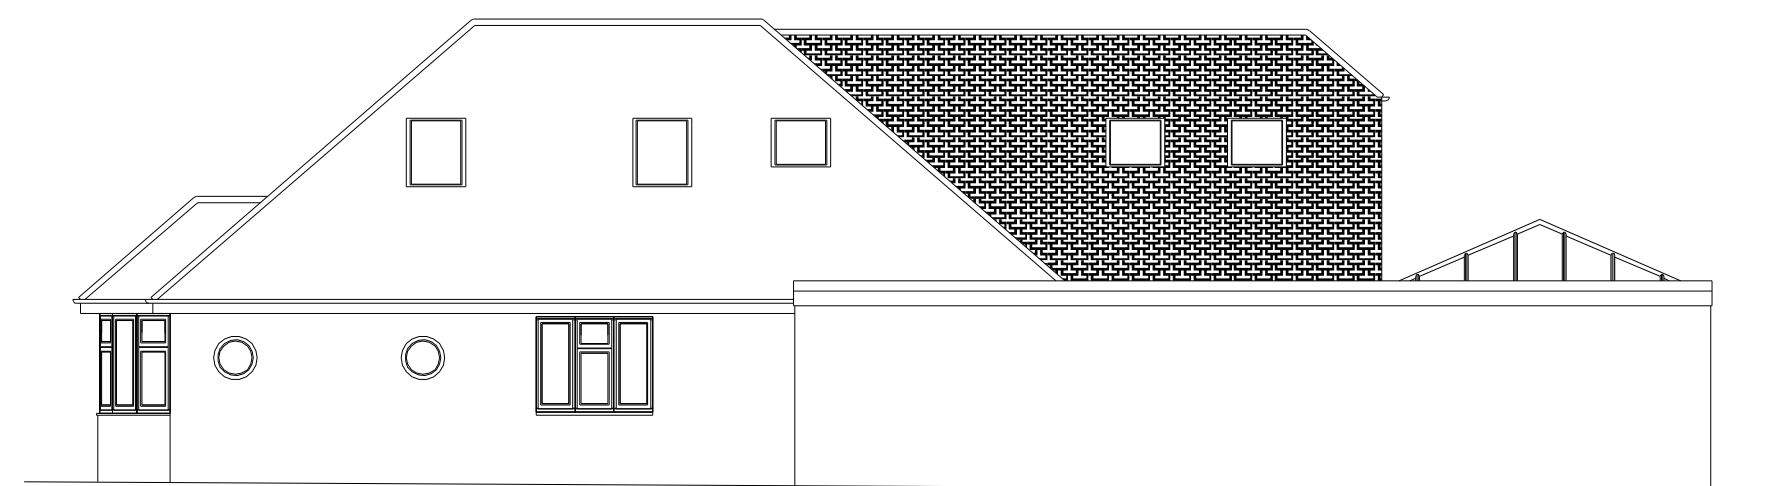

Proposed Southwest Elevation
Scale 1:100

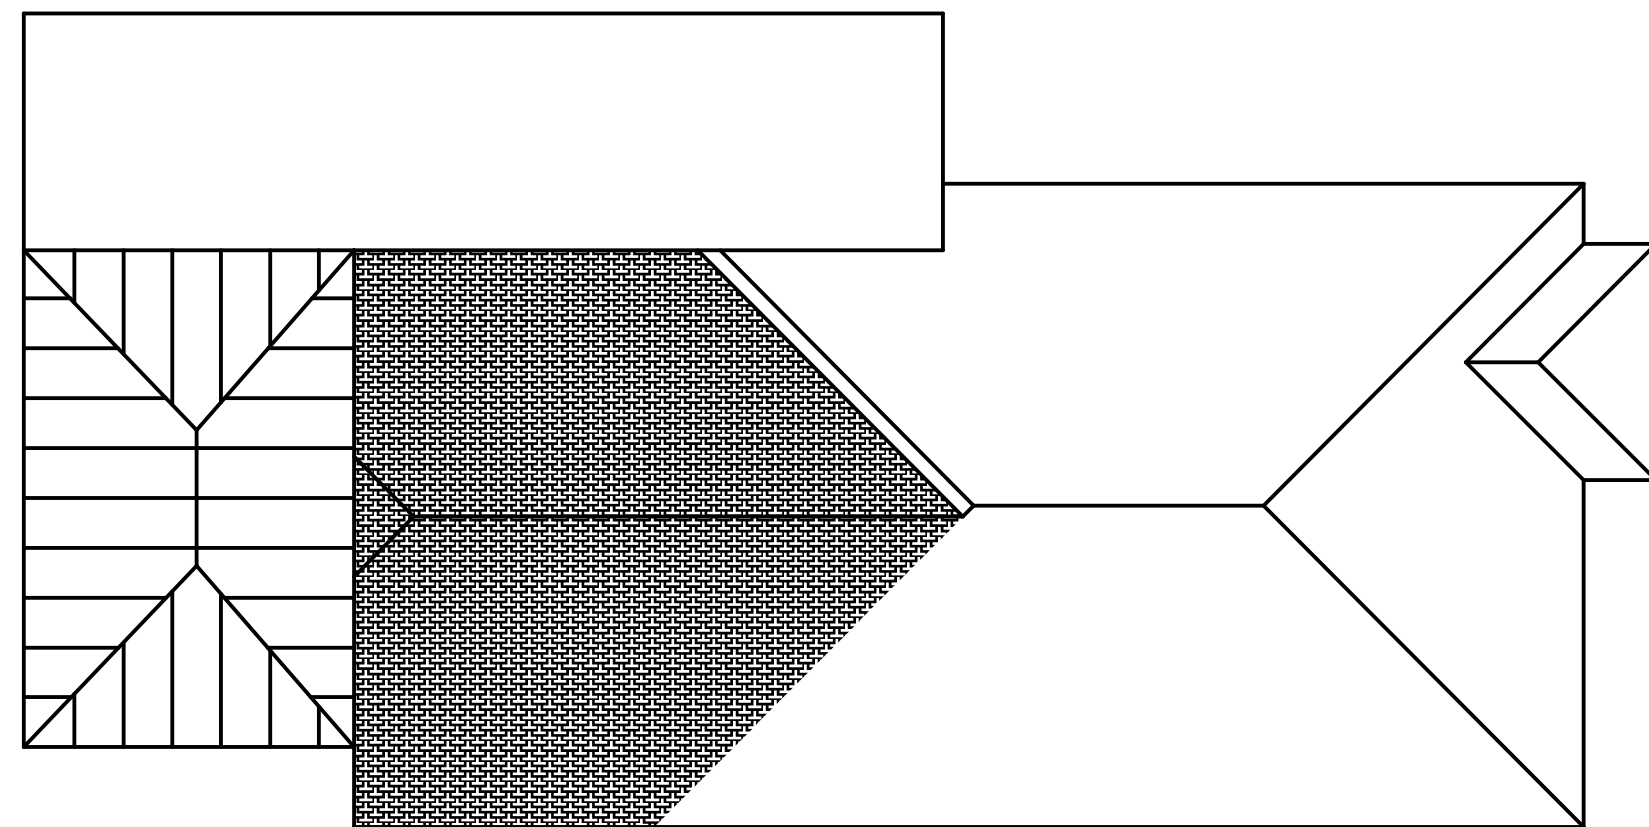

Proposed Roof Plan
Scale 1:100

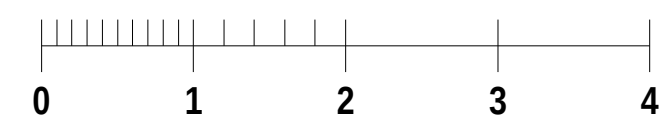

NOTES:

REVISIONS:

Sussex Building Plans

67 Markfield
Bognor Regis
West Sussex
PO22 9HN

Email: lee@sussexbuildingplans.co.uk
Tel: 01243 828440
© Copyright Sussex Building Plans 2011

DRAWING TITLE:
Proposed Layout Plans & Elevations

JOB TITLE:
Proposed Rear Roof Extension
79 Hillsboro Road
Bognor Regis
West Sussex
PO21 2DY

CLIENT:
Mr M Nighy
79 Hillsboro Road
Bognor Regis
West Sussex
PO21 2DY

Scale: 1:50, 1:100	Date: 01 March 2011
DRG No.	Rev. No.

MN02