


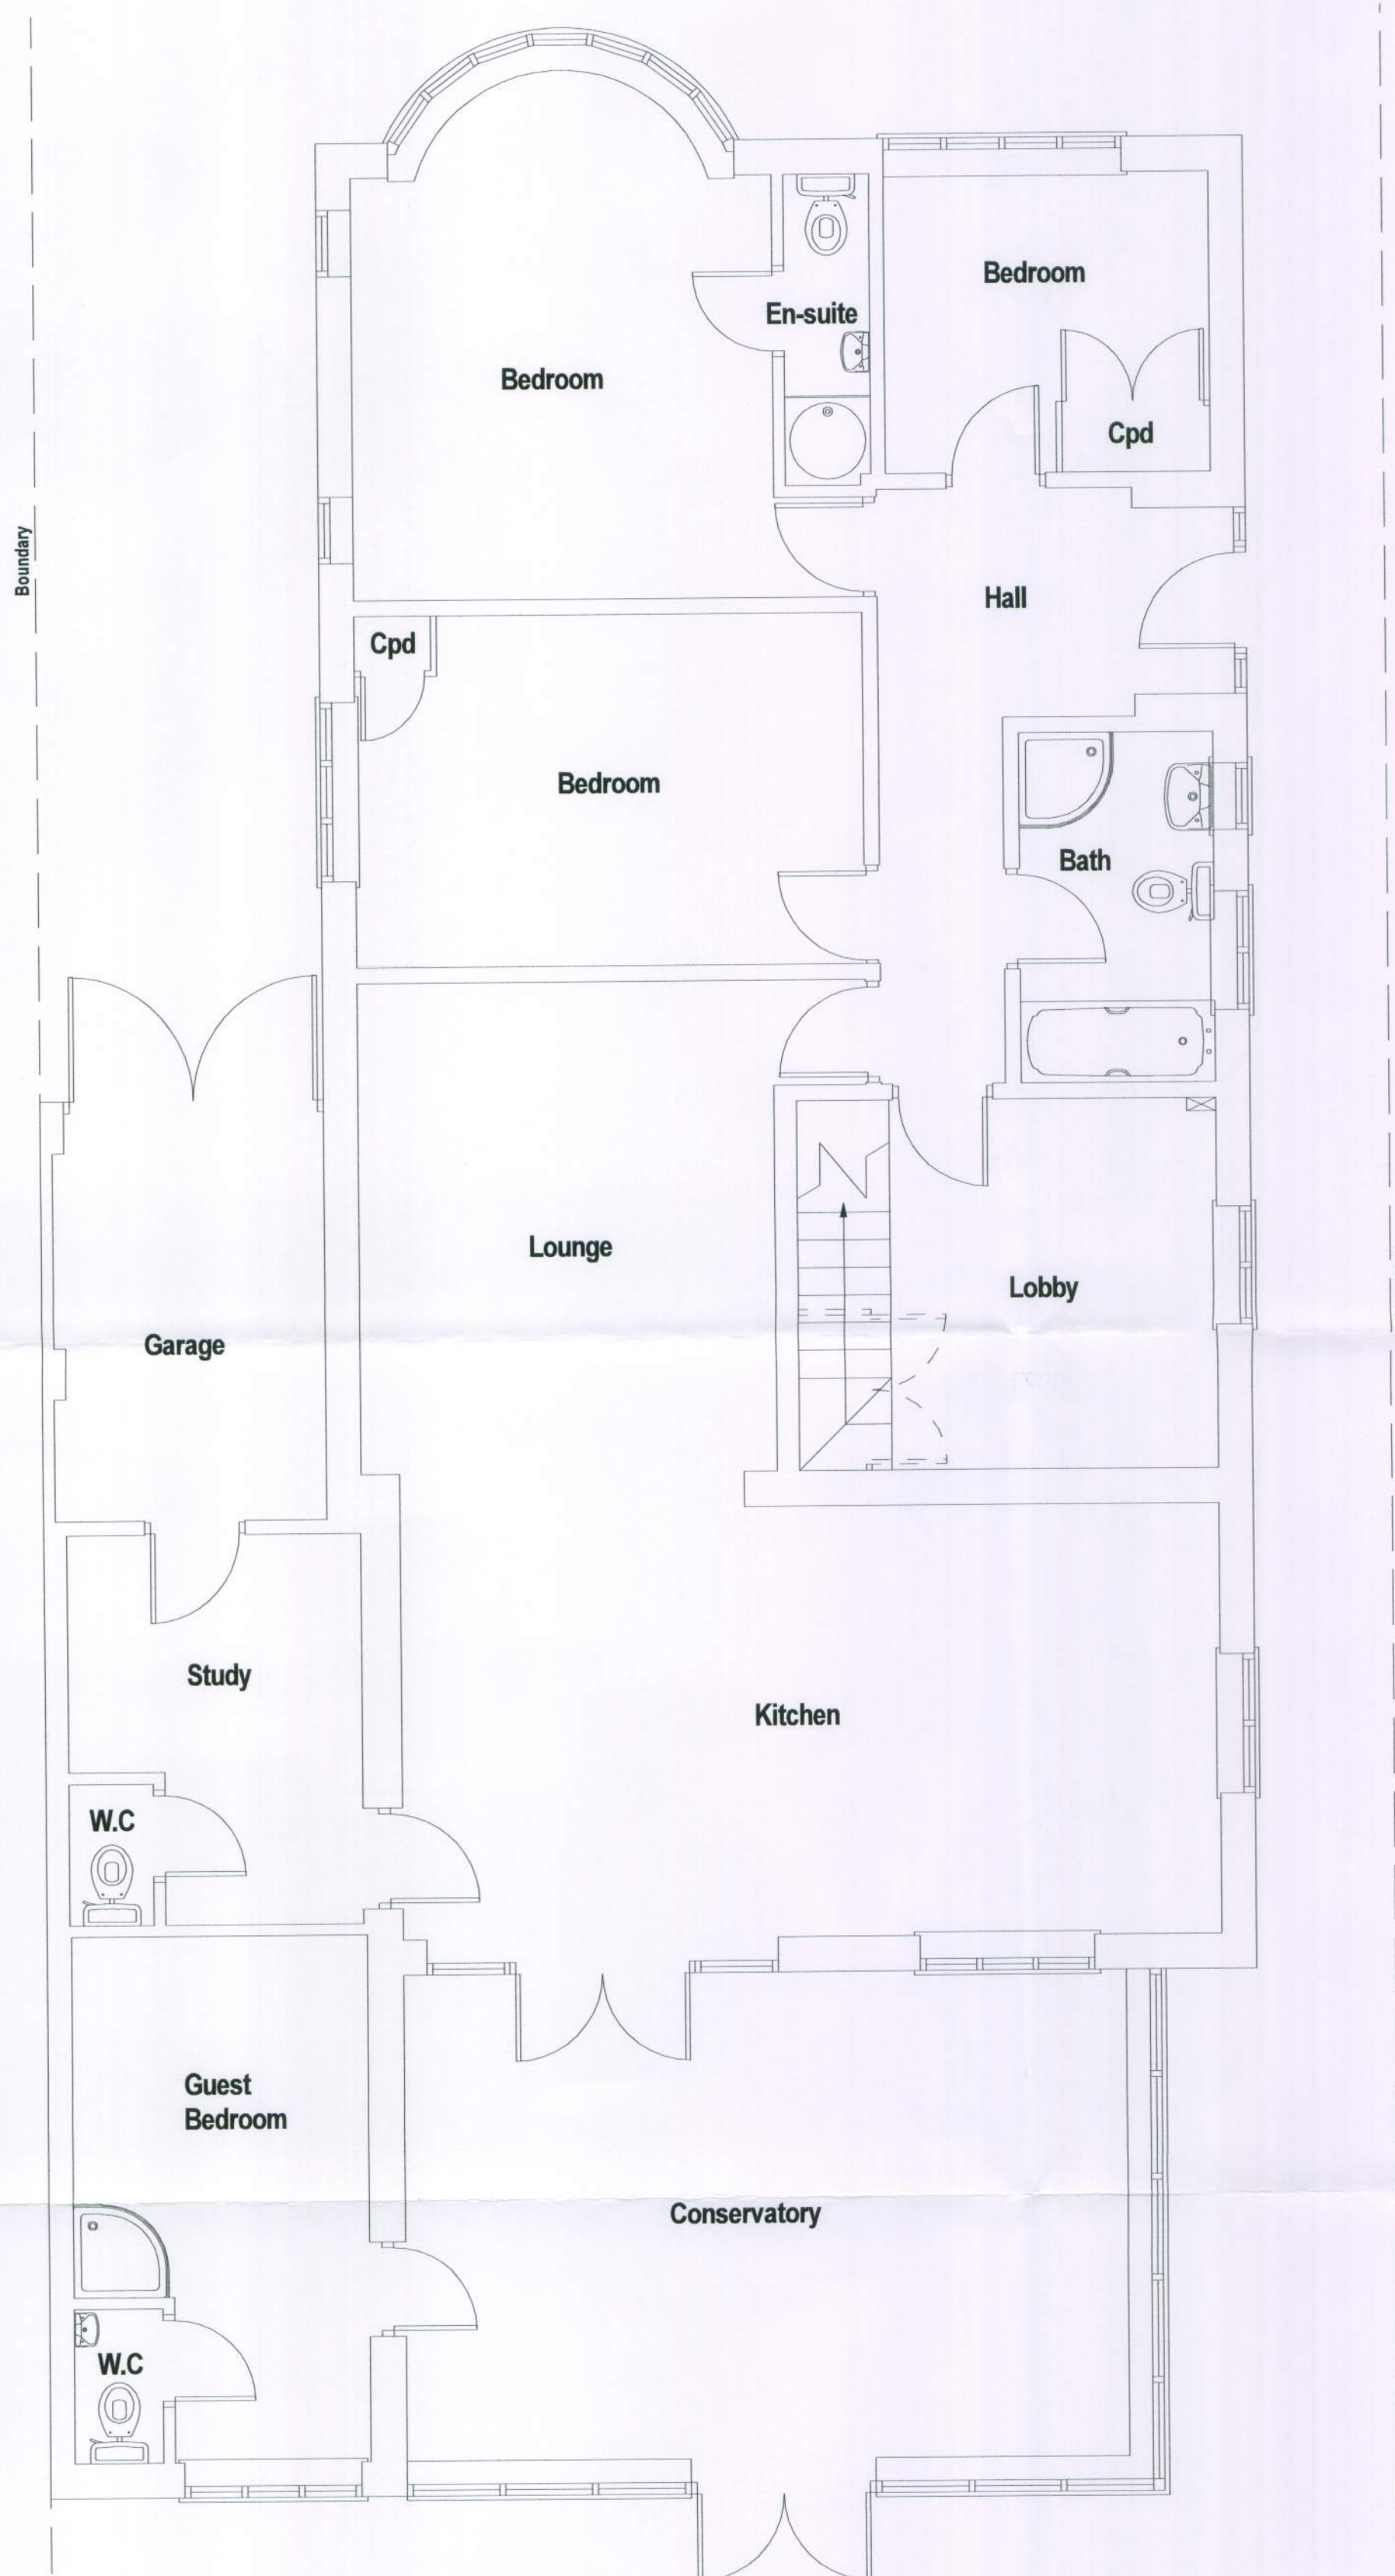


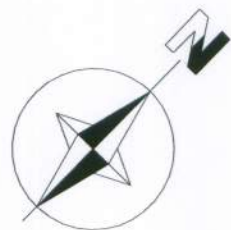

Proposed Ground Floor
Scale 1:50

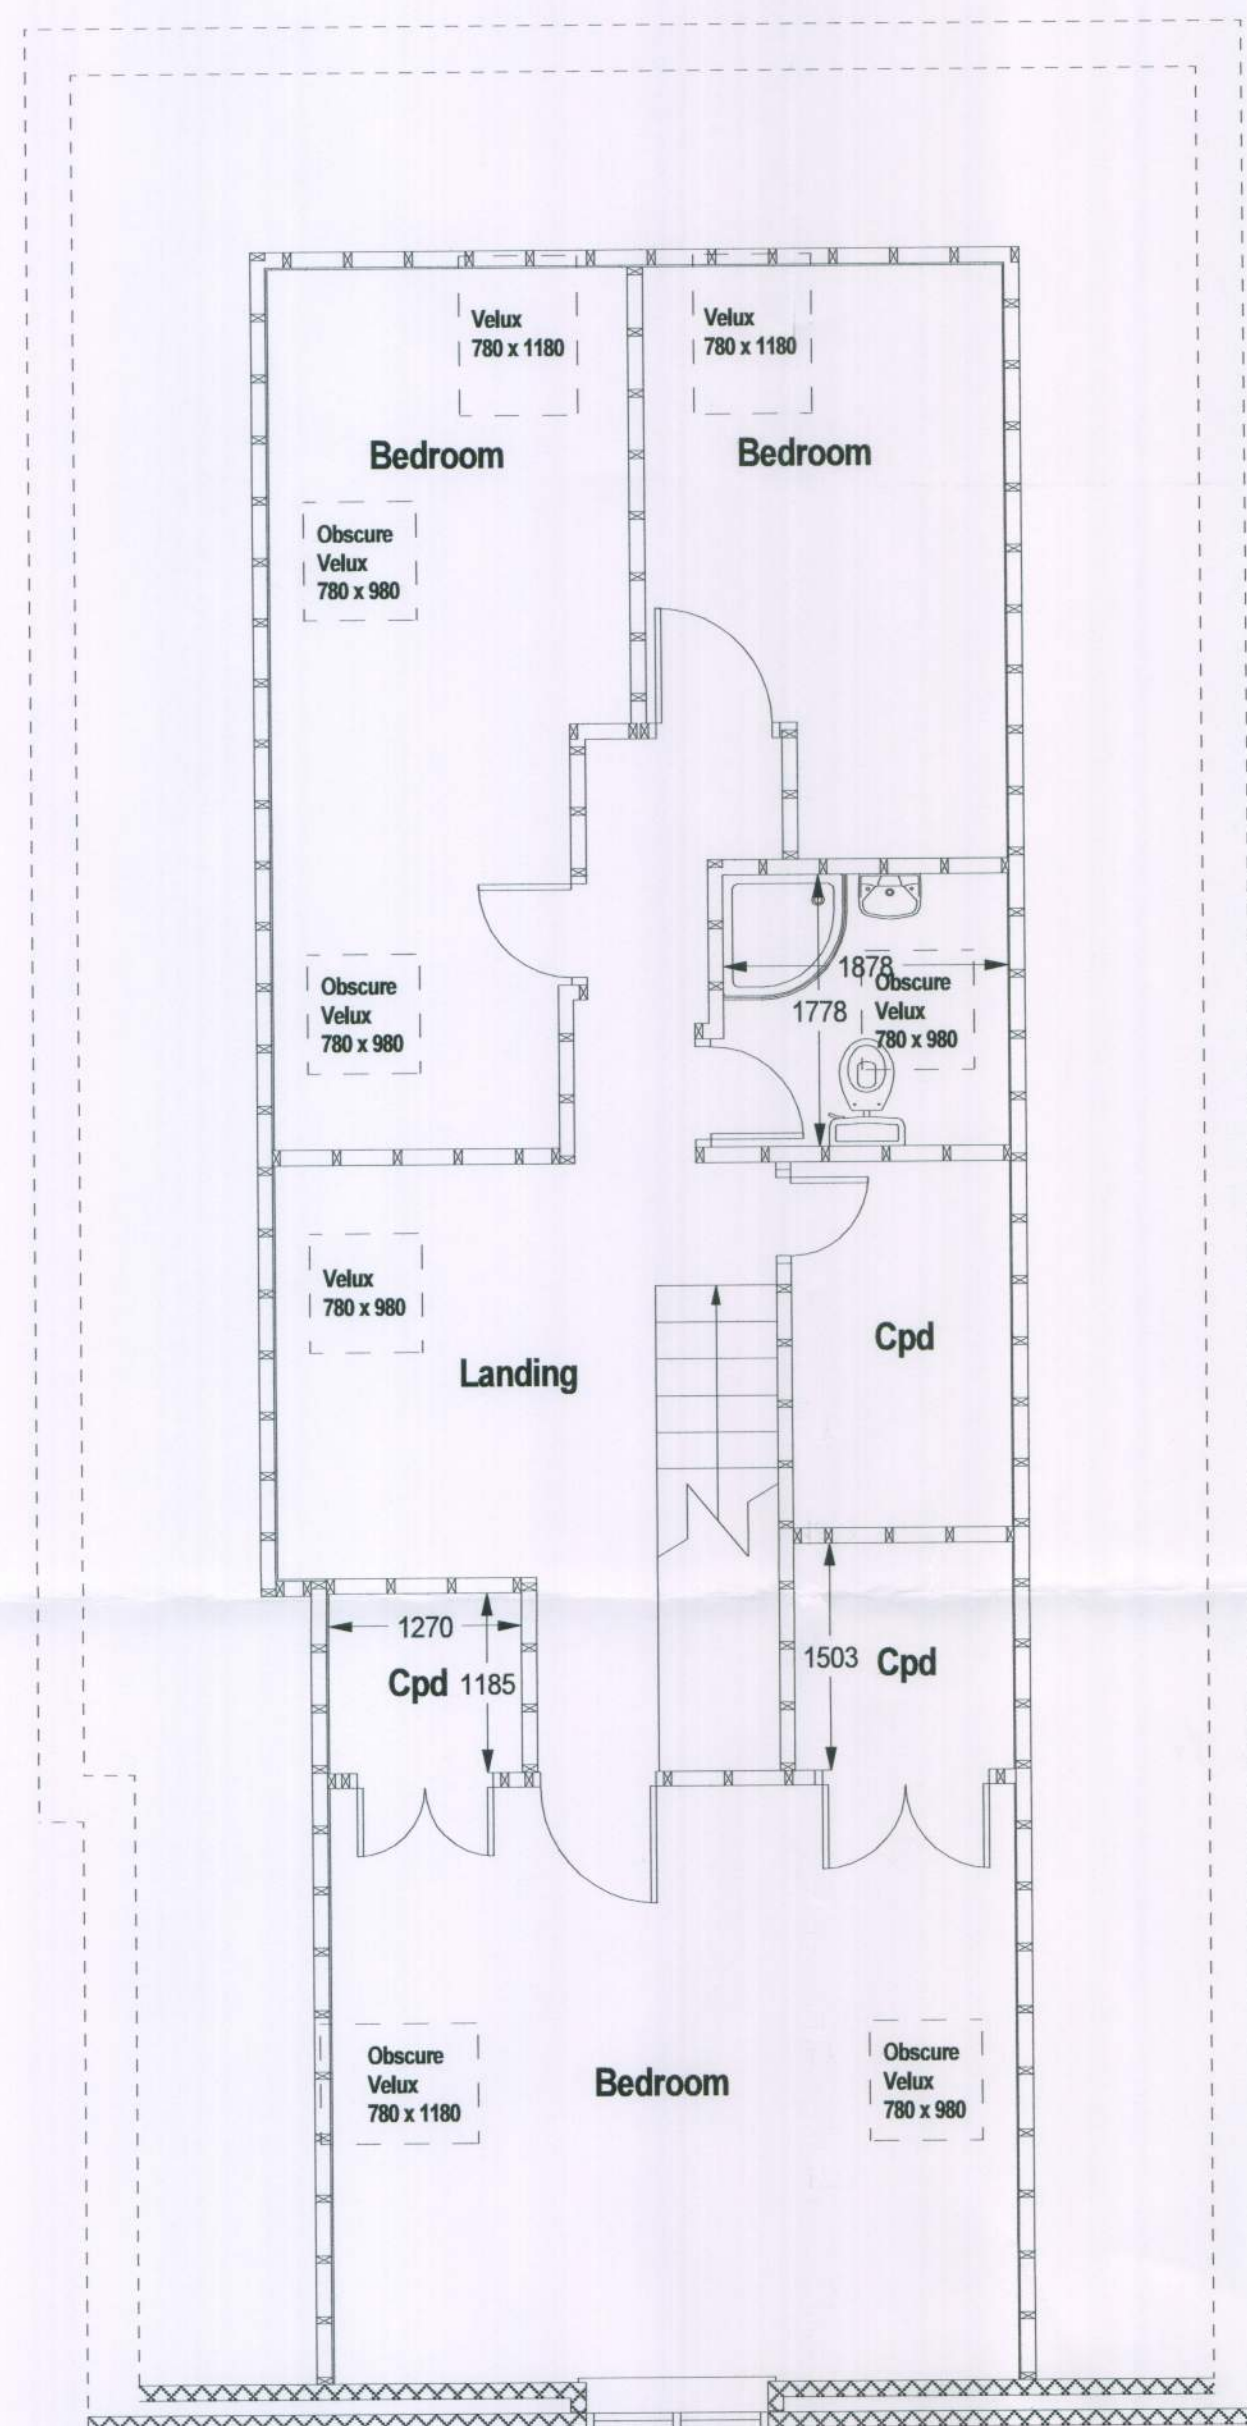


Proposed First Floor
Scale 1:50

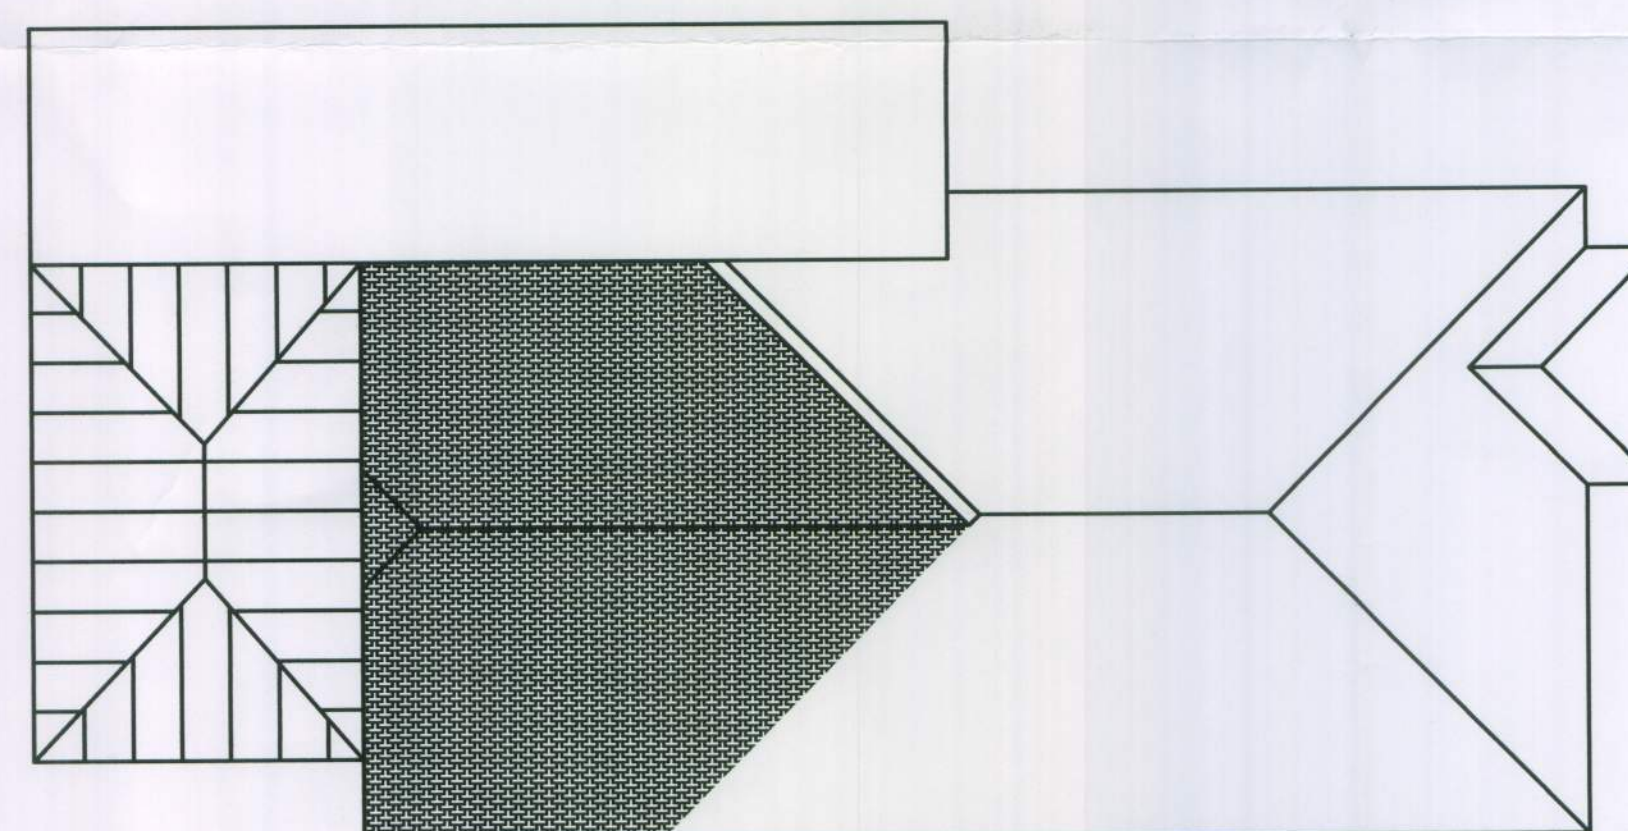

Proposed Roof Plan
Scale 1:100




Proposed Northwest Elevation
Scale 1:100

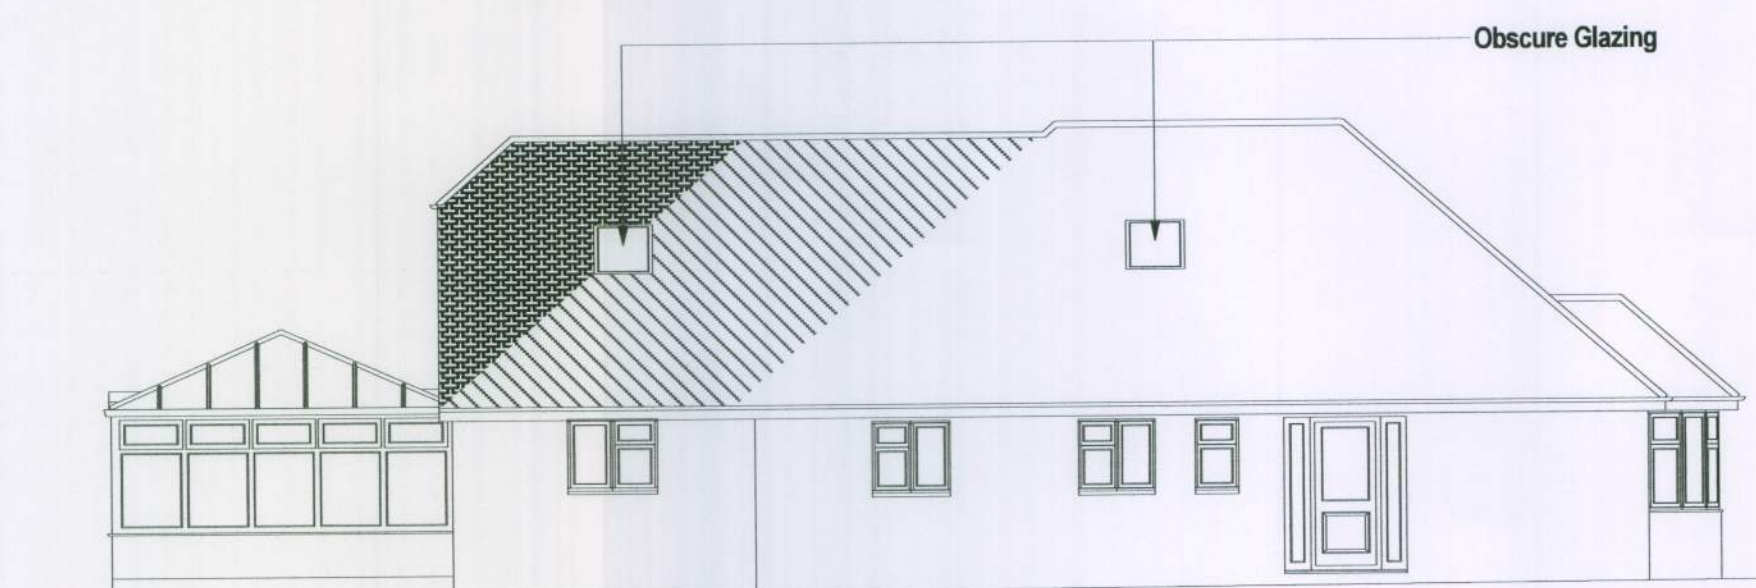

Proposed Northeast Elevation
Scale 1:100




Proposed Southeast Elevation
Scale 1:100

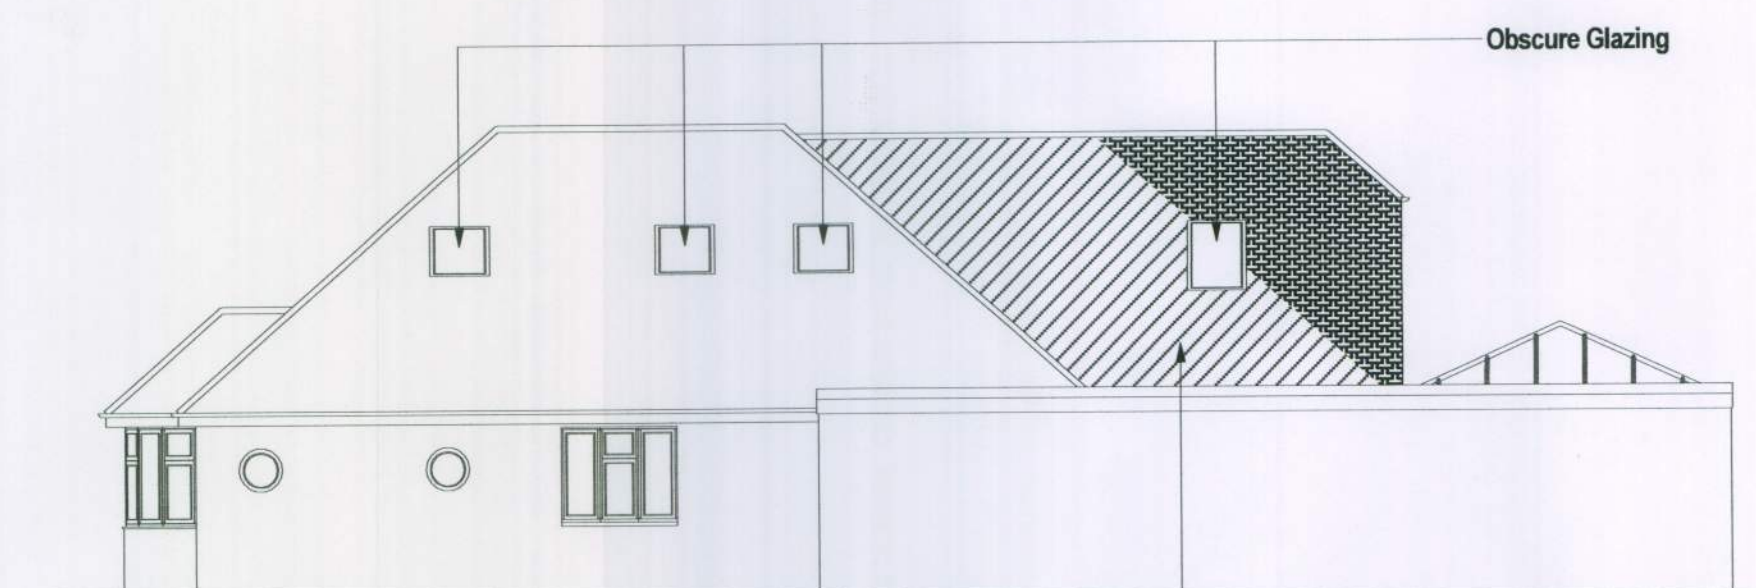

Proposed Southwest Elevation
Scale 1:100

Area of roof approved by
planning application BR/262/04/

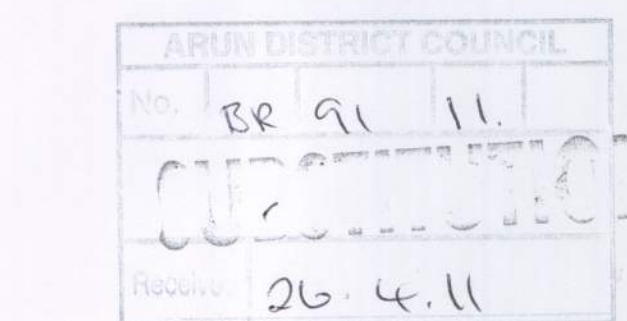

NOTES:

REVISIONS:

Sussex Building Plans

67 Markfield
Bognor Regis
West Sussex
PO22 9HN

Email: lee@sussexbuildingplans.co.uk
Tel: 01243 828440

© Copyright Sussex Building Plans 2011

DRAWING TITLE:

Proposed Layout Plans & Elevations

JOB TITLE:

Proposed Rear Roof Extension
79 Hillsboro Road
Bognor Regis
West Sussex
PO21 2DY

CLIENT:

Mr M Nighy
79 Hillsboro Road
Bognor Regis
West Sussex
PO21 2DY

Scale: 1:50, 1:100

Date: 26 April 2011

DRG No.

MN02

Rev. No.

01