



NOTES:


REVISIONS:

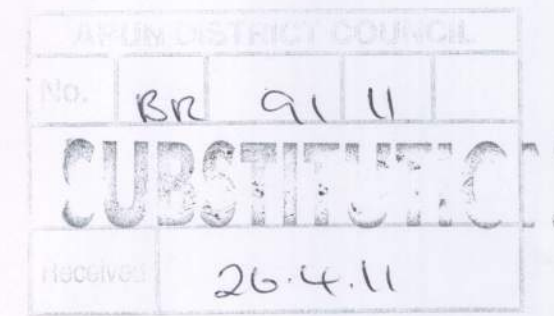


Existing Ground Floor
Scale 1:50

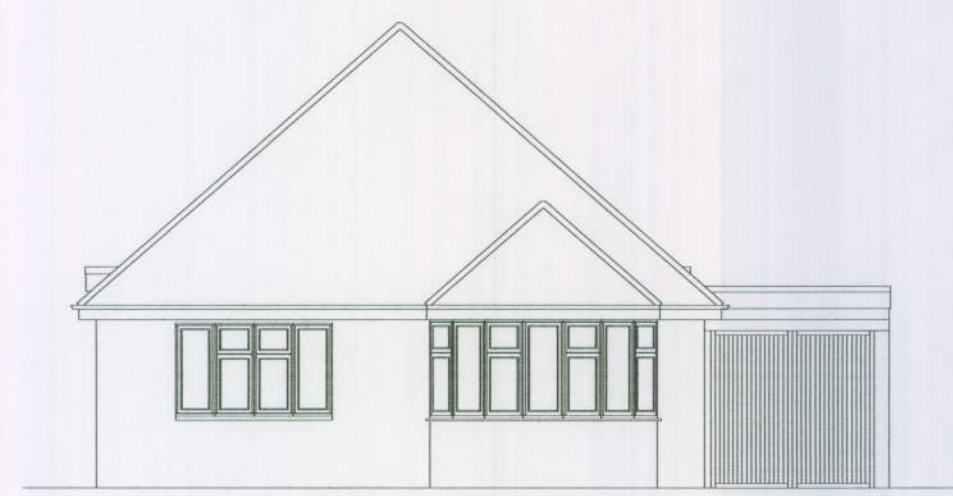


Existing Northwest Elevation
Scale 1:100

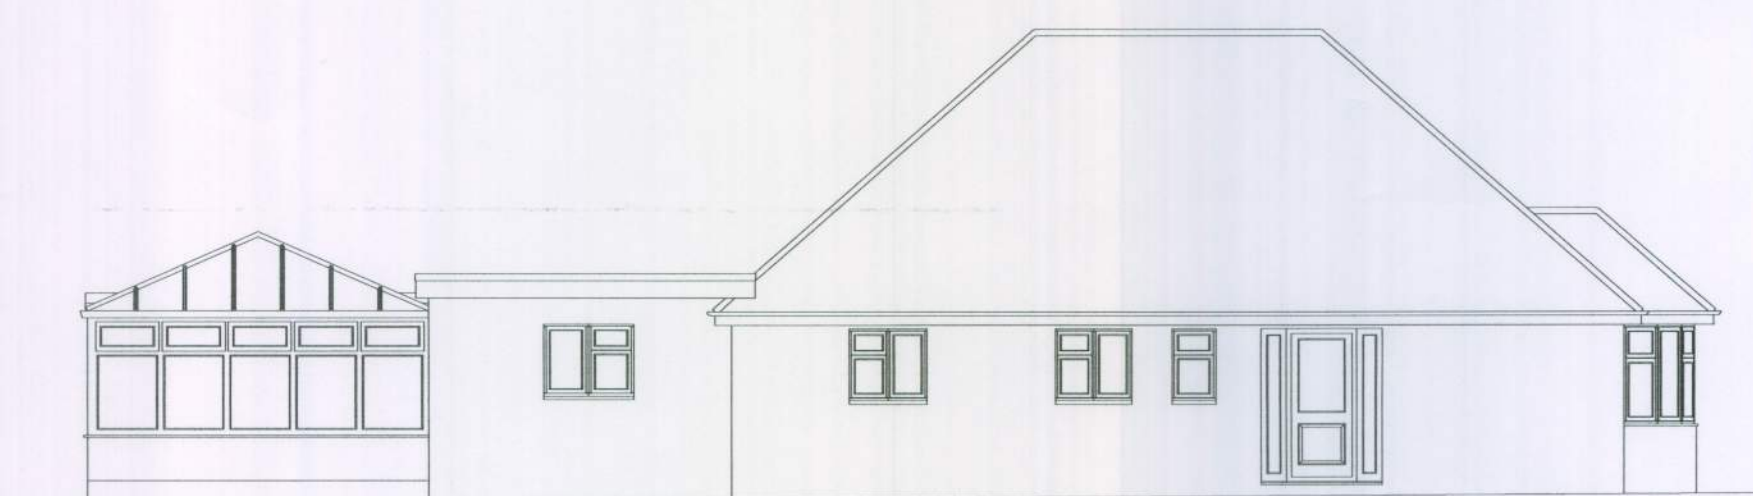


Existing Northeast Elevation
Scale 1:100

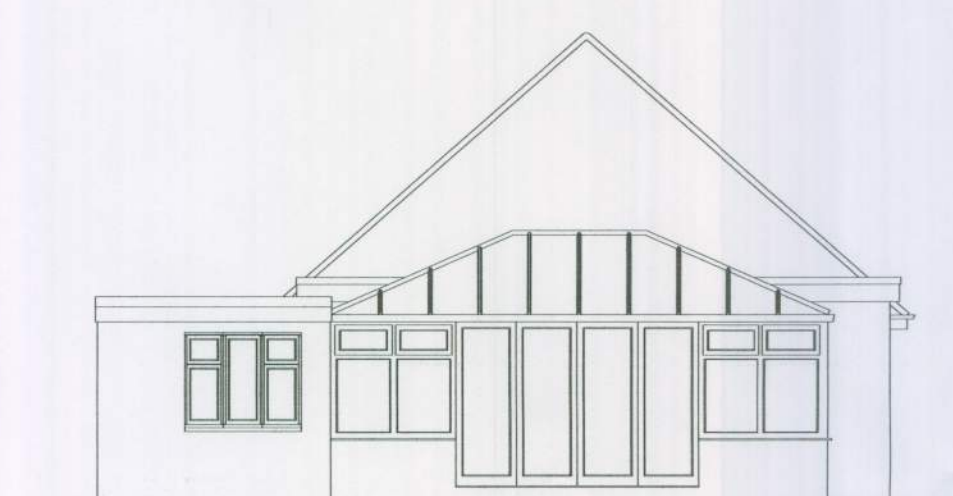

Existing Southeast Elevation
Scale 1:100

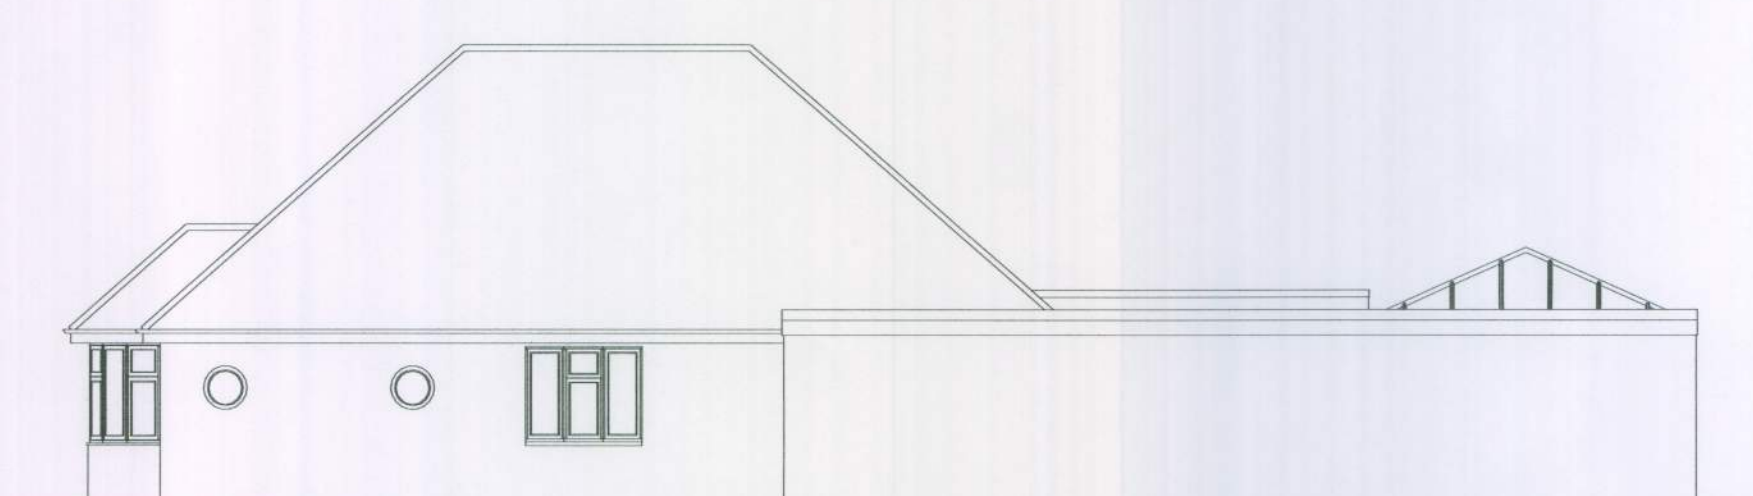

Existing Southwest Elevation
Scale 1:100

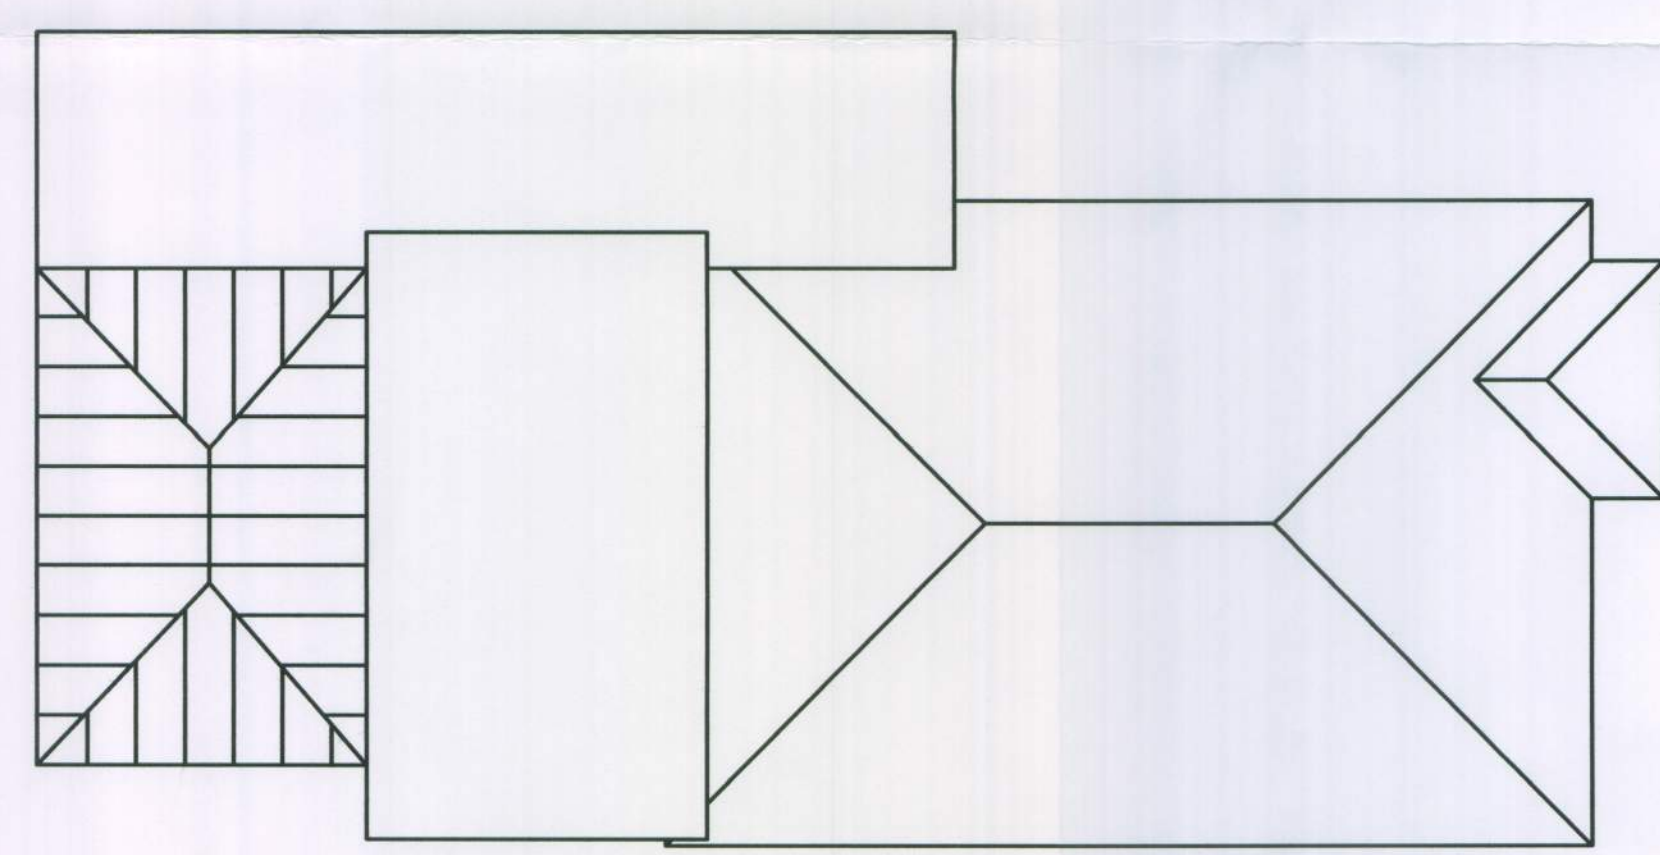

Existing Roof Plan
Scale 1:100

Sussex Building Plans

67 Markfield
Bognor Regis
West Sussex
PO22 9HN

Email: lee@sussexbuildingplans.co.uk
Tel: 01243 828440
© Copyright Sussex Building Plans 2011

DRAWING TITLE:
Existing Layout Plans & Elevations

JOB TITLE:
Proposed Rear Roof Extension
79 Hillsboro Road
Bognor Regis
West Sussex
PO21 2DY

CLIENT:
Mr M Nighy
79 Hillsboro Road
Bognor Regis
West Sussex
PO21 2DY

Scale: 1:50, 1:100	Date: 26 April 2011
DRG No. MN01	Rev. No. 01