

f			
e			
d			
c			
b			
a			
Amendments		by	Date

Job Title

055 Camden House

Drawing

Existing Plans/Elevations

Scale: 1:100 @ A3

Drg.No. ADS-003


Drawn by: NJH

Issued to: RS


Status: Prelim.

Date 21.03.2013


ADS architecturaldesignservicesnickhopper

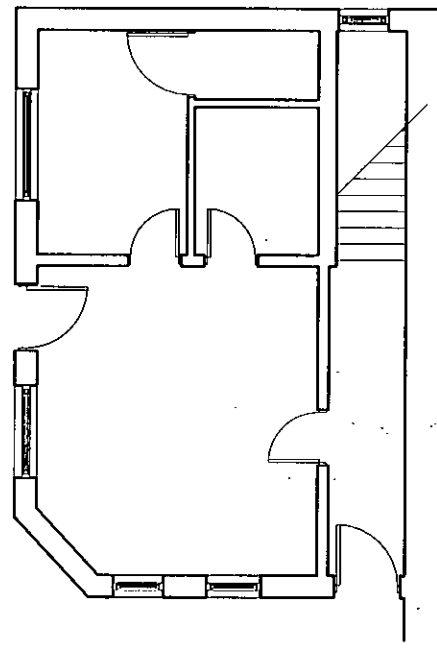



Ground Floor 1:100 (Existing)

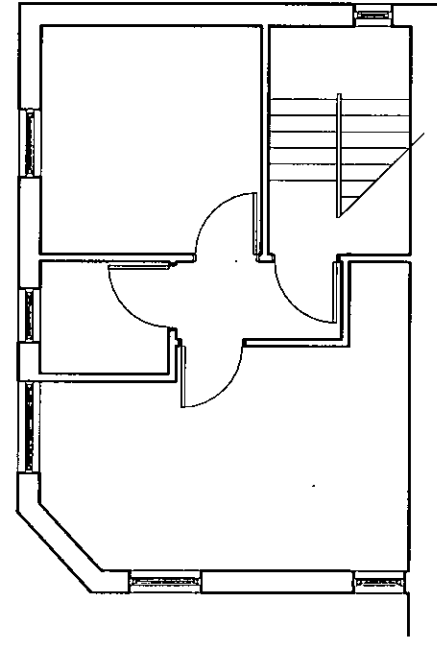


First Floor 1:100 (Existing)

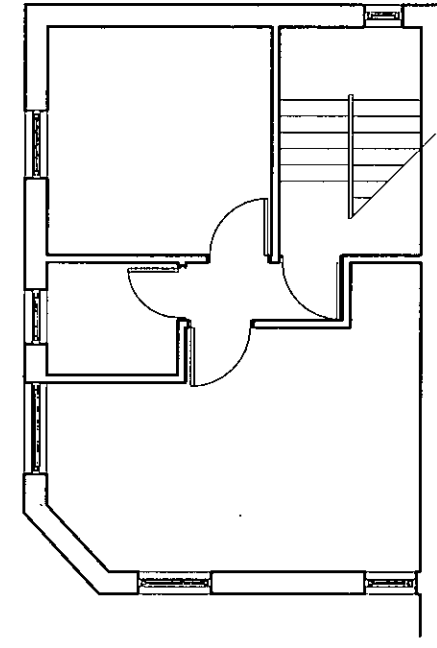


Second Floor 1:100 (Existing)

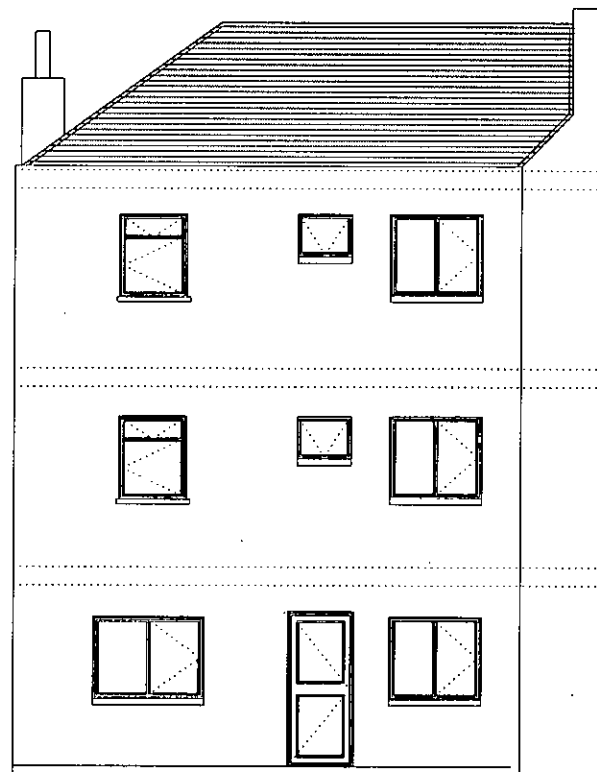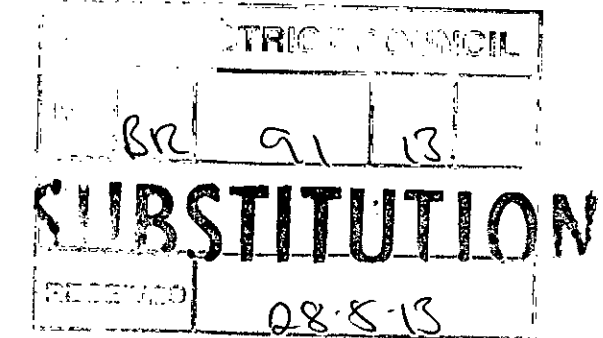


West Elevation 1:100 (Existing)

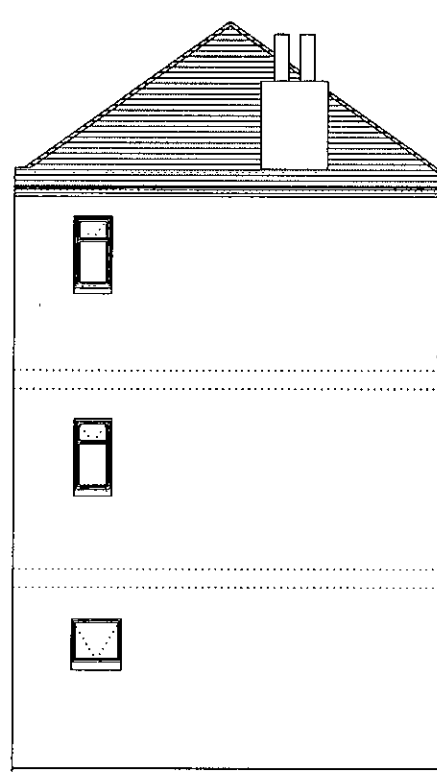

North Elevation 1:100 (Existing)

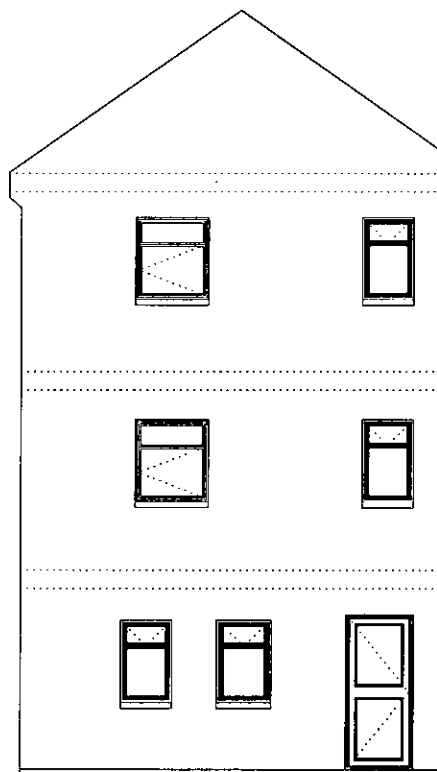

South Elevation 1:100 (Existing)

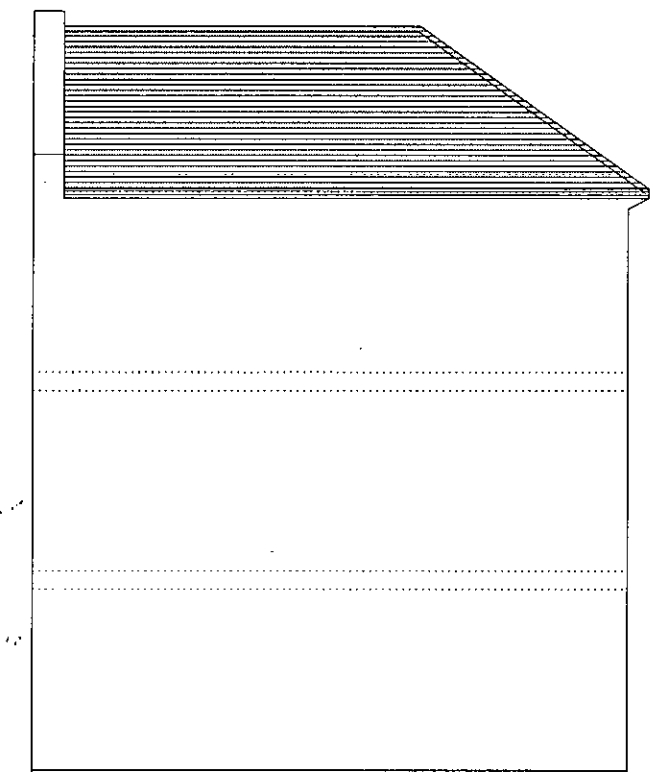

East Elevation 1:100 (Existing)