

r			
e			
d			
c			
b	Plans	NH	04.03.13
a	3F Plan	NH	03.03.13
Amendments		by	Date

Job Title

055 Camden House

Drawing

Proposed Plans/Elevations

Scale: 1:100 @ A3

Drg.No. ADS-002 B


Drawn by: NJH

Issued to: RS


Status: Planning

Date 04.04.2013


ADS architecturaldesignservicesnickhopper

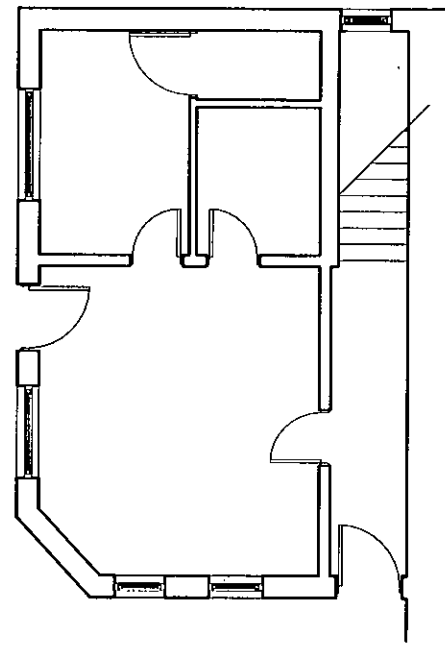


Ground Floor 1:100

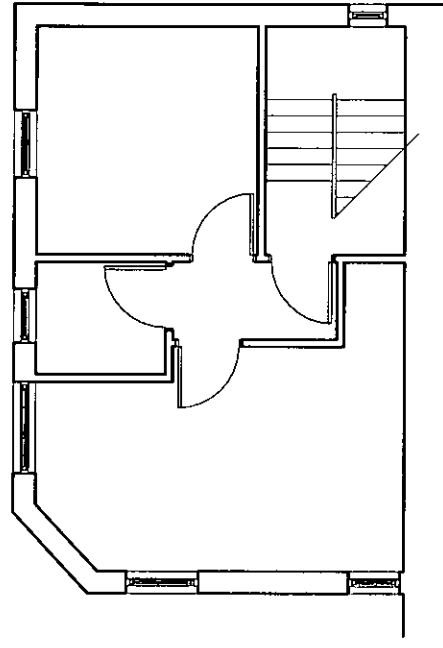


First Floor 1:100

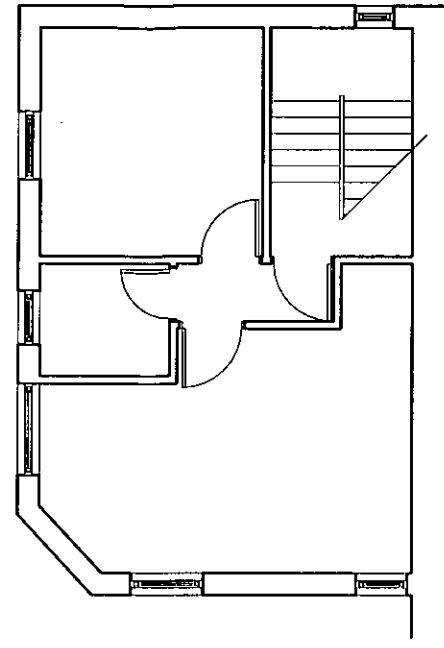


Second Floor 1:100

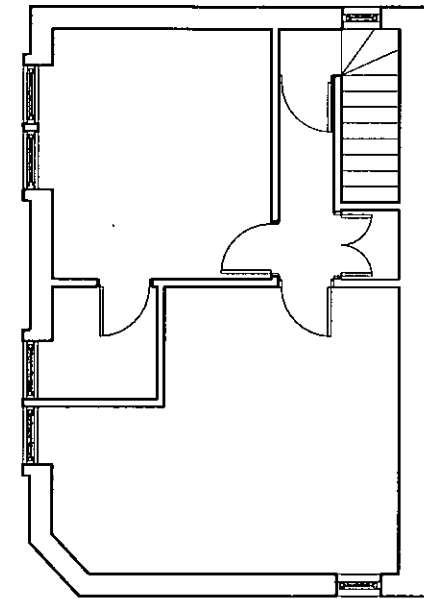


Third Floor 1:100 (Proposed)

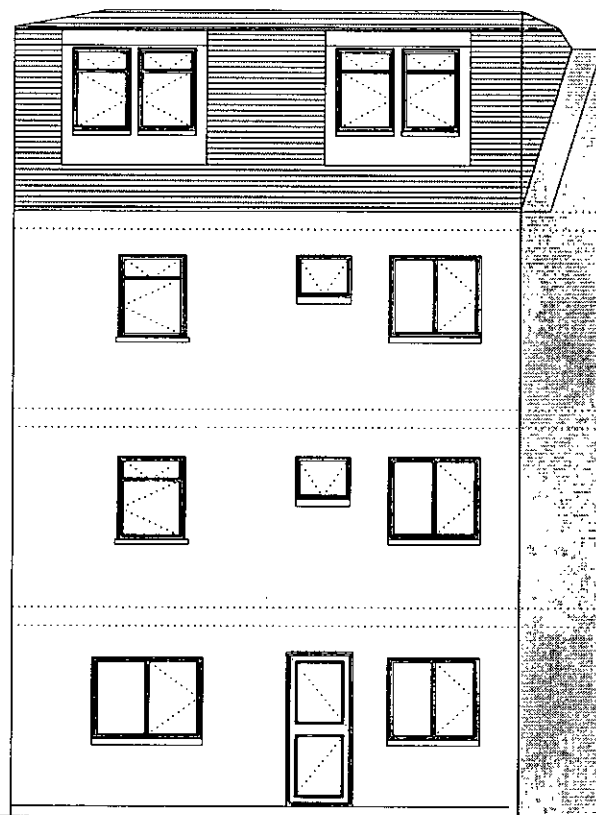


West Elevation 1:100 (Proposed)

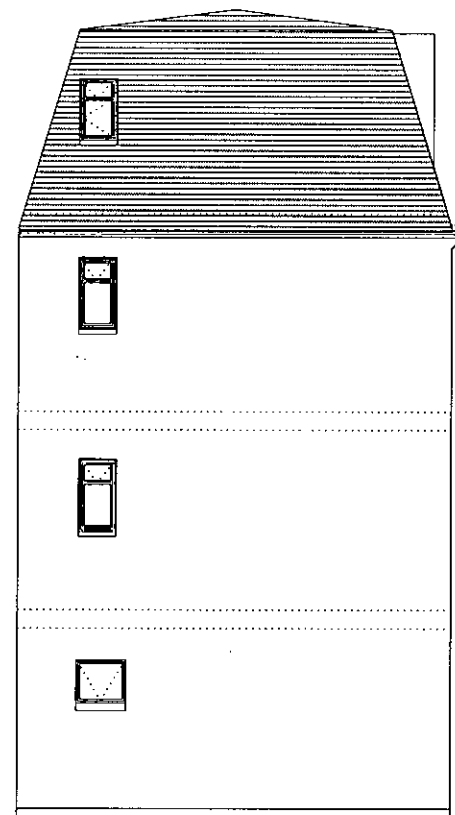

North Elevation 1:100 (Proposed)

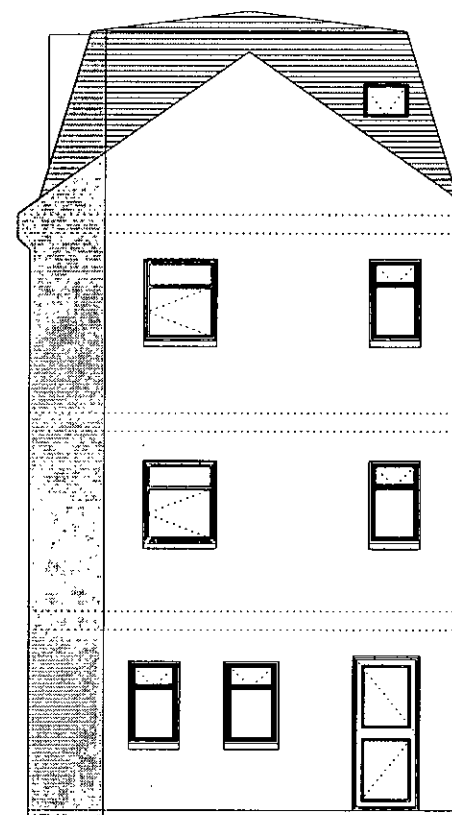

South Elevation 1:100 (Proposed)

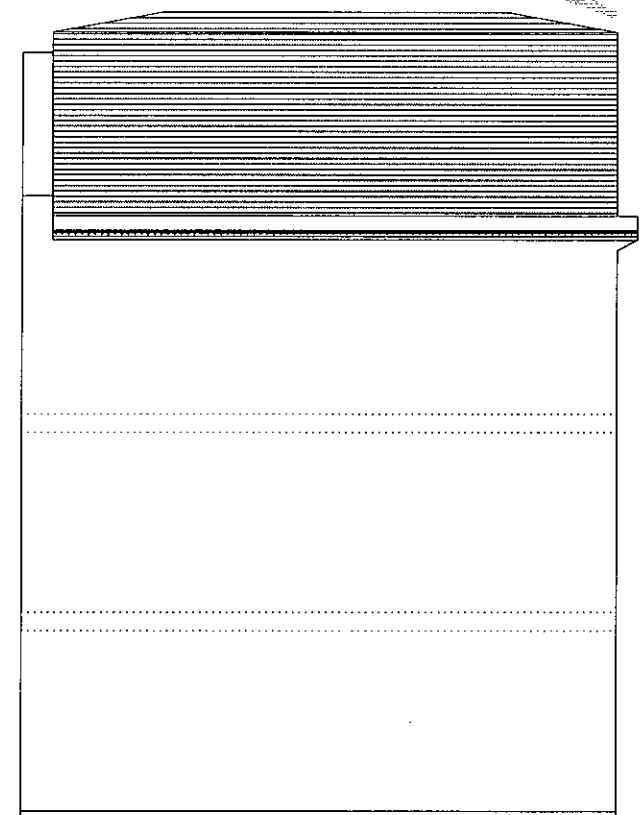

East Elevation 1:100 (Proposed)

