



Do not scale from drawings. Check all levels and dimensions on site and compare with the plans. The drawings are not to be used for any other purpose without the written permission of the author. The drawings are the property of Studio 15 and must not be copied or reproduced without written permission from Studio 15.

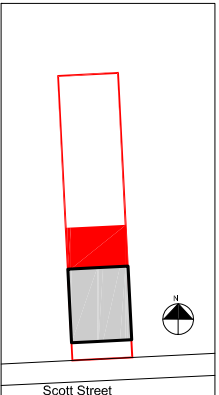


Existing door, window and wall pier to be removed

Existing kitchen units including worktop and appliances to be removed / relocated

 

01 Existing Ground Floor Plan

1:50

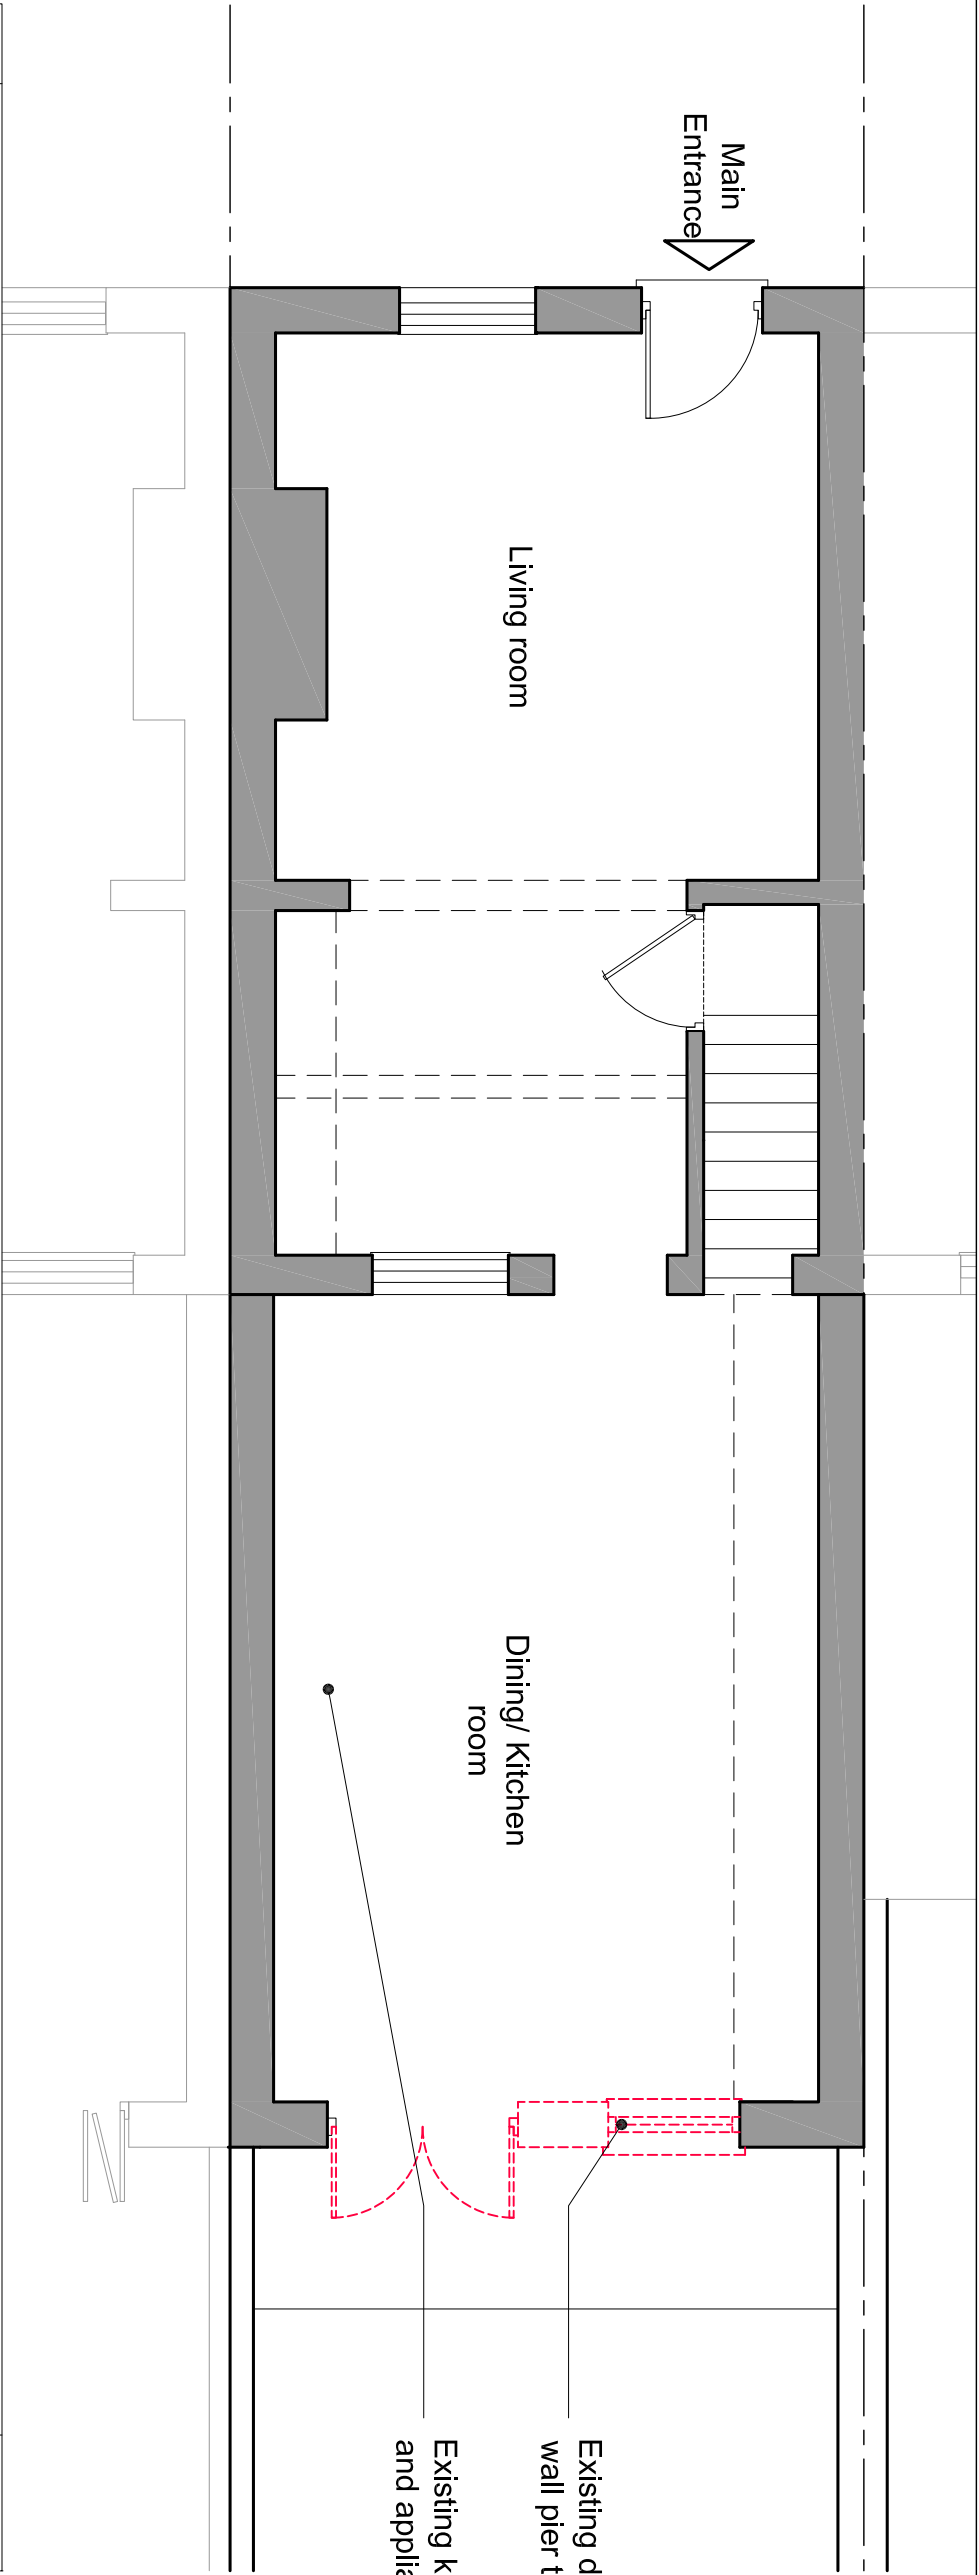

General Notes		
No.	Revision/Issue	Date
A	Issued for Planning	22.02.17

Studio 15
No. 31
Orchard Avenue
Worthing
West Sussex
BN14 7PY
T:07894306373
email: mail@studio15architects.co.uk

Client
Joanne Bengston
Project Name and Address
**First Floor Extension at
15 Scoot Street
Bognor Regis, West Sussex
PO21 1UH**

Project JBR	Drawing Number 102A
Date 12-09-2016	
Scale as stated at A3	

PLANNING ISSUE

02 Existing First Floor Plan

1:50

