

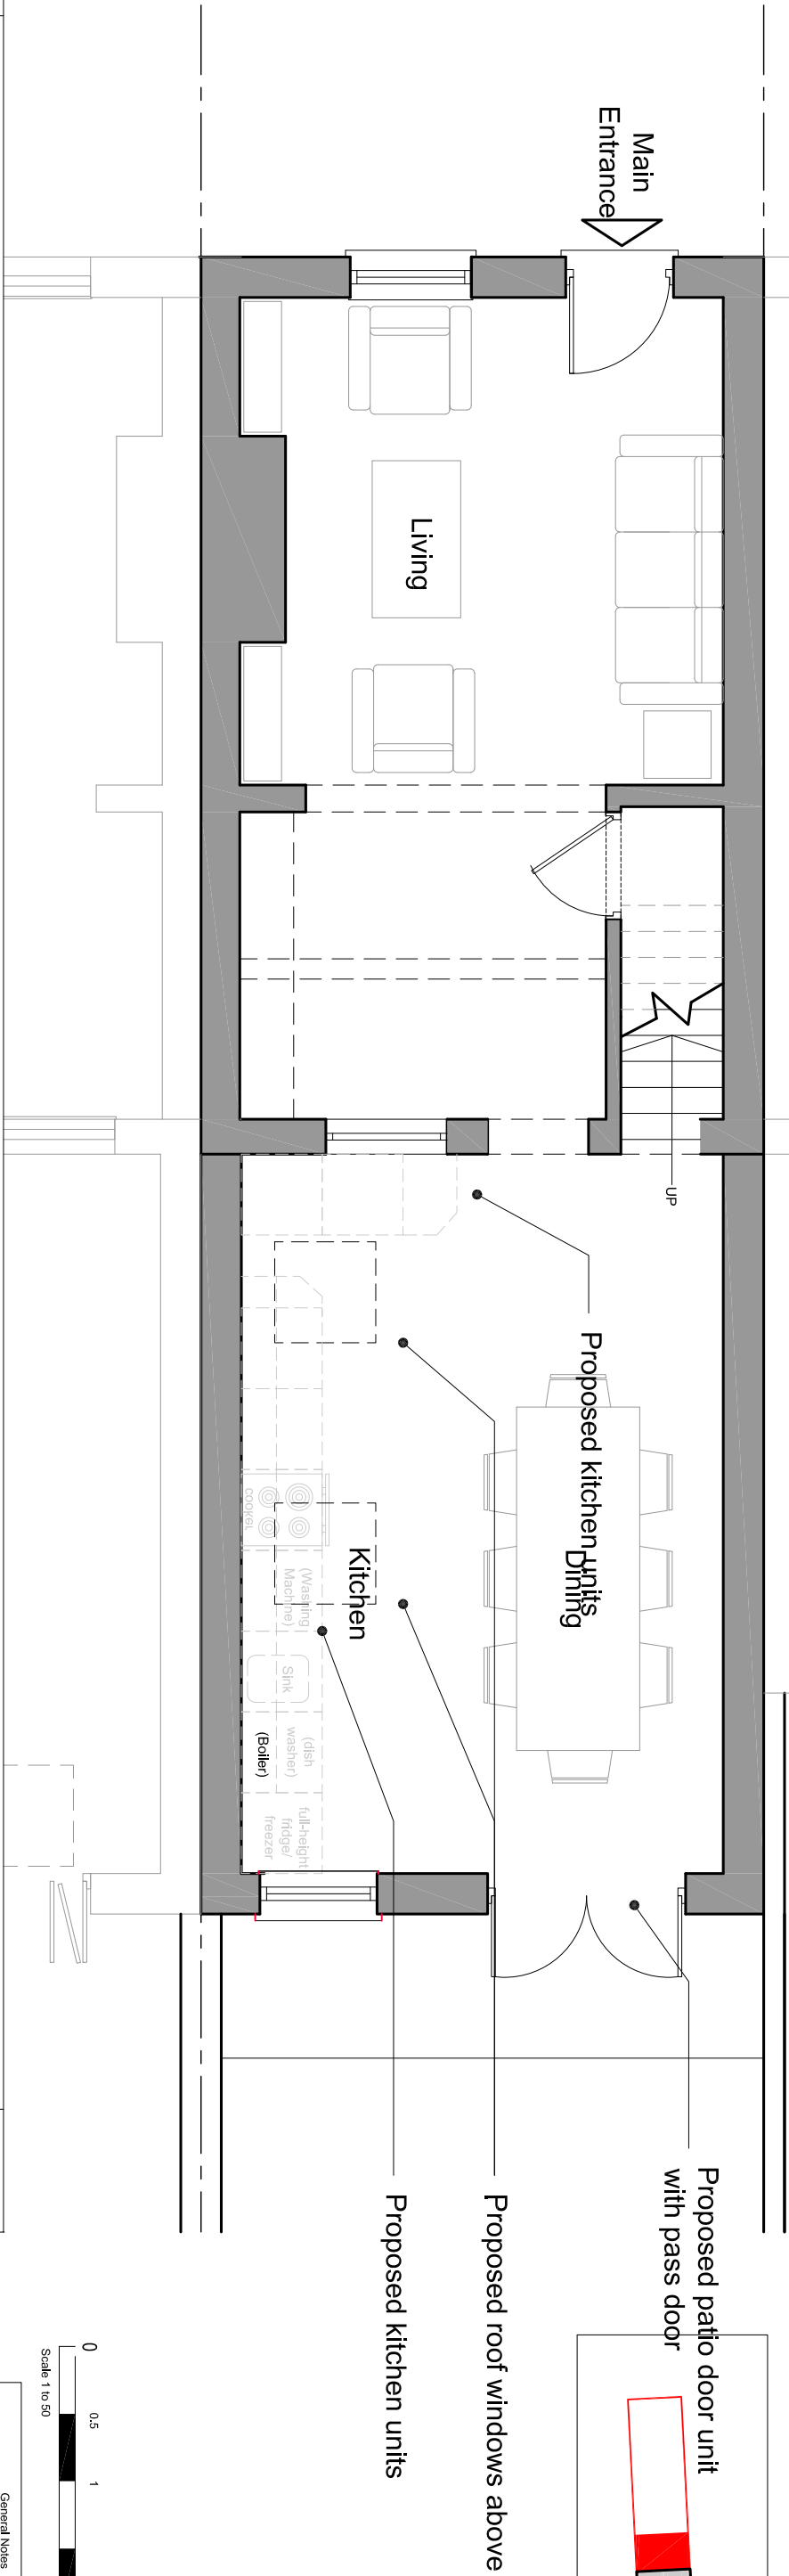


Do not scale from drawings. Check all levels and dimensions on site and compare with the original plans. The drawings are for planning purposes only and do not constitute a contract. The drawings are the property of Studio 15 and must not be copied or altered without written permission from Studio 15.

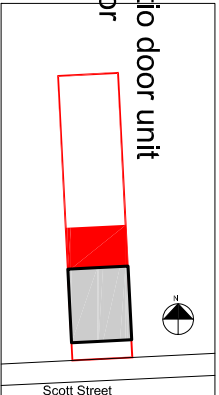

01 Proposed Ground Floor Plan

1:50

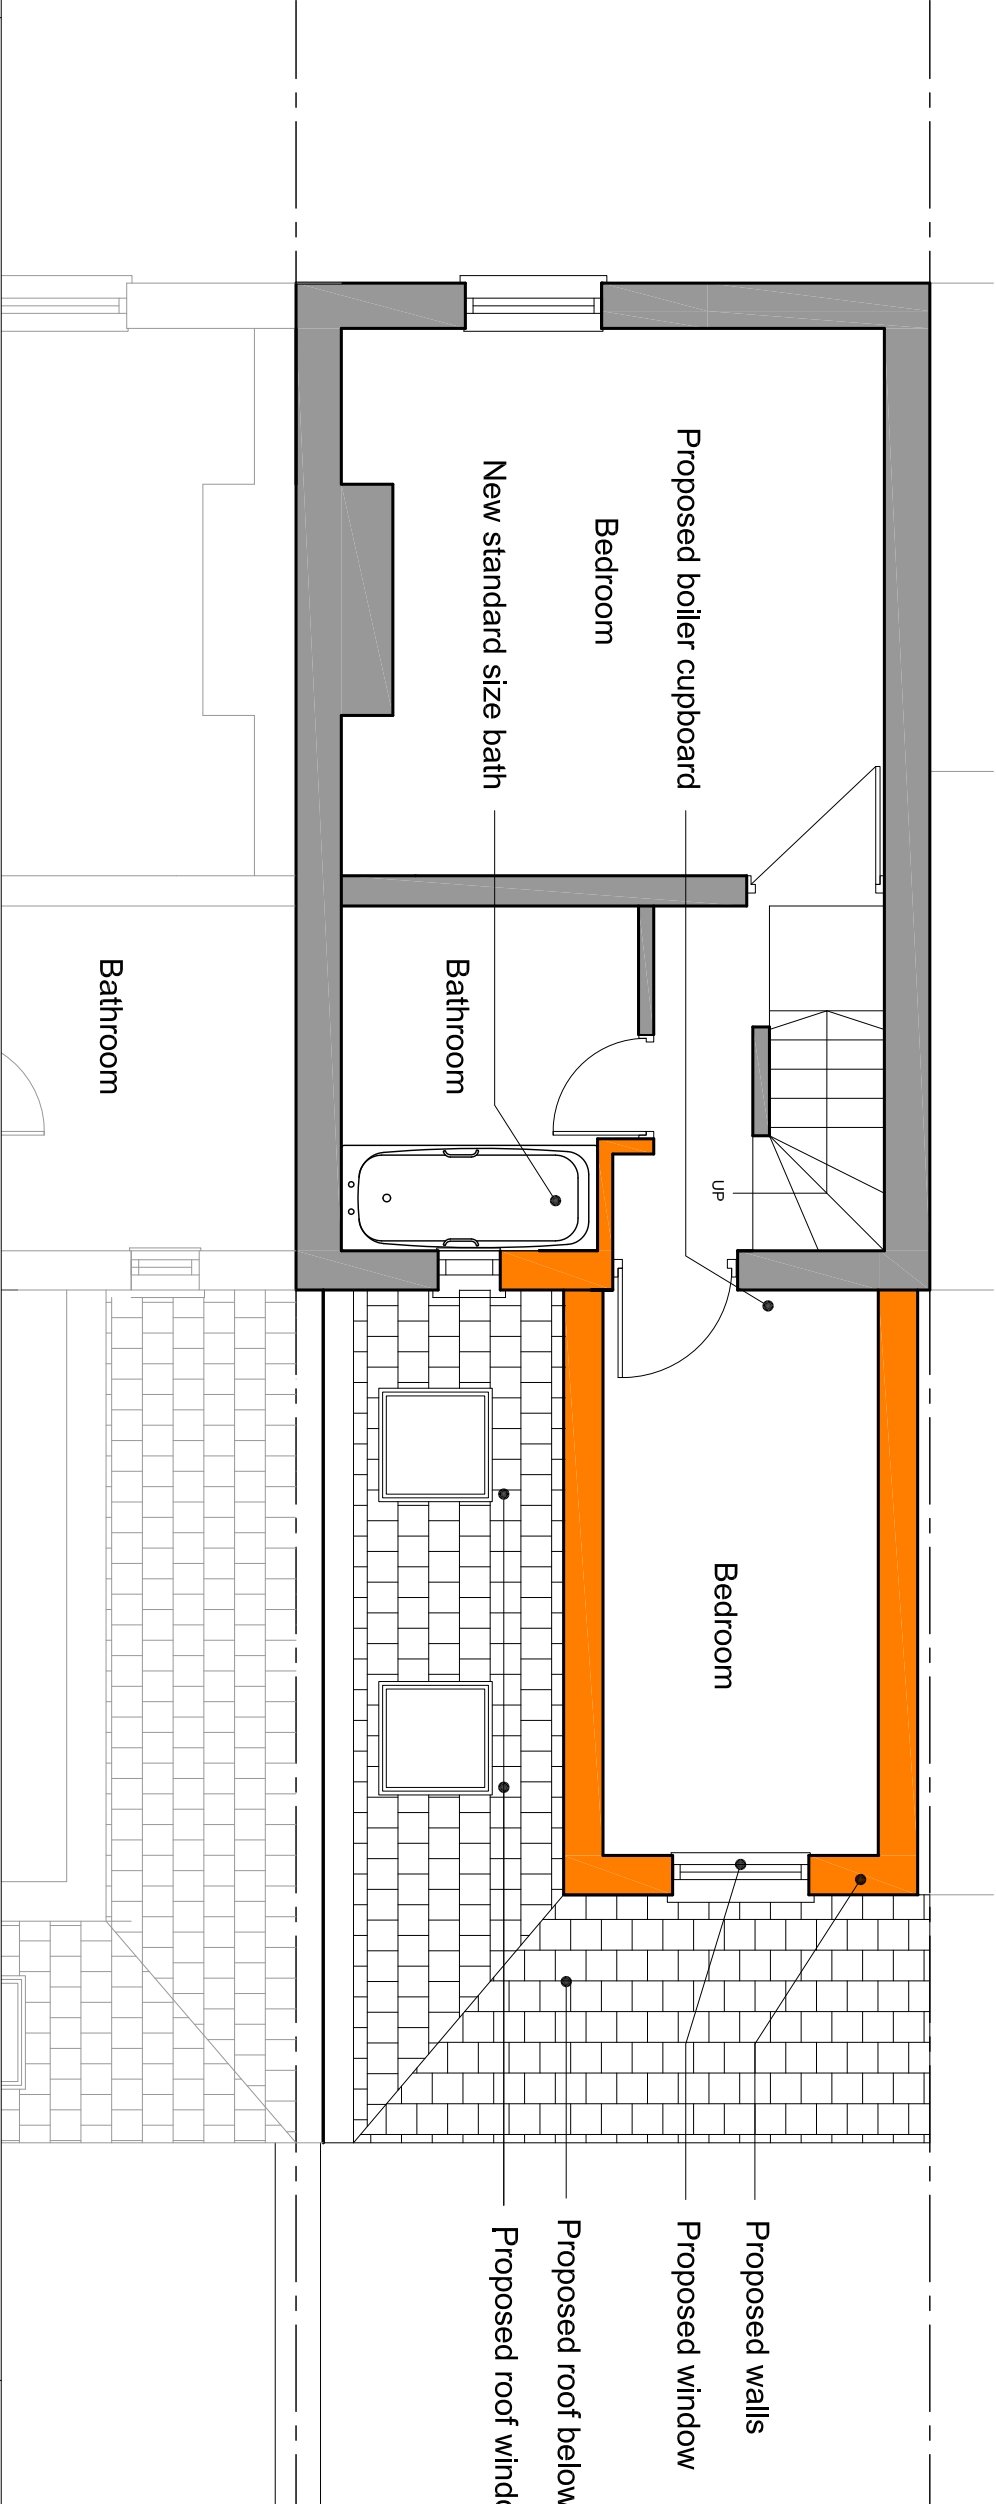

02 Proposed First Floor Plan

1:50

PLANNING ISSUE

Client
Joanne Begston
Project Name and Address
**First Floor Extension at
15 Scott Stree
Bognor Regis, West Sussex
PO21 1UH**

Project
JBR
Drawing Number
105A
Date
30-10-2015
Scale
as stated at A3

Studio 15
No. 31
Orchard Avenue
Worthing
West Sussex
BN14 7PY
T:07894-306373
email: mail@studio15architects.co.uk

General Notes		
A	Issued for Planning	22.02.17
No.	Revision/Issue	Date