



Do not scale from drawings. Check all levels and dimensions on site. All drawings are the property of Studio 15 and must not be copied or altered without written permission from Studio 15.

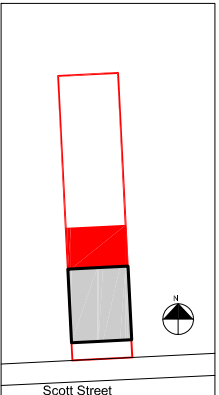


Proposed pitched roof:
stale tiles to match appearance
of existing roof

Proposed roof window:
Grey colour framed glazed to match
appearance of adjacent existing windows

 

01 Proposed Second Floor Plan

1:50

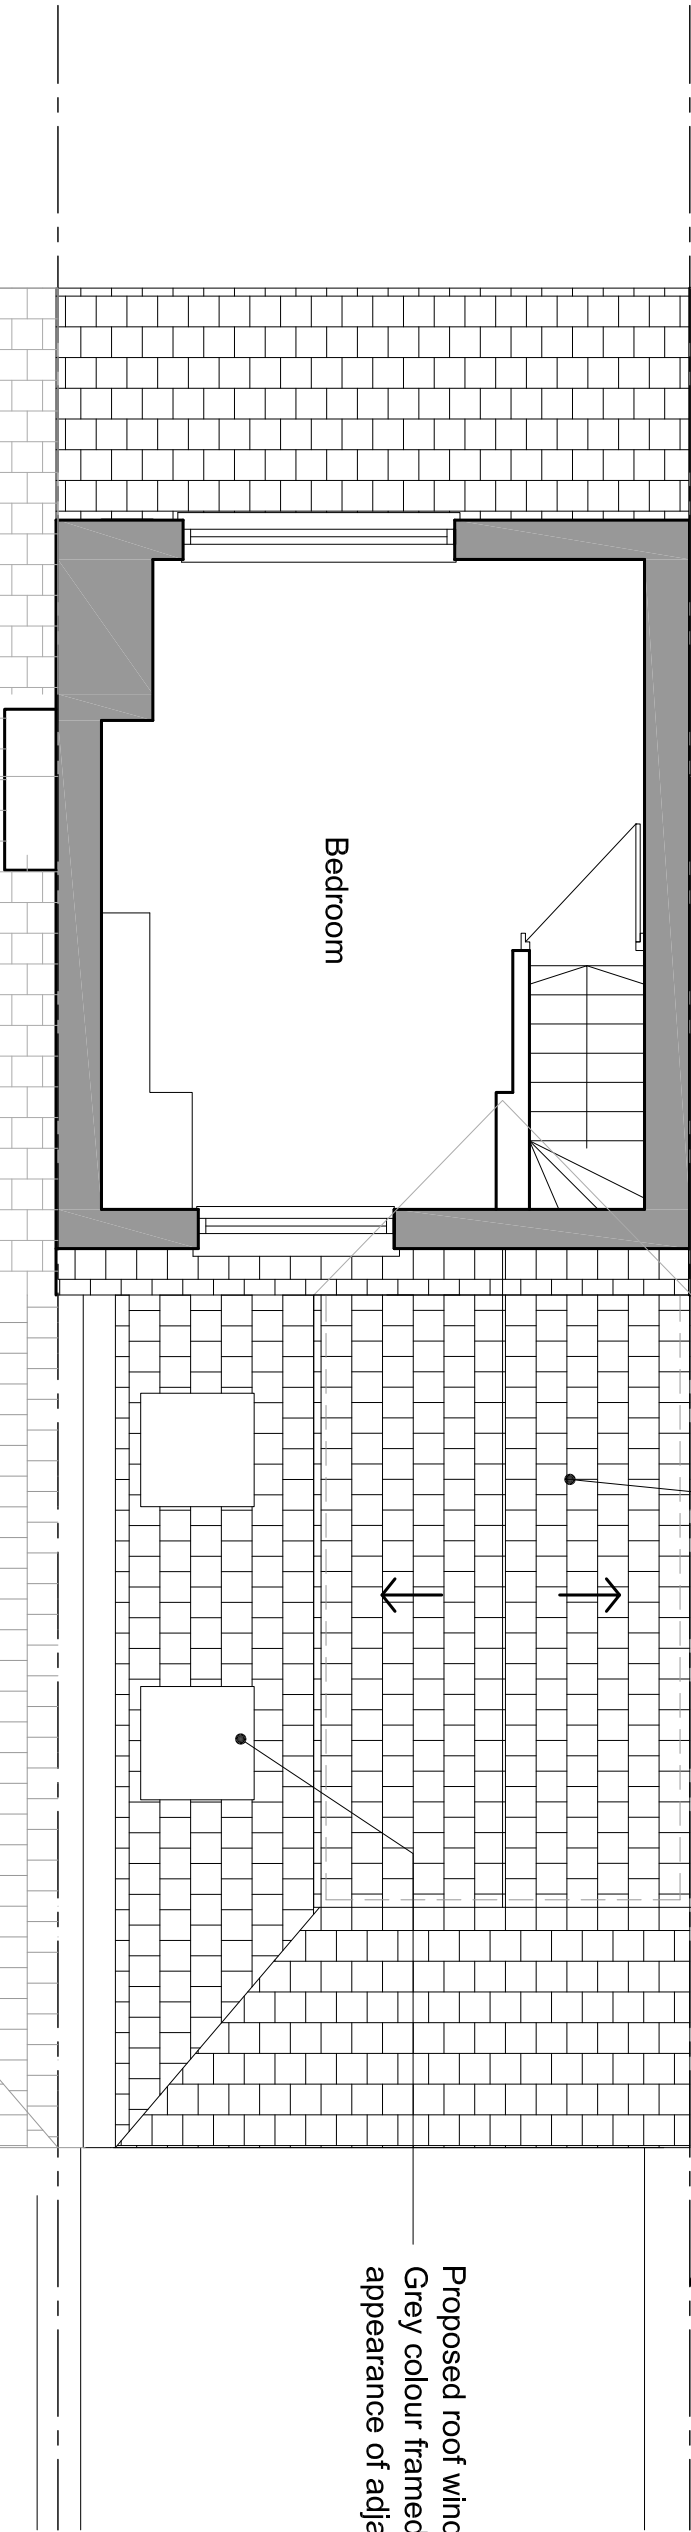

General Notes		
A	Issued for Planning	22.02.17
No.	Revision/Issue	Date

Studio 15
No. 31
Orchard Avenue
Worthing
West Sussex
BN14 7PY
T:07894306373
email: mail@studio15architects.co.uk

Client
Joanne Begston
Project Name and Address
**First Floor Extension at
15 Scott Stree
Bognor Regis, West Sussex
PO21 1UH**

Project
JBR
Drawing Number
106A
Date
30-10-2015
Scale
as stated at A3

PLANNING ISSUE

02 Proposed Roof Plan

1:50

