


Proposed wall:
White rendered, appearance to match existing house
Proposed pitched roof:
Slate roof to match appearance of existing house

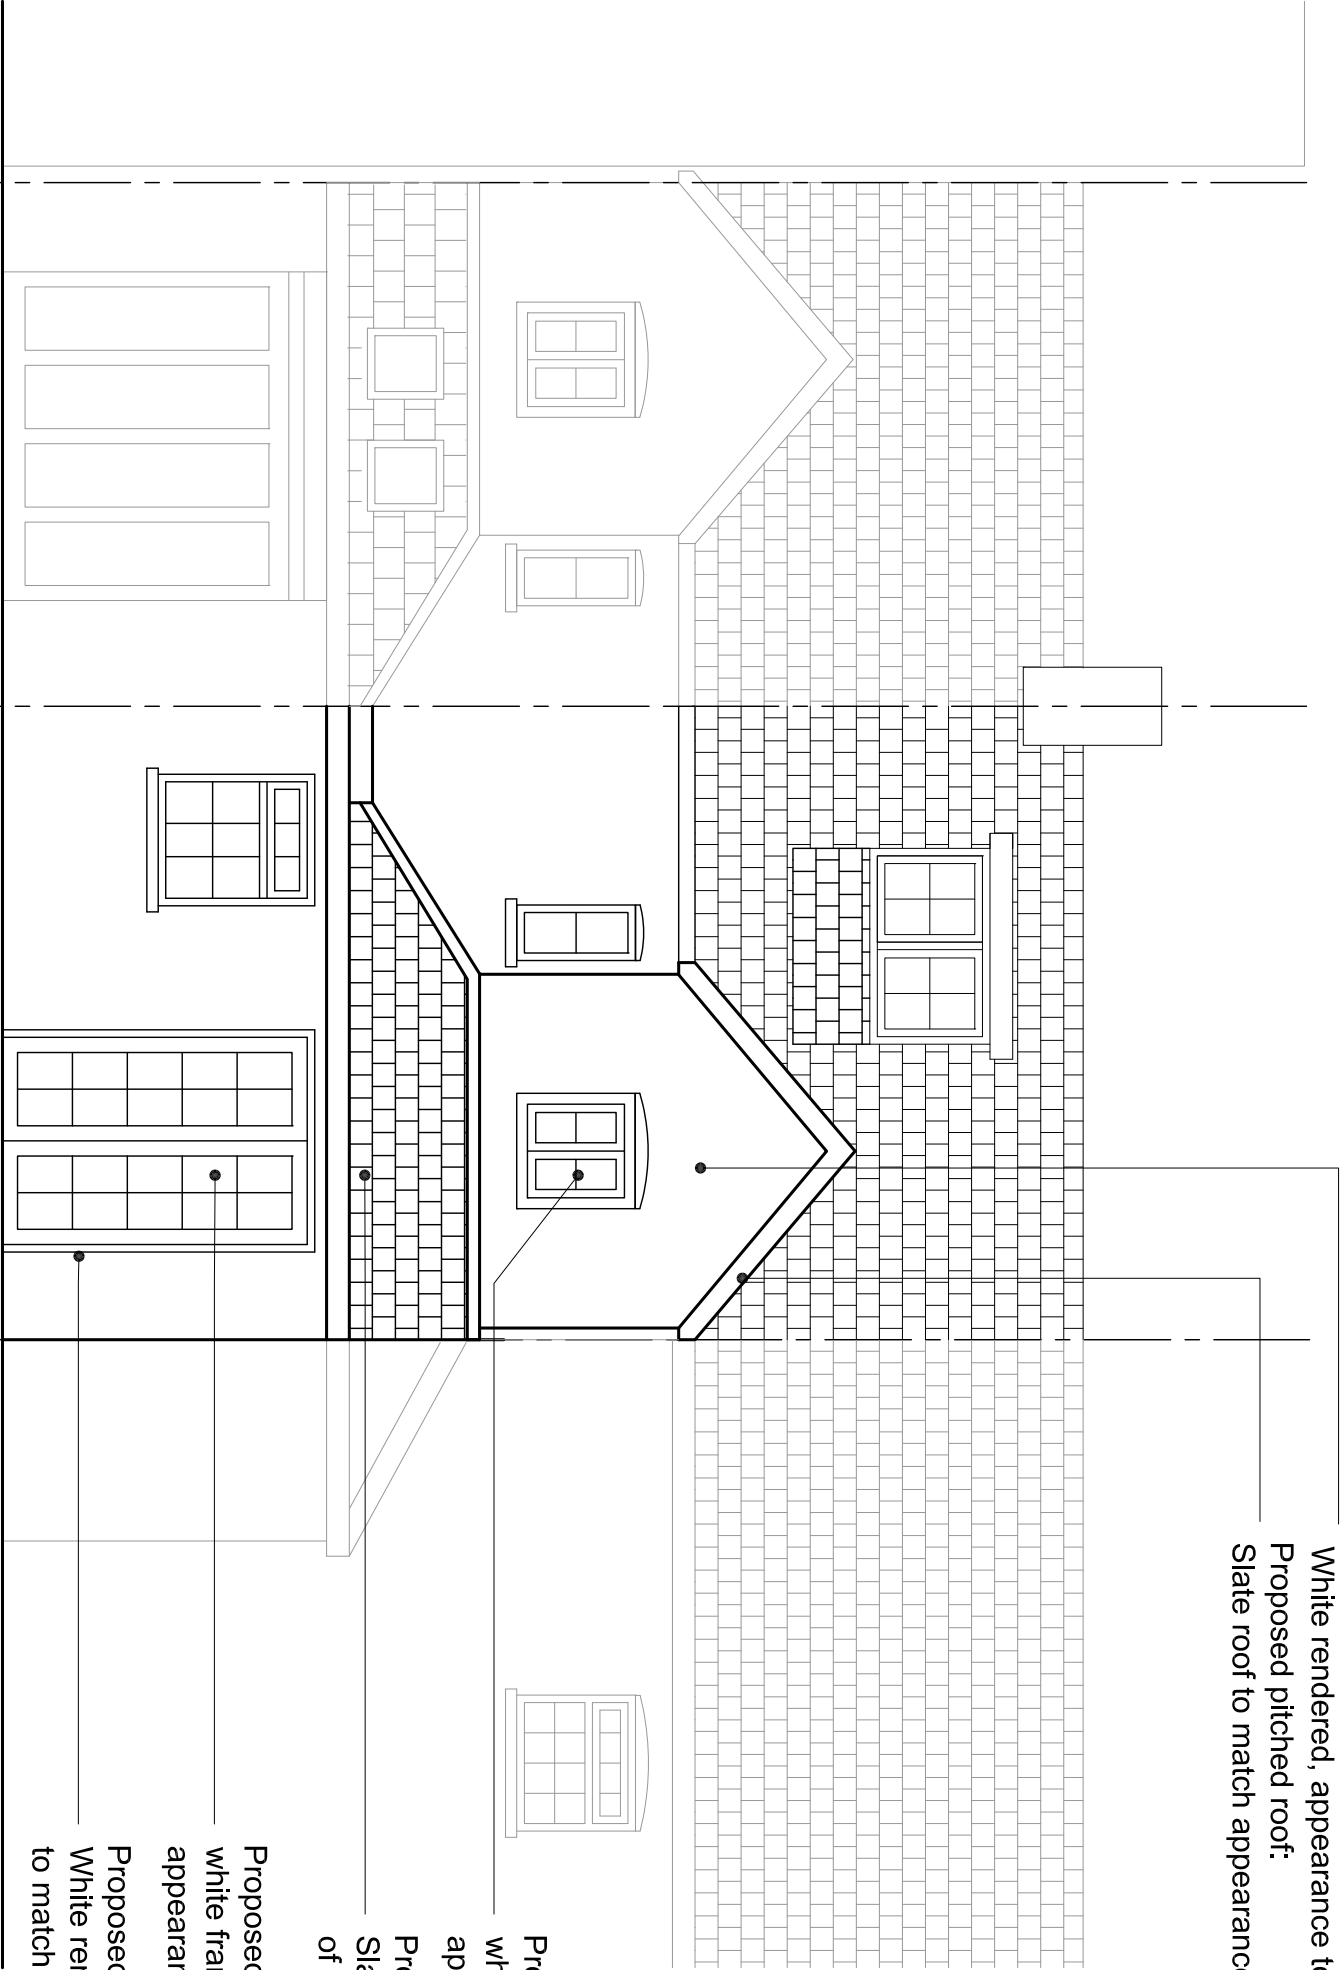

Proposed window:
white framed glazed to match
appearance of existing windows
Proposed pitched roof:
Slate roof to match appearance
of existing house
Proposed patio doors:
white framed glazed to match
appearance of existing windows
Proposed wall:
White rendered, appearance
to match existing house

General Notes		
A	Issued for Planning	22.02.17
No.	Revision/Issue	Date

Studio 15
No. 31
Orchard Avenue
Worthing
West Sussex
BN14 7PY
T:07894306373
email: mail@studio15architects.co.uk

Client
Joanne Begston
Project Name and Address
**First Floor Extension at
15 Scott Stree
Bognor Regis, West Sussex
PO21 1UH**

Project	Drawing Number
JBR	108A
Date	
30-10-2015	
Scale	
as stated at A3	

01 Proposed South Elevation 1:50