



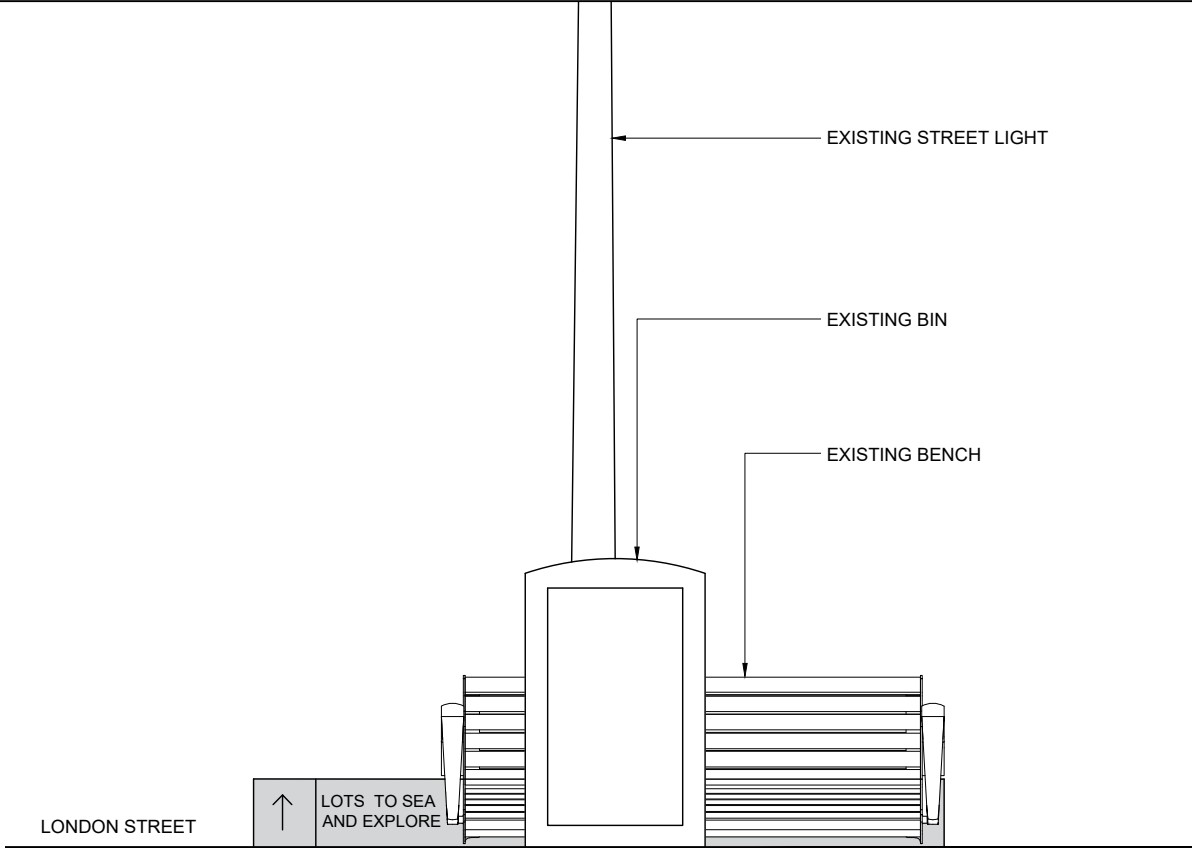


EXISTING FRONT ELEVATION
SCALE 1:50

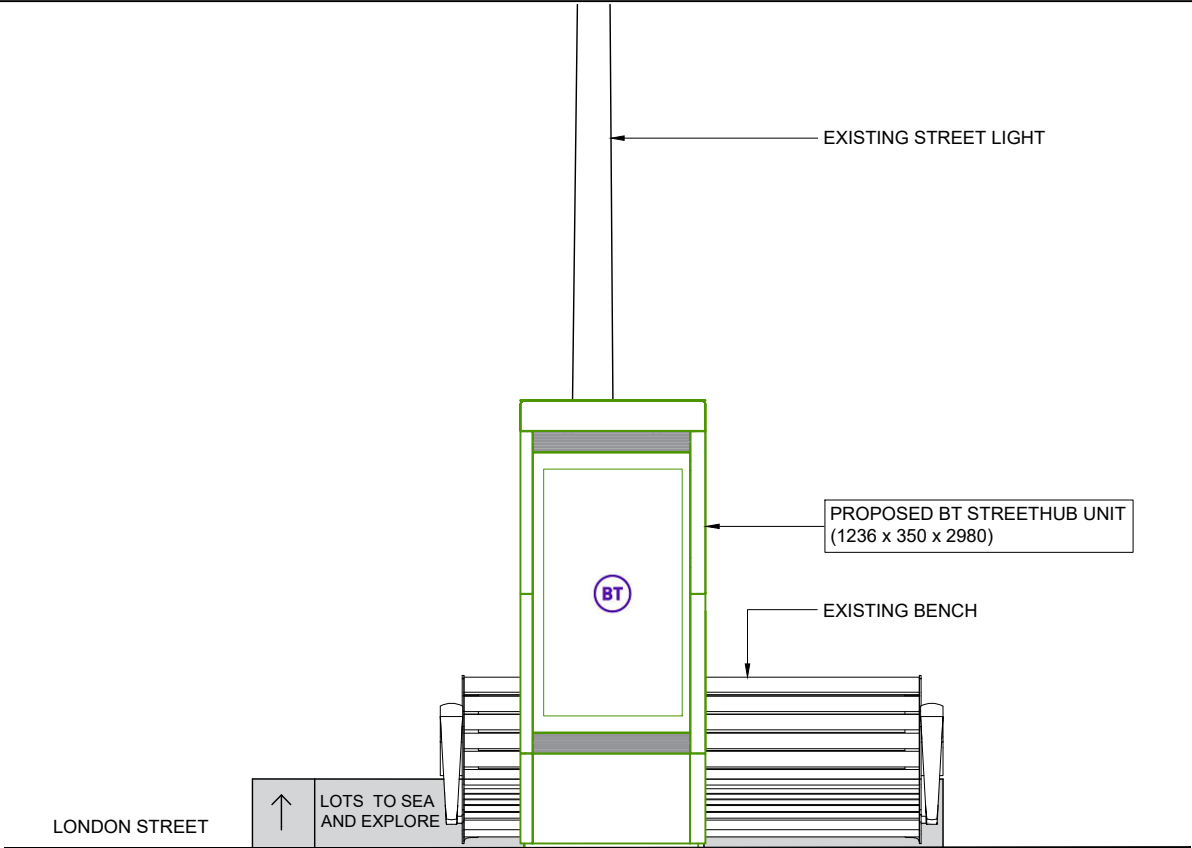

PROPOSED FRONT ELEVATION
SCALE 1:50



PROPOSED PHOTOMONTAGE
NTS

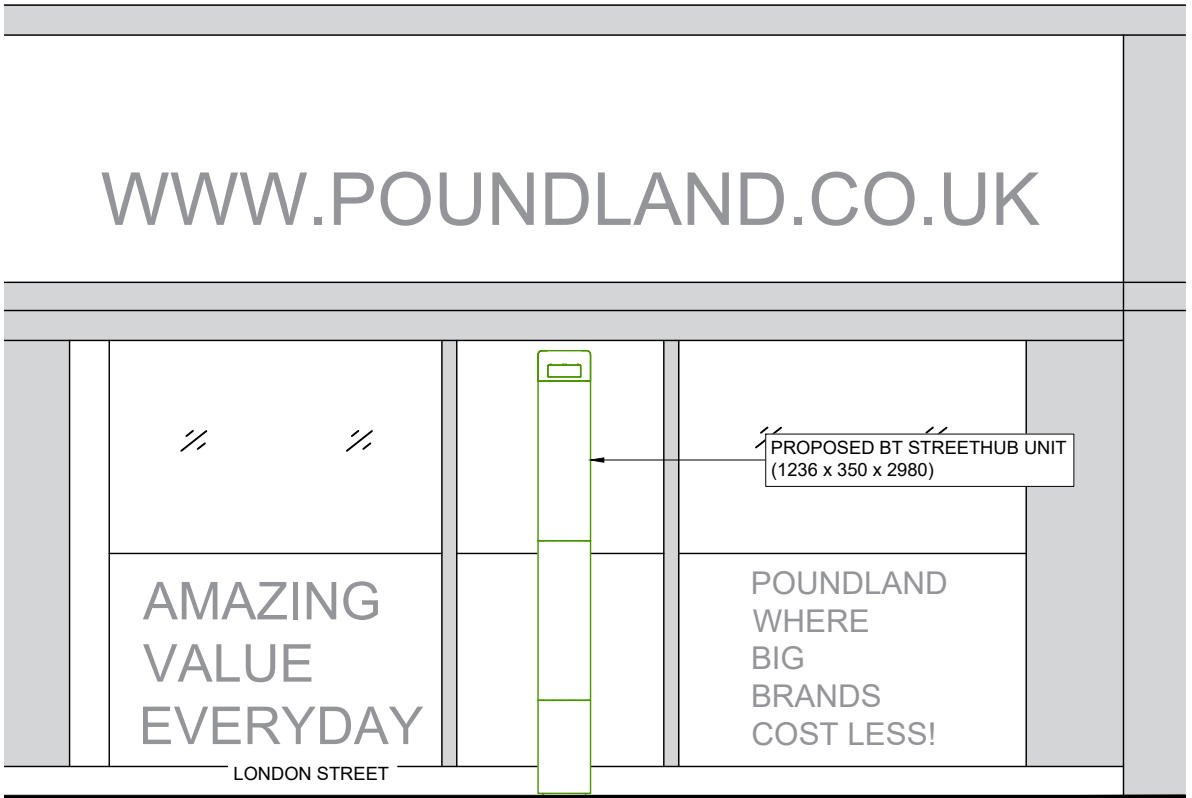

PROPOSED SIDE ELEVATION
SCALE 1:50



GENERAL NOTES

Use written dimensions only, do not scale from drawing. Use latest revision of all referenced information.

LAT 50.785066	LONG -0.6743254
---------------	-----------------

A	27/04/2026	New BT Streethub Structure	ABM	ADN
Rev	Date	Description	Drawn	Chkd
				
				
Drg Status PLANNING				
Cell No. & Name BOG-04				
Site Name & Address Pavement o/s Poundland, 36-38 London Road, Bognor Regis, PO21 1PY				
Drawing Title EXISTING AND PROPOSED ELEVATIONS				
Scale 1:50		Date 27/04/2026		
Drawn By ABM		Checked By ADN		
Drawing Number 003				Revision A