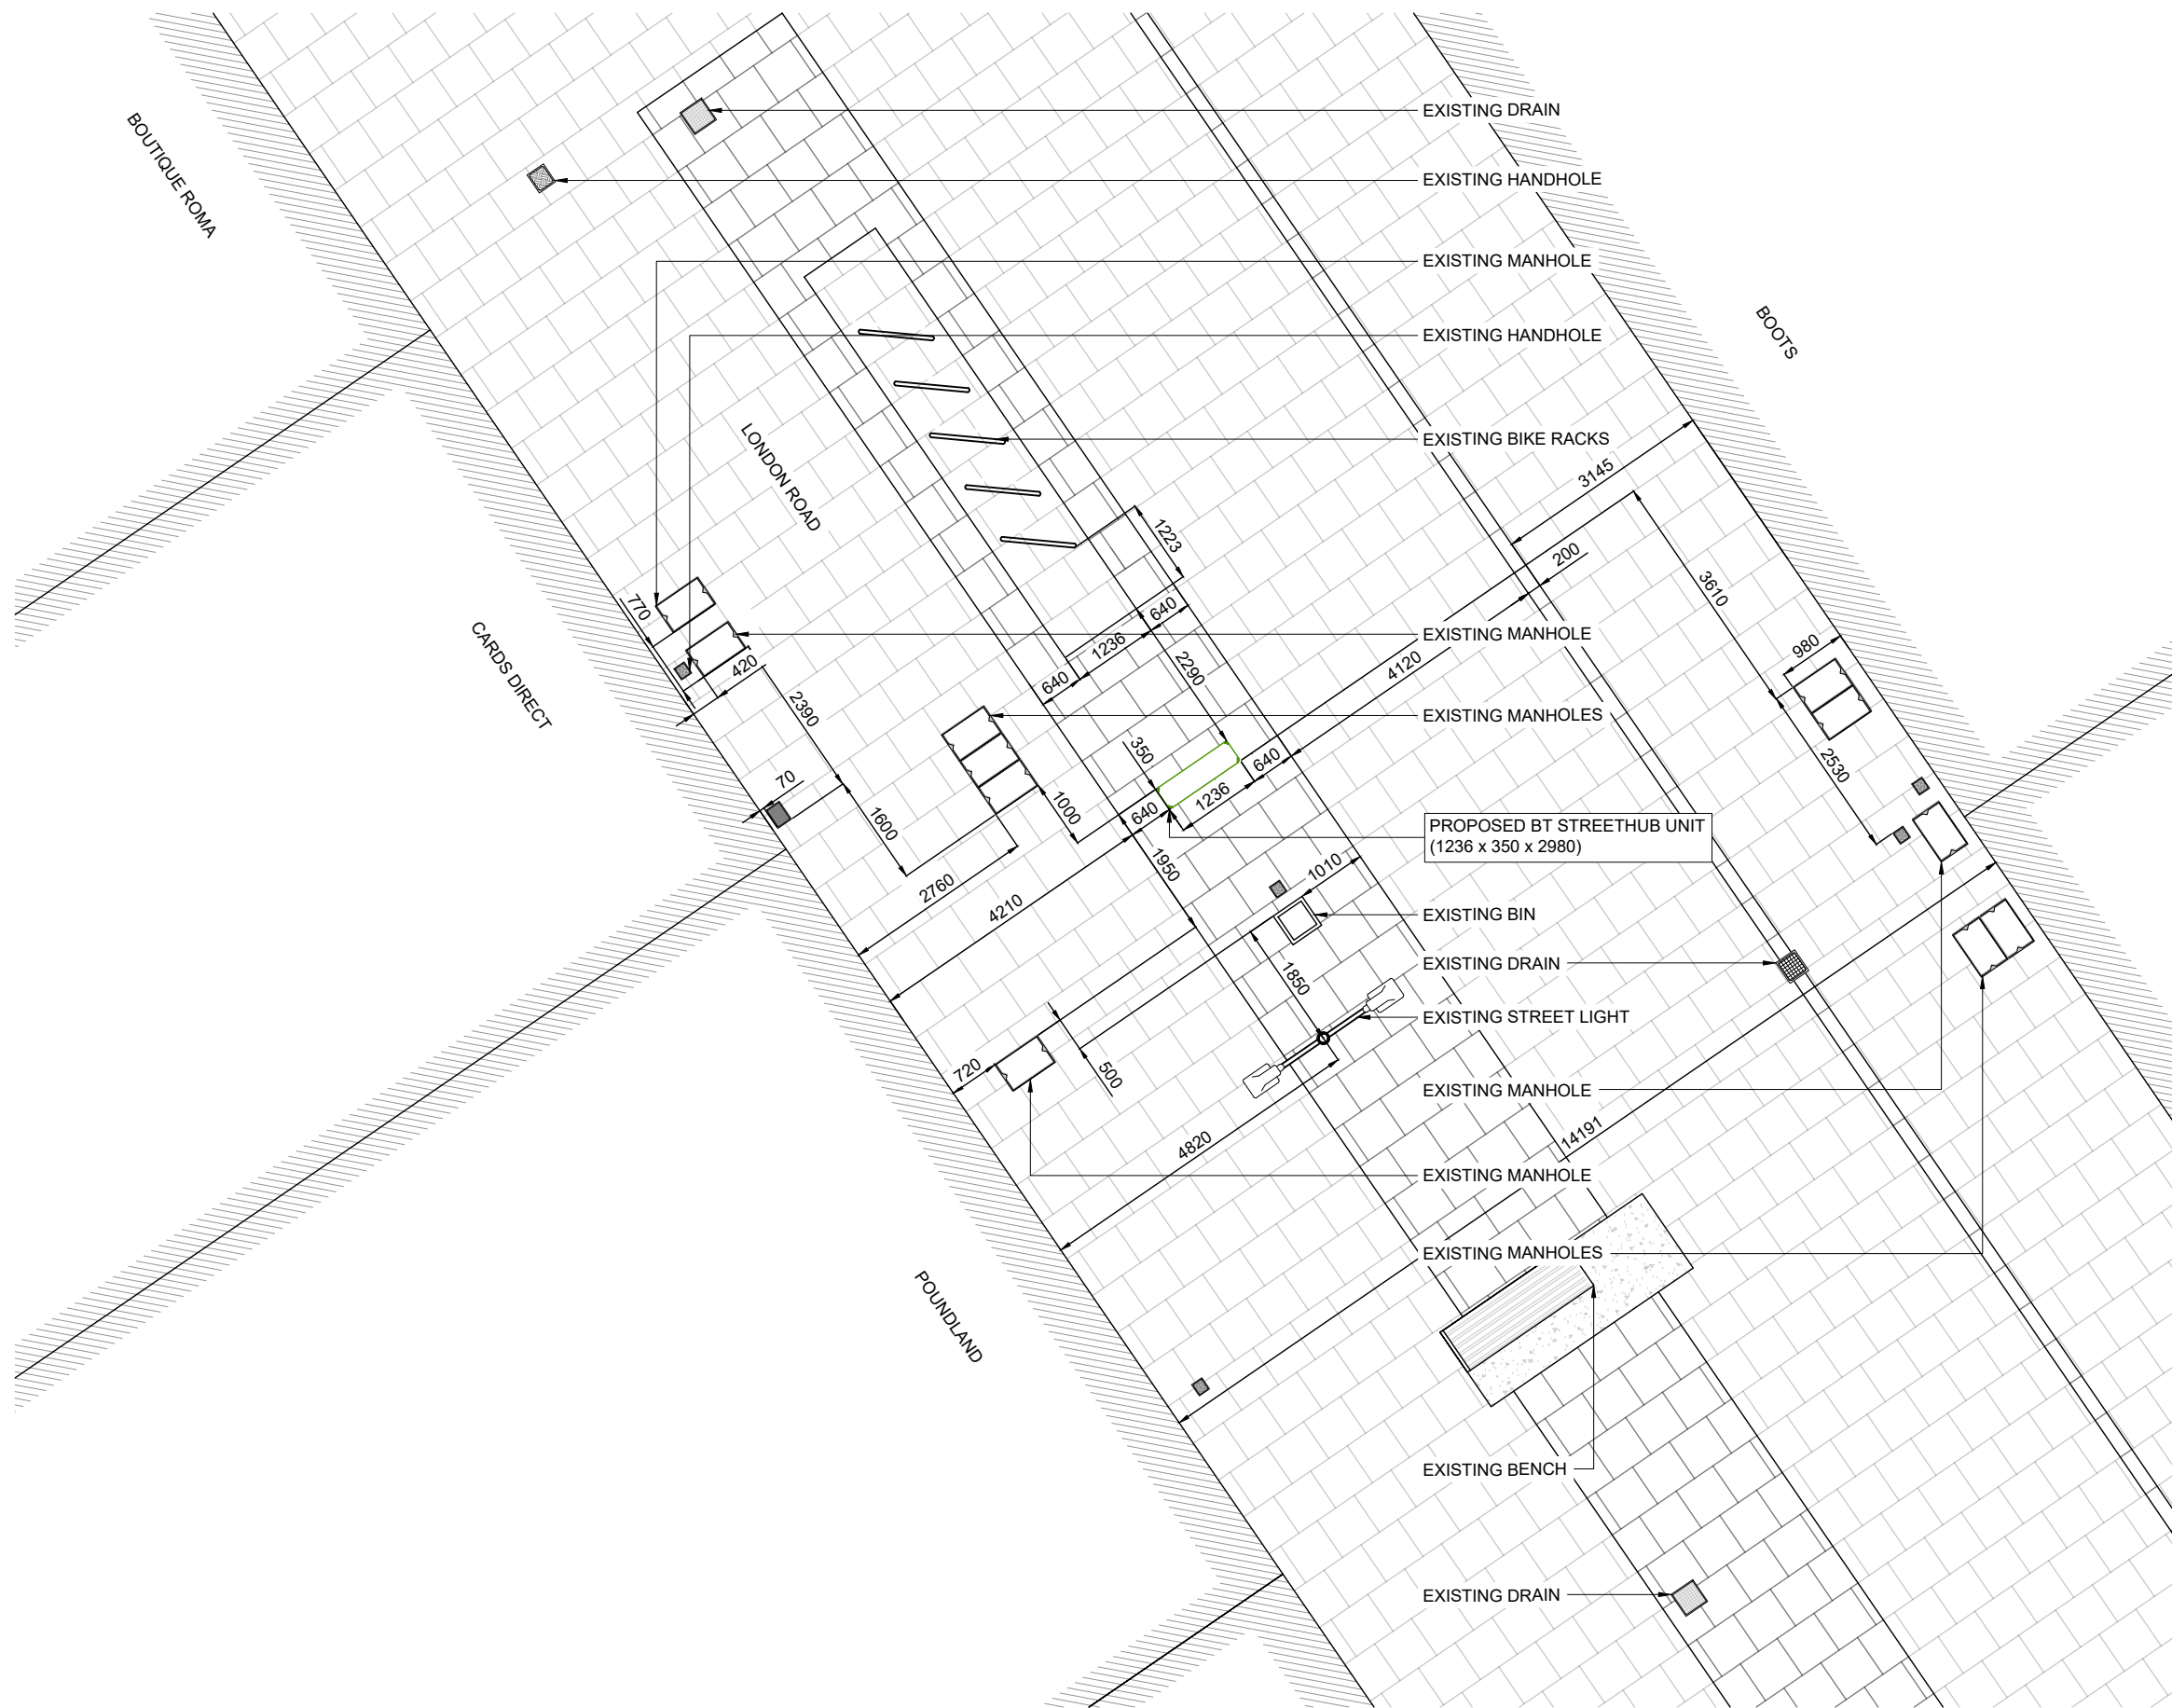


PROPOSED SITE PLAN
SCALE 1:100

GENERAL NOTES

Use written dimensions only, do not scale from drawing. Use latest revision of all referenced information.

LAT 50.785066	LONG -0.6743254
---------------	-----------------

A	27/04/2026	New BT Streethub Structure	ABM	ADN
Rev	Date	Description	Drawn	Chkd





Drg Status
PLANNING

Cell No. & Name
BOG-04

Site Name & Address
Pavement o/s Poundland,
36-38 London Road, Bognor
Regis, PO21 1PY

Drawing Title
PROPOSED SITE PLAN

Scale 1:100	Date 27/04/2026
Drawn By ABM	Checked By ADN
Drawing Number 002	Revision A

ORIGINAL DRAWING SIZE A3