


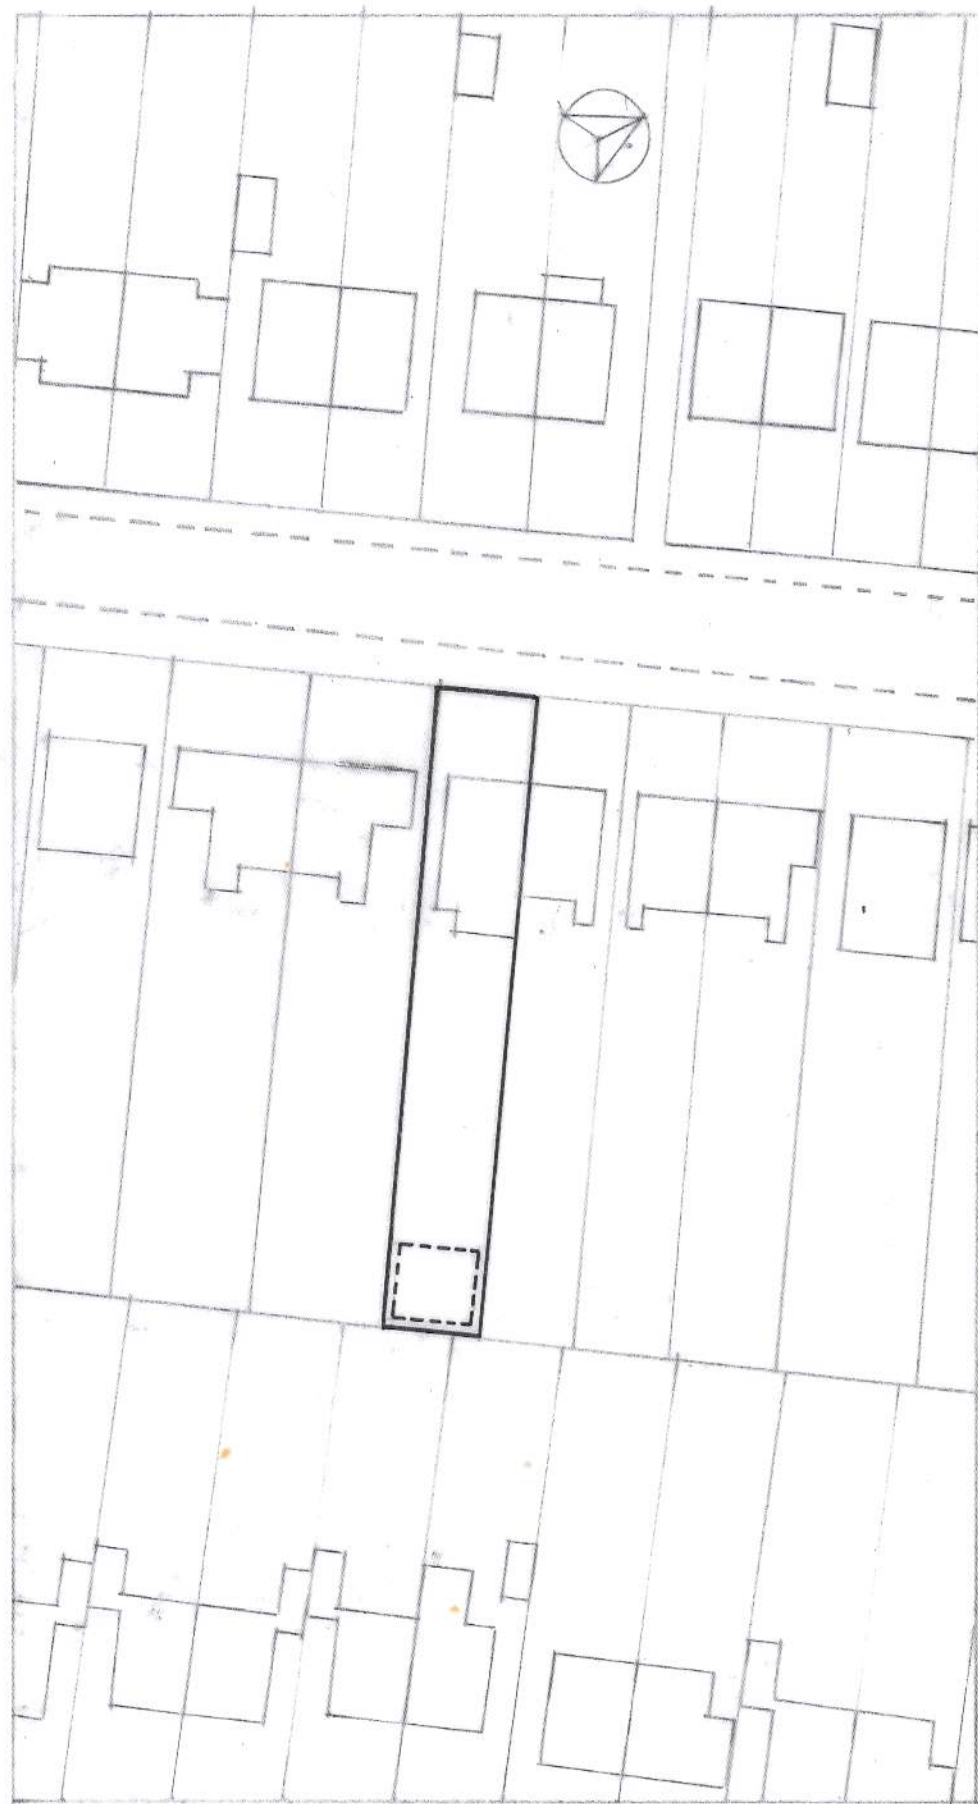

SITE BLOCK PLAN 1:500



SITE LOCATION PLAN 1:1250

INDEX OF DRAWINGS.

DRAWING NO.	TITLE	REV	DATE
GH12-001	SITE LOCATION PLAN, SITE BLOCK PLAN, INDEX	1	24-03-18
GH12-002	HOUSE PLANS AND ELEVATIONS	0	11-03-18
GH12-003	LOCATION OF EXISTING SHEDS & PROPOSED GLANNY ANNEXE	1	24-03-18
GH12-004	GROUND FLOOR PLANS & ELEVATIONS	0	11-03-18
GH12-005	BASE, WALL & ROOF CONSTRUCTION DETAILS	1	24-03-18
GH12-006	PROPOSED FOUNDATION LAYOUT, ROOF PLAN & DETAIL	1	24-03-18

REV.1. REVISED INDEX OF DRAWINGS.

DRAWING TITLE:
SITE LOCATION PLAN 1:1250
SITE BLOCK PLAN 1:500
INDEX.

DRAWING NO.	REV
GH12-001	1

PROJECT:
PROPOSED DETACHED GLANNY ANNEXE, 12 MANSFIELD RD
SUGAR LEGGS
WEST SUSSEX

SCALE: AS NOTED
DATE: 24-03-18
DRAWN BY: AM