



PAVEMENT

FRONT GARDEN /
PARKING

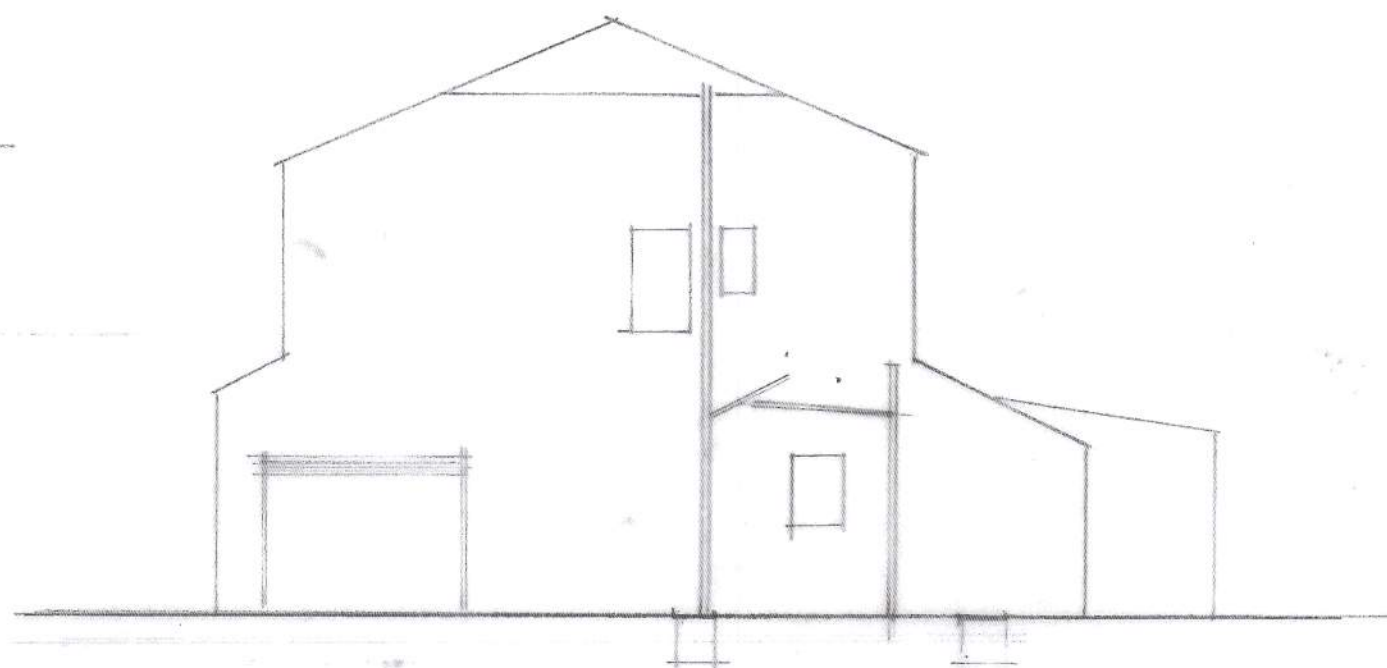


SOUTH ELEVATION (HOUSE) 1:100

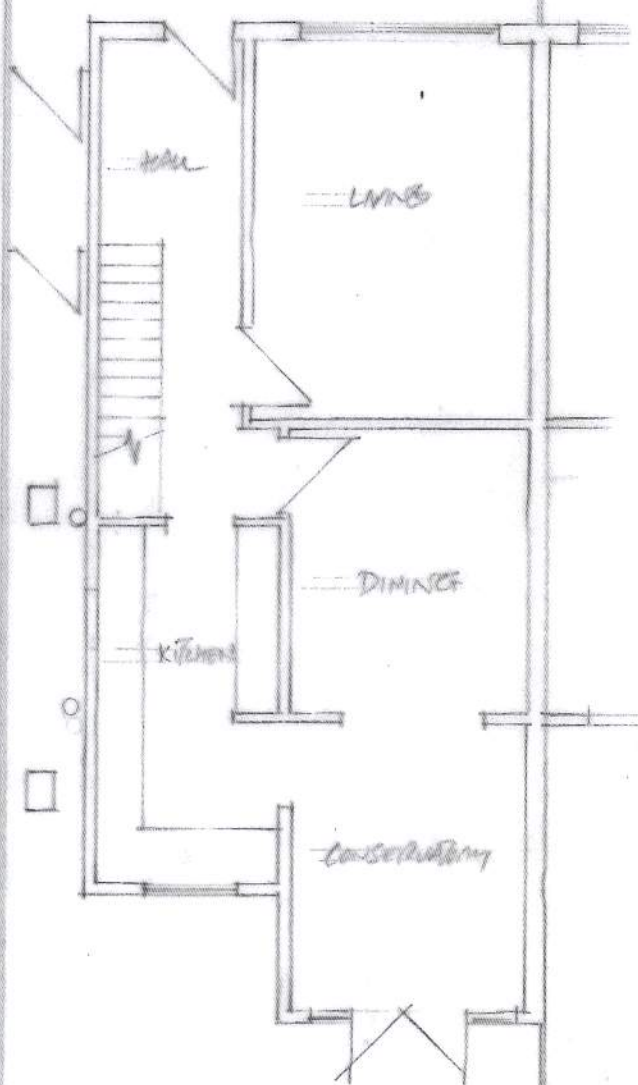


GROUND FLOOR PLAN
(HOUSE) 1:100

REAR GARDEN

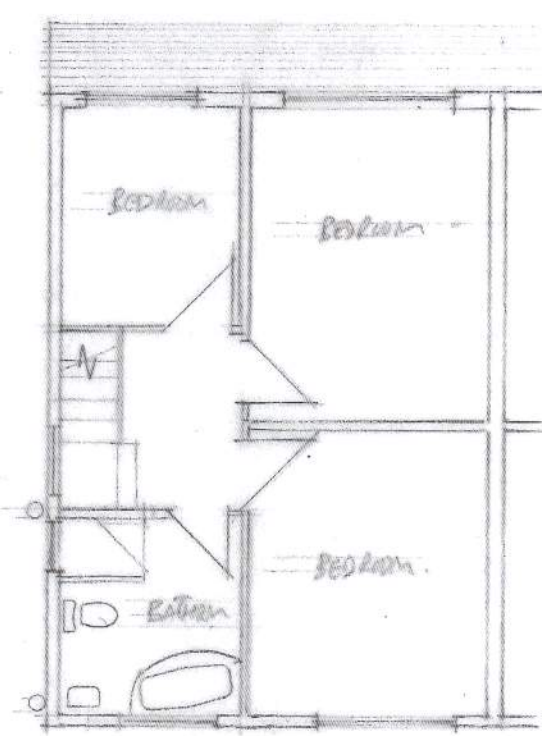

FIRST FLOOR PLAN (HOUSE) 1:100

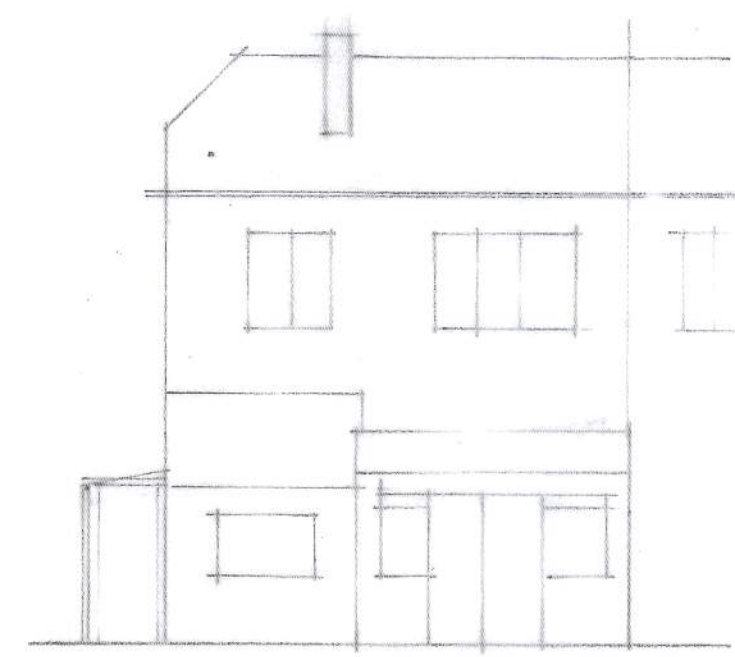

EAST ELEVATION (HOUSE / REAR) 1:100

DRAWING TITLE:
HOUSE PLAN & ELEVATIONS

DRAWING NO.	REV
GH12-002	0

PROJECT=
PROPOSED DETACHED GRANNY
ANNEXE, 12 MANFIELD RD
BOGNOR REGIS
WEST SUSSEX

SCALE: AS NOTED
DATE: 11-03-18
DRAWN BY: AH