


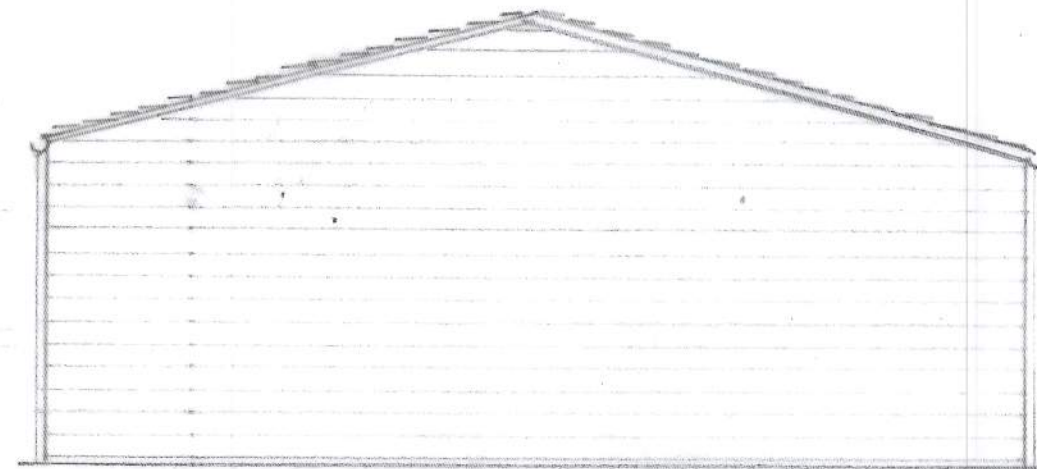


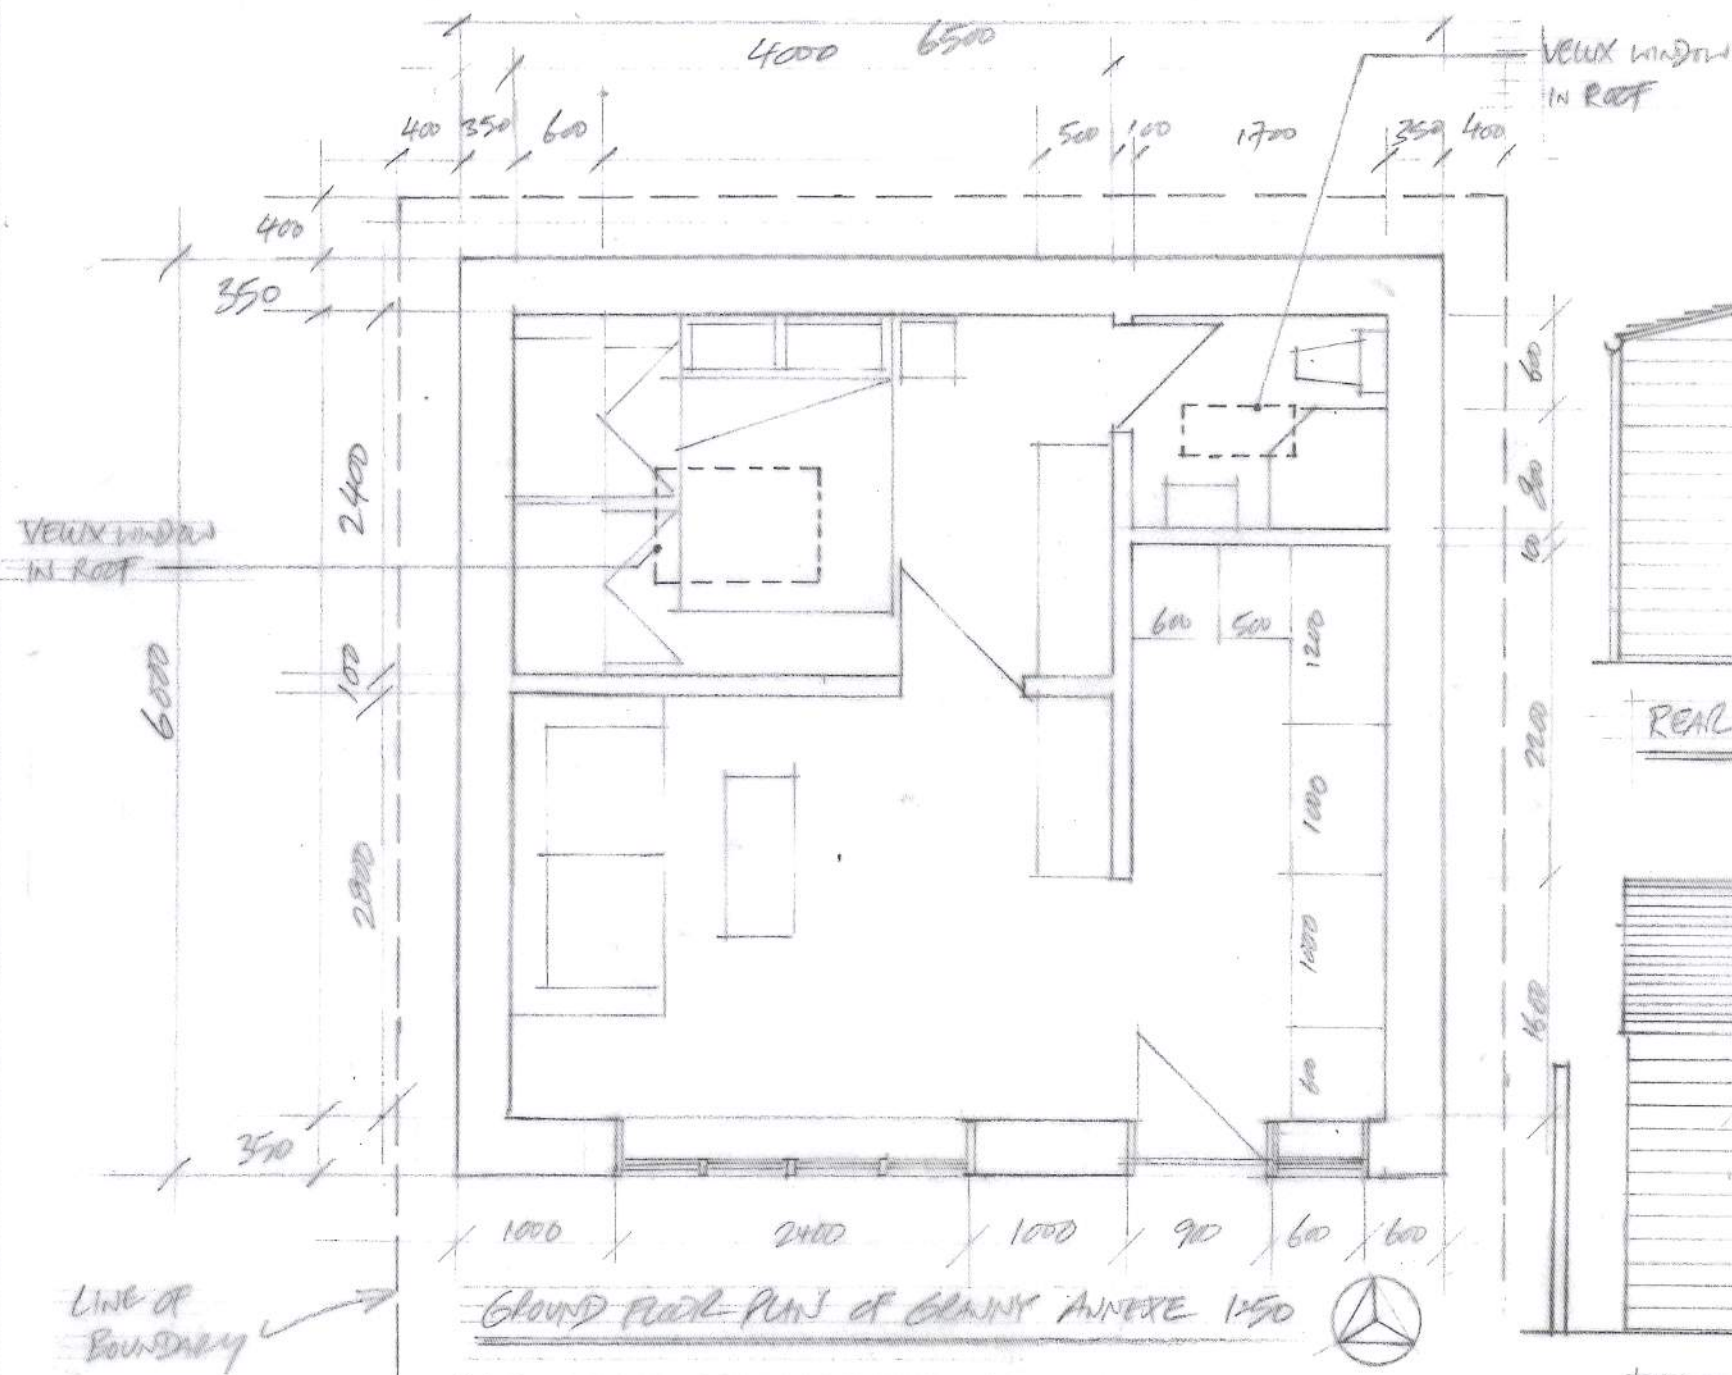

REAR ELEVATION (EAST FACING) 1:50

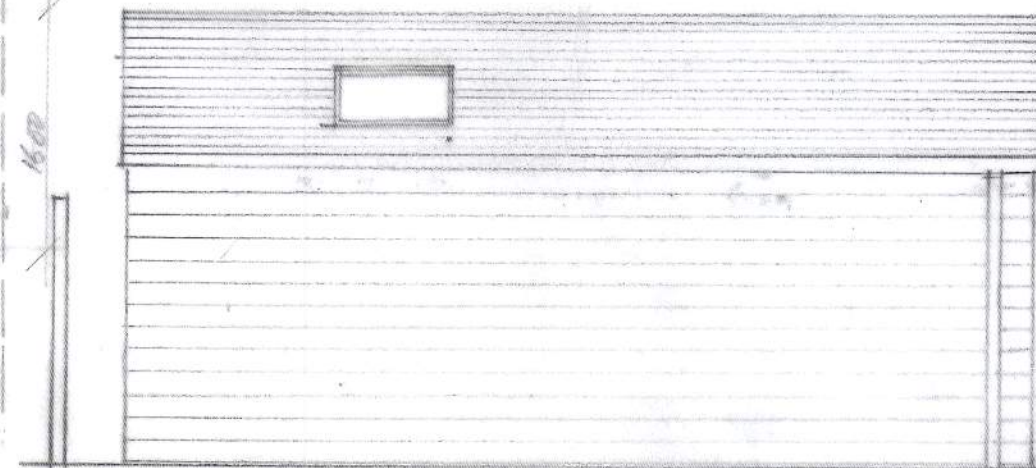

SIDE ELEVATION (NORTH ELEVATION) 1:50

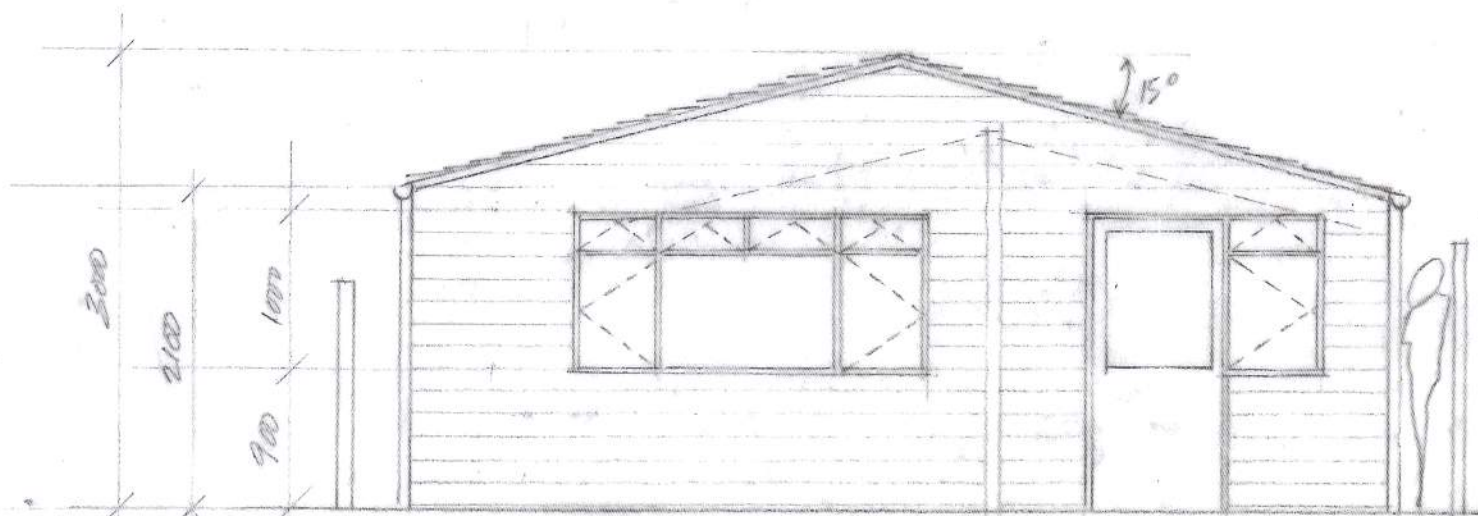

FRONT ELEVATION (WEST FACING) 1:50



SIDE ELEVATION (SOUTH FACING) 1:50

DRAWING TITLE =
GROUND FLOOR PLAN
AND ELEVATIONS

DRAWING NO. REV
GH12-004 0

PROJECT =
PROPOSED DETACHED GRANNY
ANNEXE, 12 MANFIELD RD
BOGNOR REGIS
WEST SUSSEX

SCALE = AS NOTED
DATE = 11-03-18
DRAWN BY = AH