



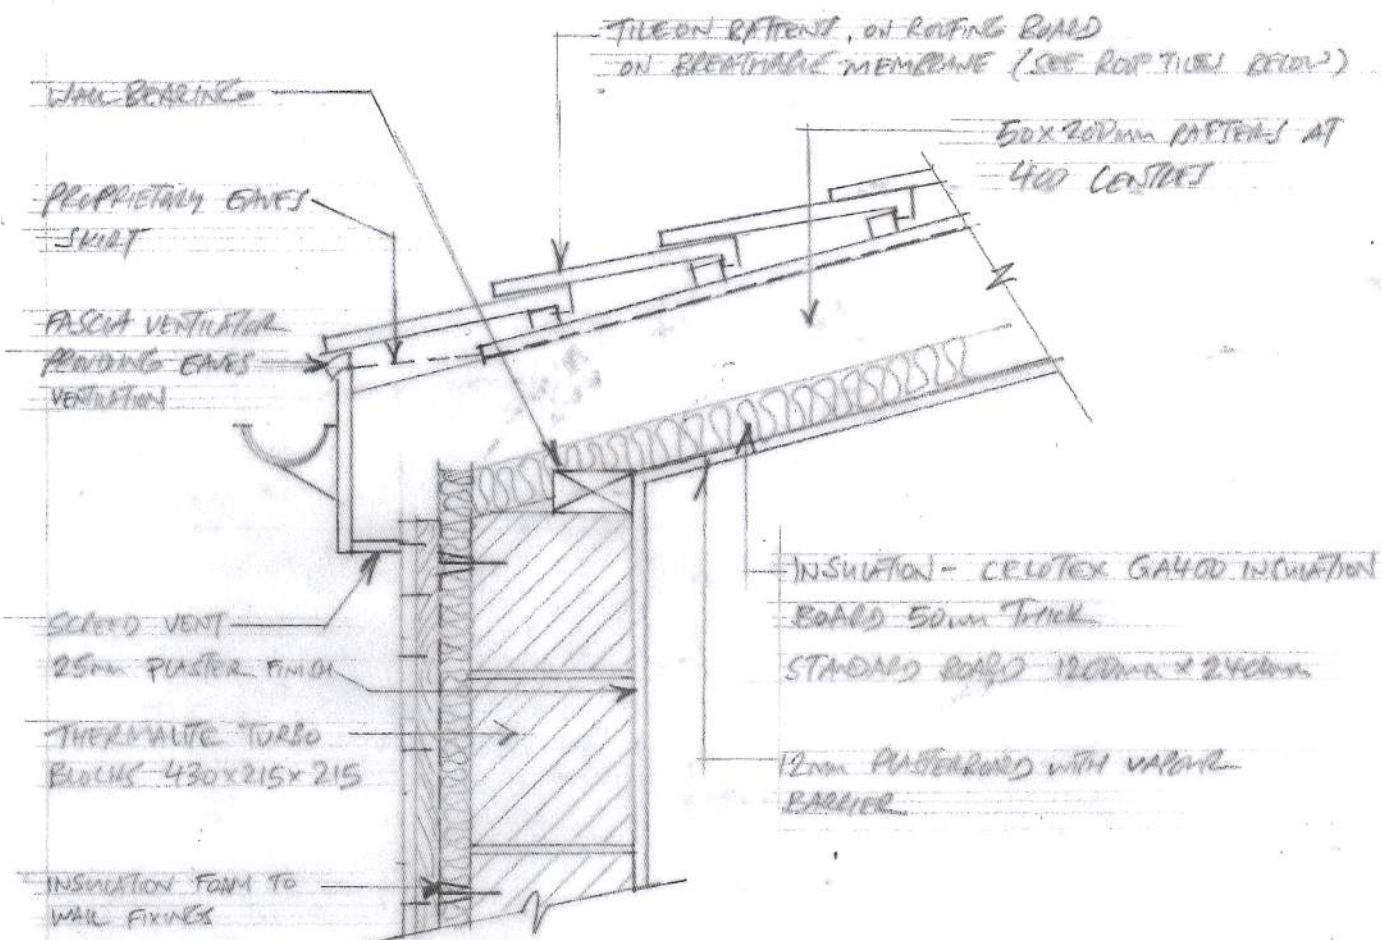

ROOF CONSTRUCTION 1:10


ROOF TILES:  
SANDSIFT 20/20 TILE 330x226mm  
15° @ 100mm HEADLAP  
NAILS 45x35mm ALUMINIUM PEG  
SHANK CLONT HEAD.

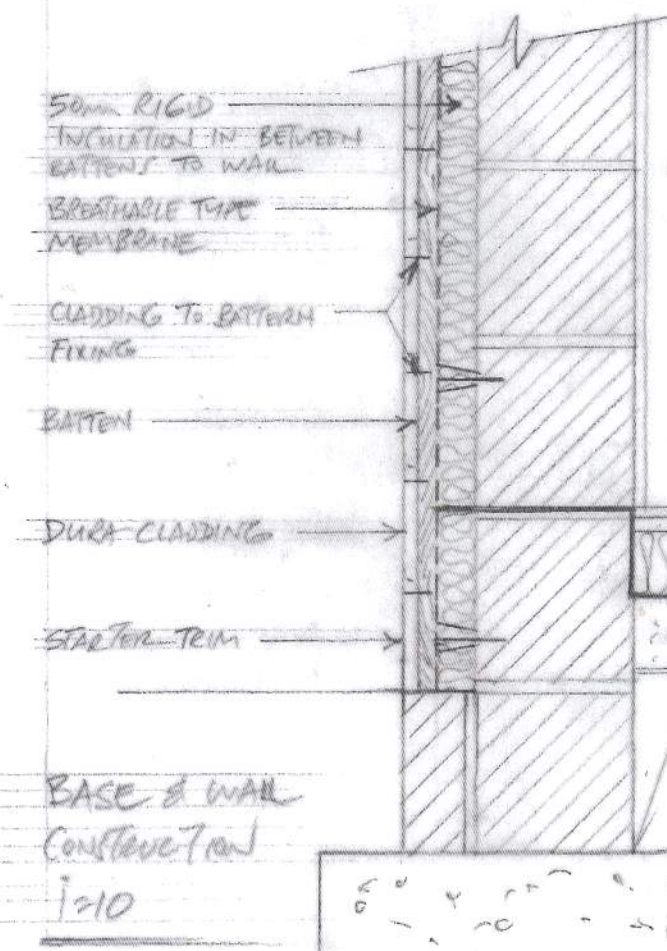

CONCRETE FOUNDATION STANDARD STAIR AND TRENCH FILL (TO BE AGREED BY BUILDING CONTROL)

FLOOR FINISH  
25mm FLOATING BOARD  
75mm CELUTEX FIBRO FLOOR INSULATION  
DAMP PROOF MEMBRANE  
100mm CONCRETE SLAB  
SAND BUILDING  
100mm HARDSCALE

UNITES OVER DOOR & WINDOW OPENINGS AT FRONT ELEVATION OF ANNEXE TO BE TYPE 10 215mm x 215mm x 1800 / 2700mm, LONG STONE PRODUCTS (OR EQUIVALENT) FOR 1500 / 2400mm CLEAR SPAN. PARASTONES AT EITHER END OF OPENINGS REQUIRED (300 x 215 x 215mm).

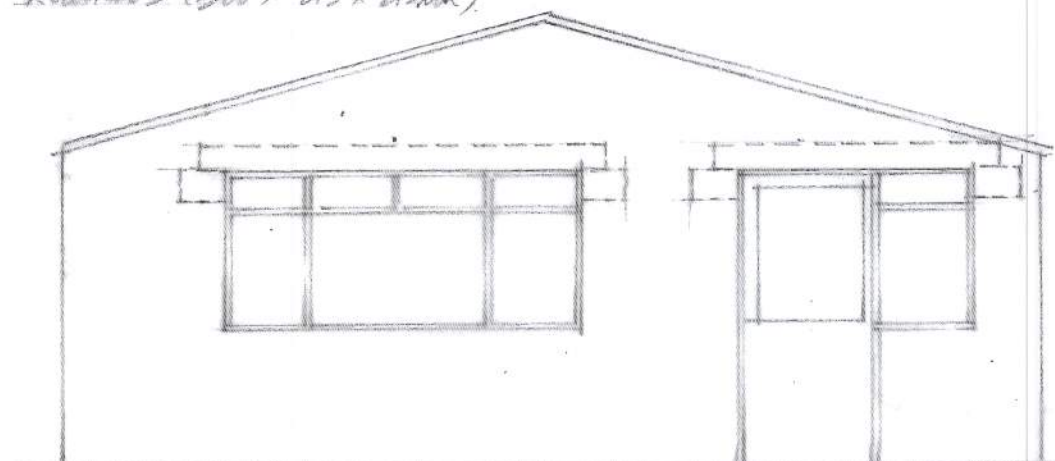

FRONT ELEVATION SHOWING UNITS & PARASTONE OUTLINE 1:50.

#### INTERNAL WALLS:

ALL INTERNAL WALLS TO BE OF UNFACED STUD WITH CONCRETE/STUD (50x100mm) WITH PLASTERBOARD & PLASTER RENDER FINISH.

REV 1. FRONT ELEVATION  
SHOWING UNITS & PARASTONE  
OUTLINE ADDED.

DRAWING TITLE:  
BASE, WALL & ROOF  
CONSTRUCTION DETAILS

DRAWING NO. REV  
GH12-005 1

PROJECT:  
PROPOSED DETACHED GRANNY  
ANNEXE, 12 MANFIELD RD  
BOGNOR REGIS  
WEST SUSSEX

SCALE: AS NOTED  
DATE: 24-03-18  
DRAWN BY: AH