




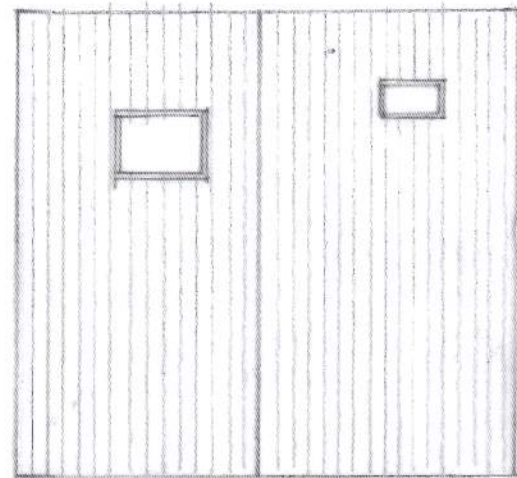


PROPOSED ROOF PLAN 1:100

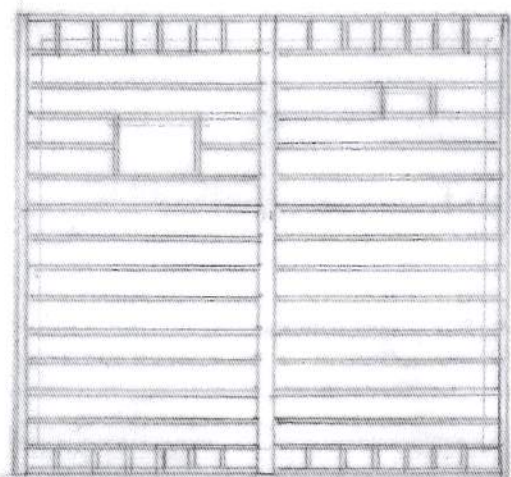

PROPOSED ROOF RAFTER LAYOUT
1:100 (RAFTERS AT 400 CENTRES)

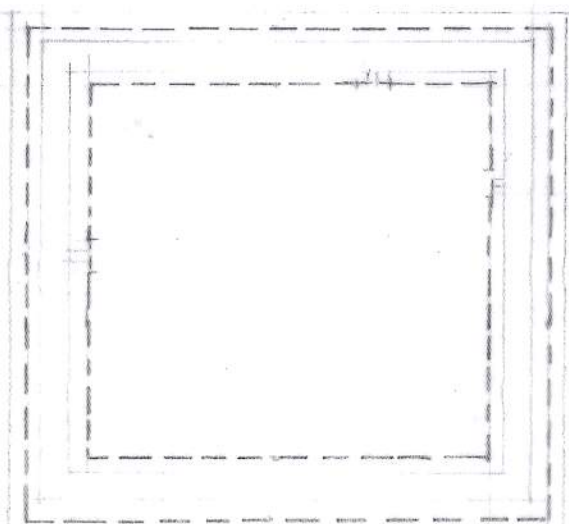


PROPOSED FOUNDATION LAYOUT 1:100
STANDARD STRIP & TRENCH FILL
(TO BE AGREED WITH BUILDING CONTROL)

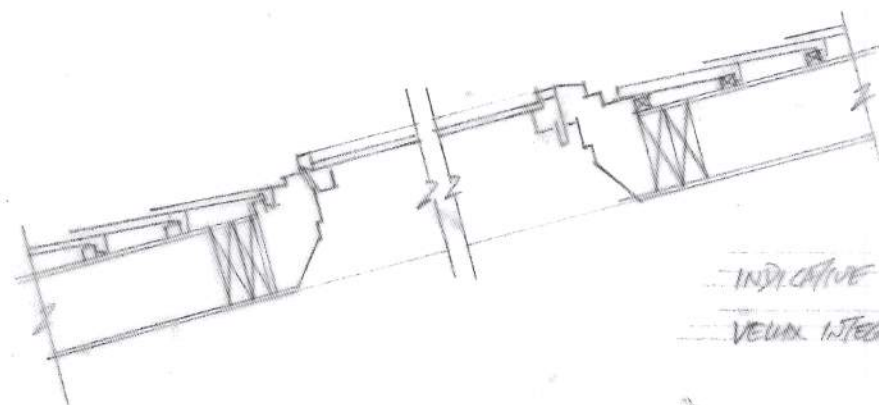


INDICATIVE VIEW OF WINDOW DETAILS 1:20


VIEW INTERMIX OF FIXED & REMOTE CONTROL

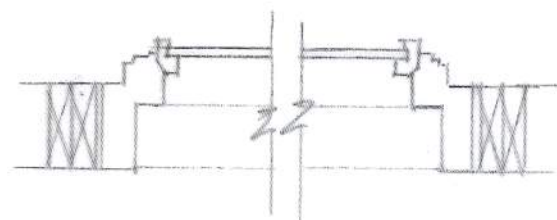

INDICATIVE RAFTER CONSTRUCTION
SECTION 1:50

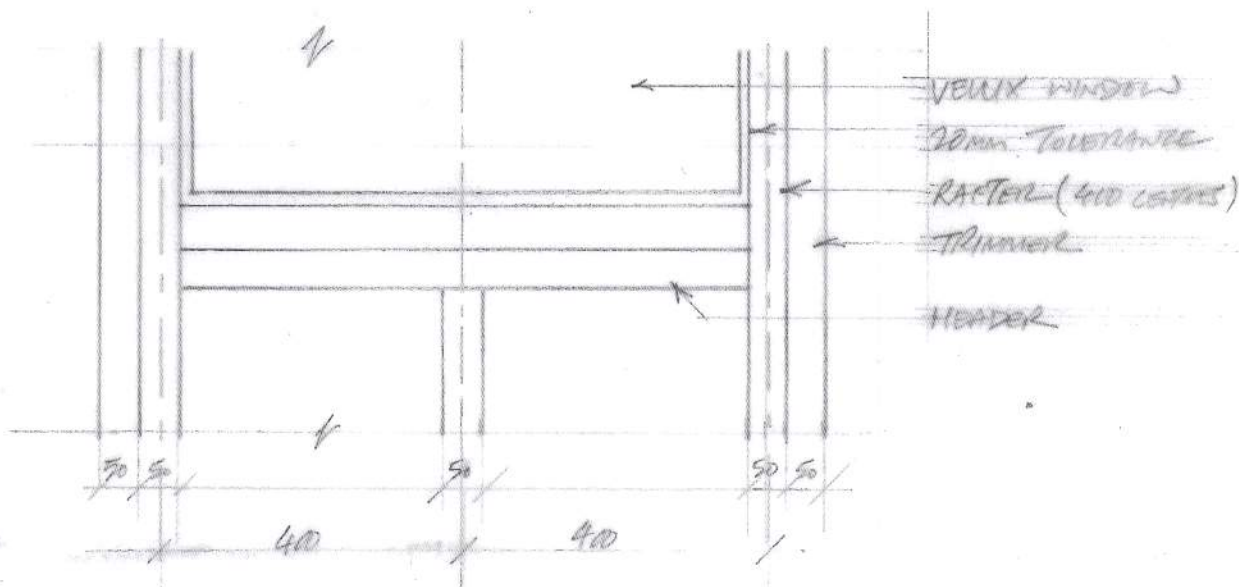

TRIMMER LAYOUT TO VIEW WINDOW 1:10

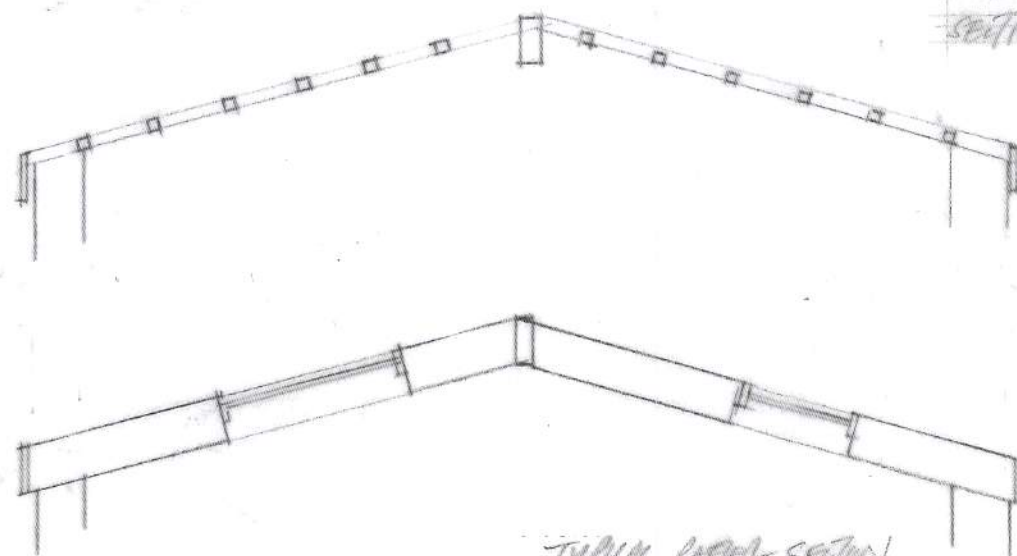

TYPICAL ROOF SECTION
SHOWING VIEW OF WINDOW

ROOFING SYSTEMS AT FRONT
& REAR OF HOUSE (ROOF
WORKING APPROXIMATE TO
RAFTERS FRAMED WITH A
LADDER OF SHORT LAGGED
RAFTERS SUPPORTED ON GABLE
END WALLS).

REV 1 CHANGE OF DESIGN
FOR PROPOSED FOUNDATION
LAYOUT AND RAFTER
CONSTRUCTION.

DRAWING TITLE
PROPOSED FOUNDATION LAYOUT
ROOF PLAN & DETAILS

DRAWING NO. REV
GH12-006 1

PROJECT:
RESIDENT: DEANARD GEMMY
ADDRESS: 12 MANFIELD RD
SUGGAR RIDGE
WEST SWAMP

SCALE: AS NOTED
DATE: 24-03-18
DRAWN BY: AH