



South West Elevation reduce slab width and plant with mixed spiky hedgerow species

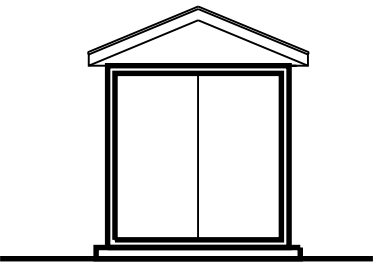

South East Elevation

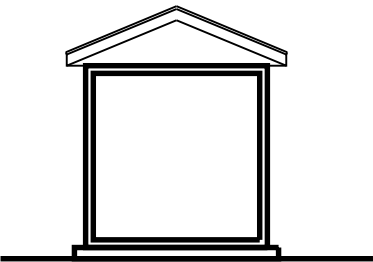

North West Elevation



NOTES:

Dimensions to be checked on site before placing material orders or commencing work.
Any discrepancies shall be reported immediately.

Do not scale from these drawings except for planning purposes.
Use figured dimensions only.


Where applicable this drawing is to be read in conjunction with other consultants' drawings.

This drawing is the copyright of hda projects ltd.

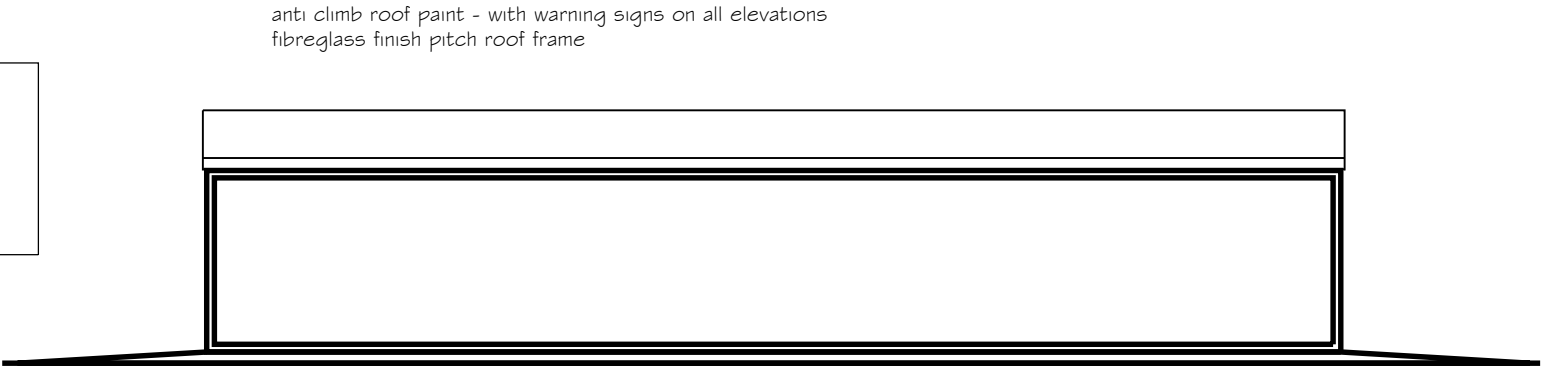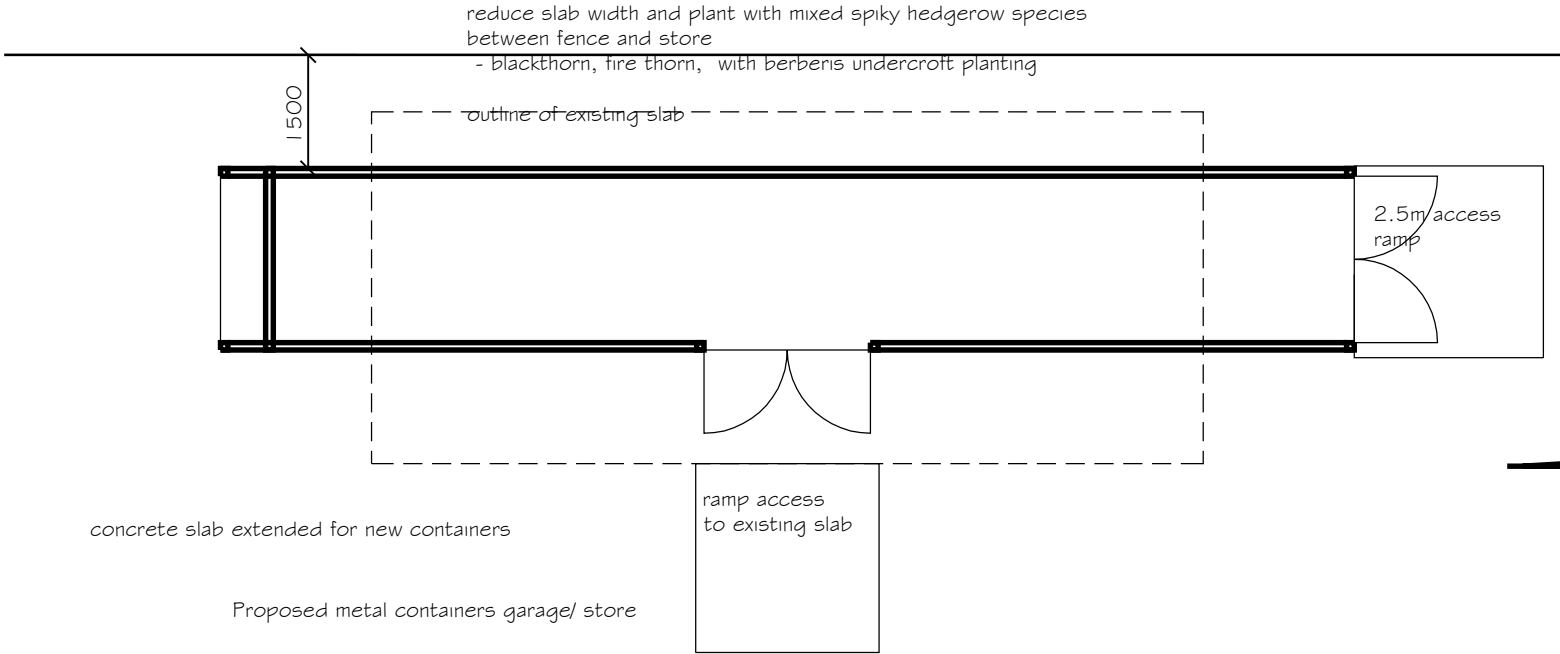


North East Elevation

anti climb roof paint - with warning signs on all elevations
fibreglass finish pitch roof frame

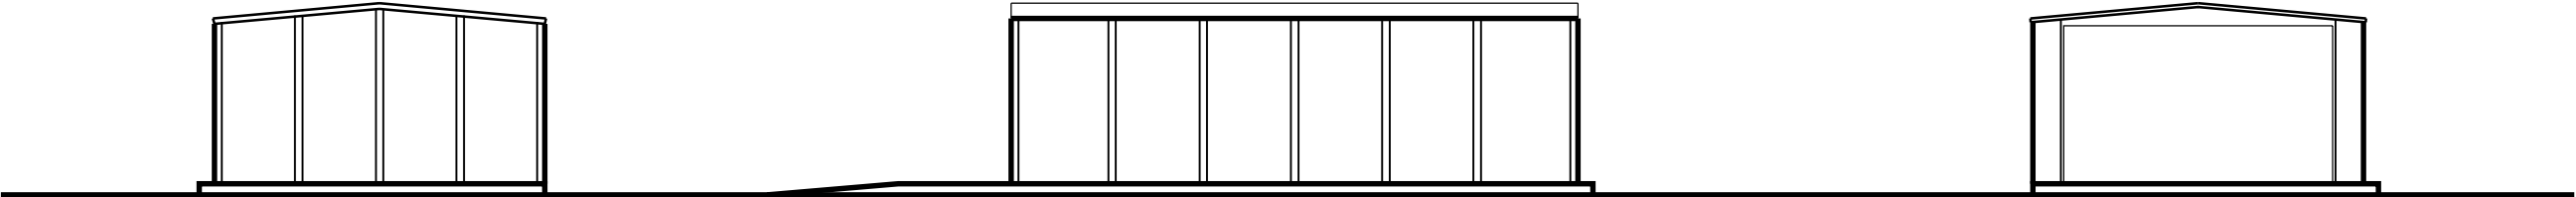

Existing prefabricated concrete
garage/ store

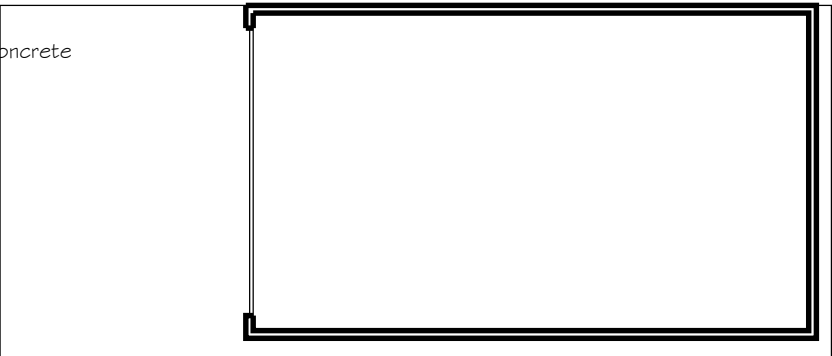

B Oct 2018 Pitch roof + single container
A May 2017 Store Cpds

Rev	Date	Amendment
-----	------	-----------

hda projects

St Johns House - St Johns Street
Chichester - West Sussex - PO19 1UU

Tel: 07881287017
e-mail: hdaprojects@talktalk.net

For
Bognor Rugby Club

Project
Hampshire Avenue
Bognor Regis
PO21 5JH

Title
New Container Store to
replace existing garage

Date	Drawn	Scale	Checked
Feb 2018	wtm	1 : 100 @ A3	
Job Number	Prefix	Drawing Number	Revision
1764	P	29	B

