


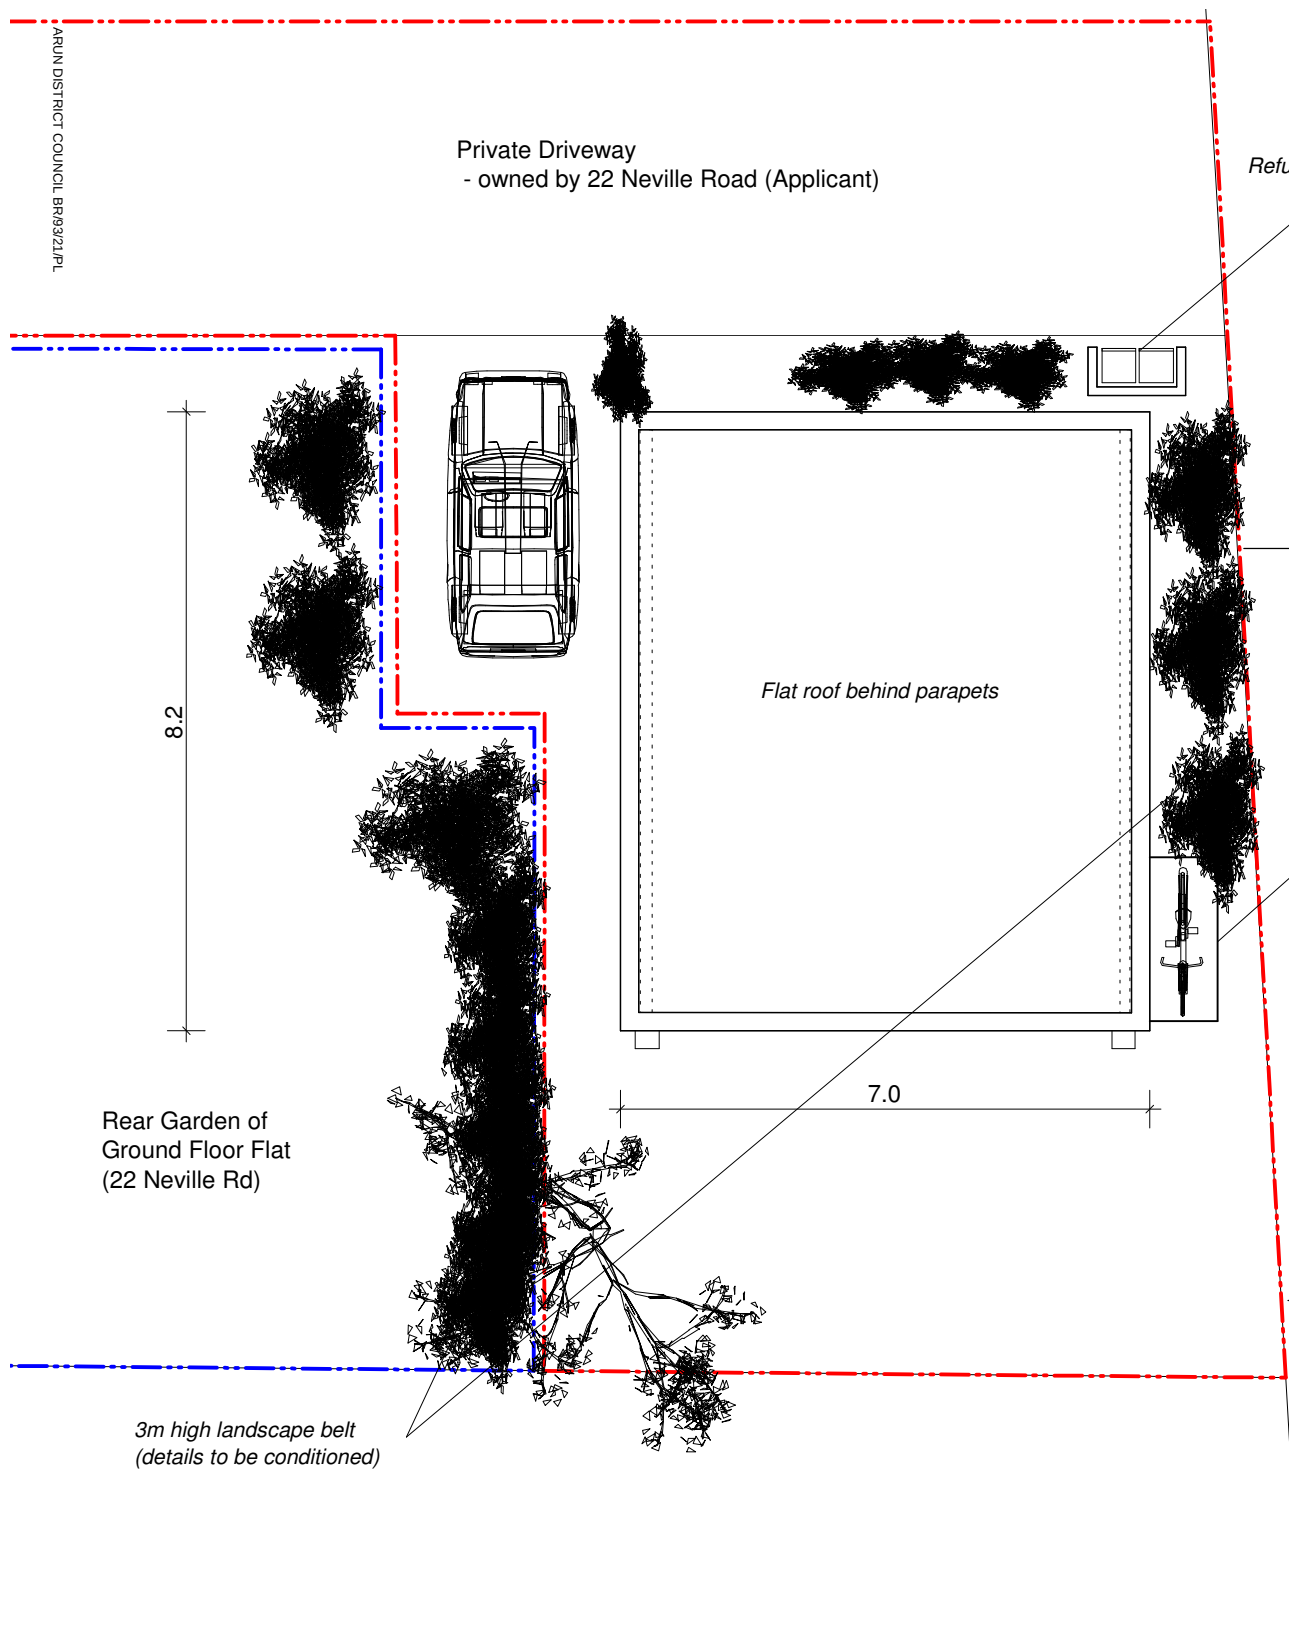

Copyright of Corbil Estates & Planning Ltd

Only to be scaled for planning purposes

All dimensions to be checked on-site

Corbil Estates & Planning Ltd

Town Planning Consultants

www.corbilplanning.co.uk

Owner: Mr Simon Royall

Project: Land Rear of 22 Neville Road
Erection of a detached dwelling house

Component: Proposed Roof Plan

Note: Rev. Plan-No.: CBL-0920234-P102

Scale: 1 : 100 Date: 26/02/2021