




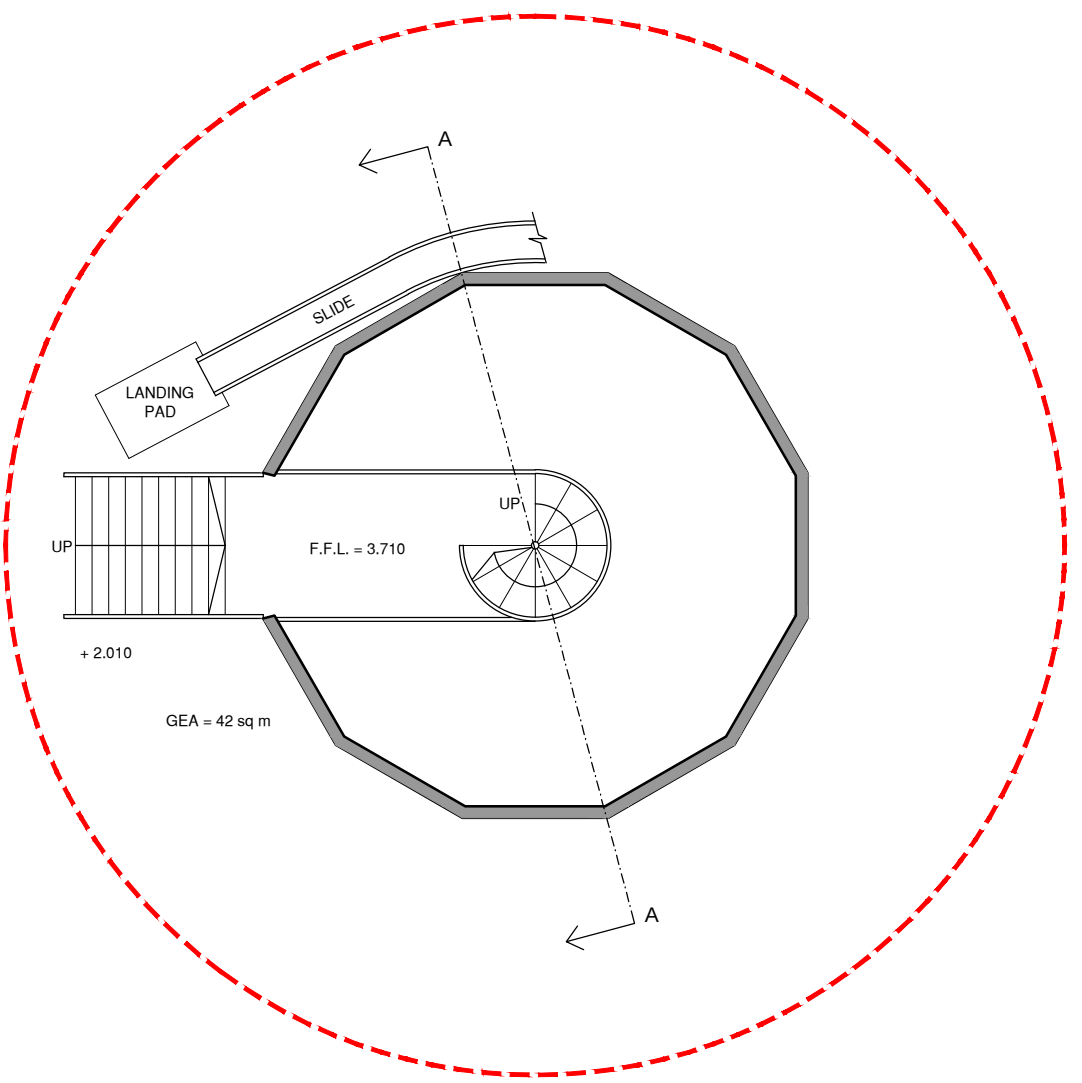


Proposed Ground Floor Plan
1:100

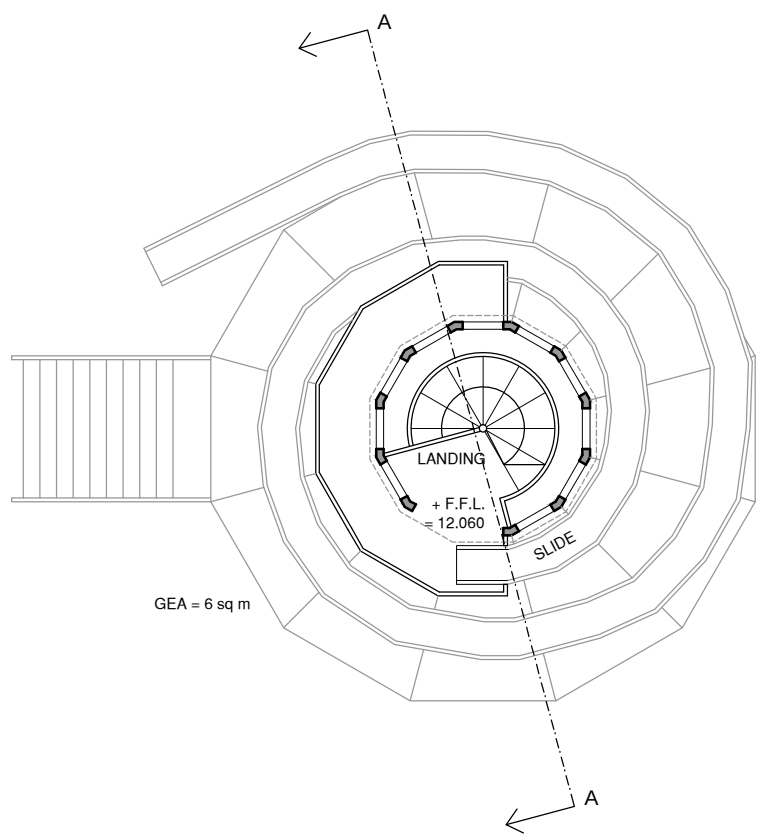


Proposed Top Floor Plan
1:100

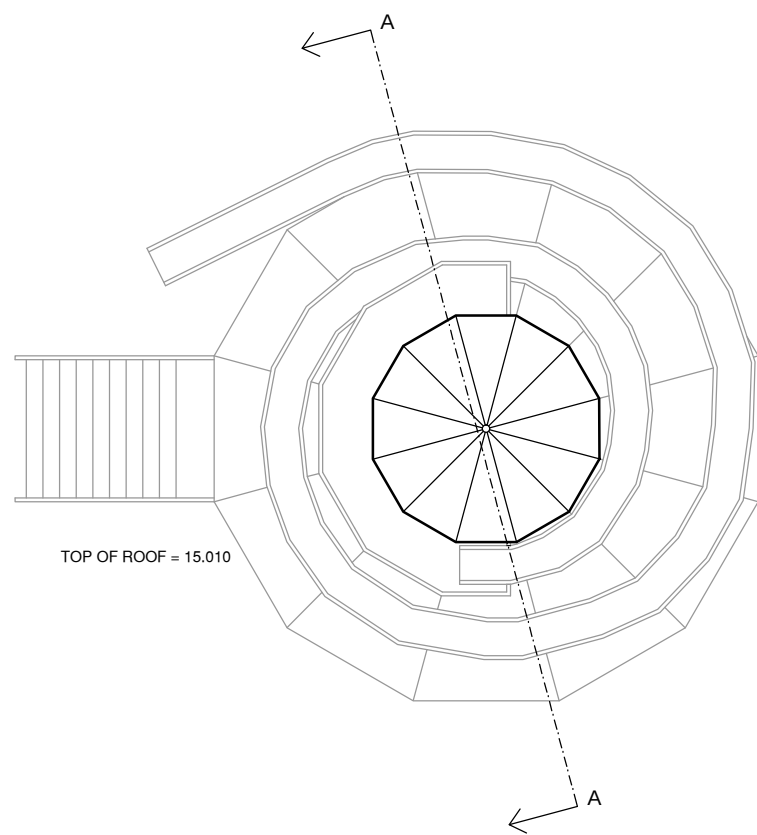


Proposed Roof Plan
1:100

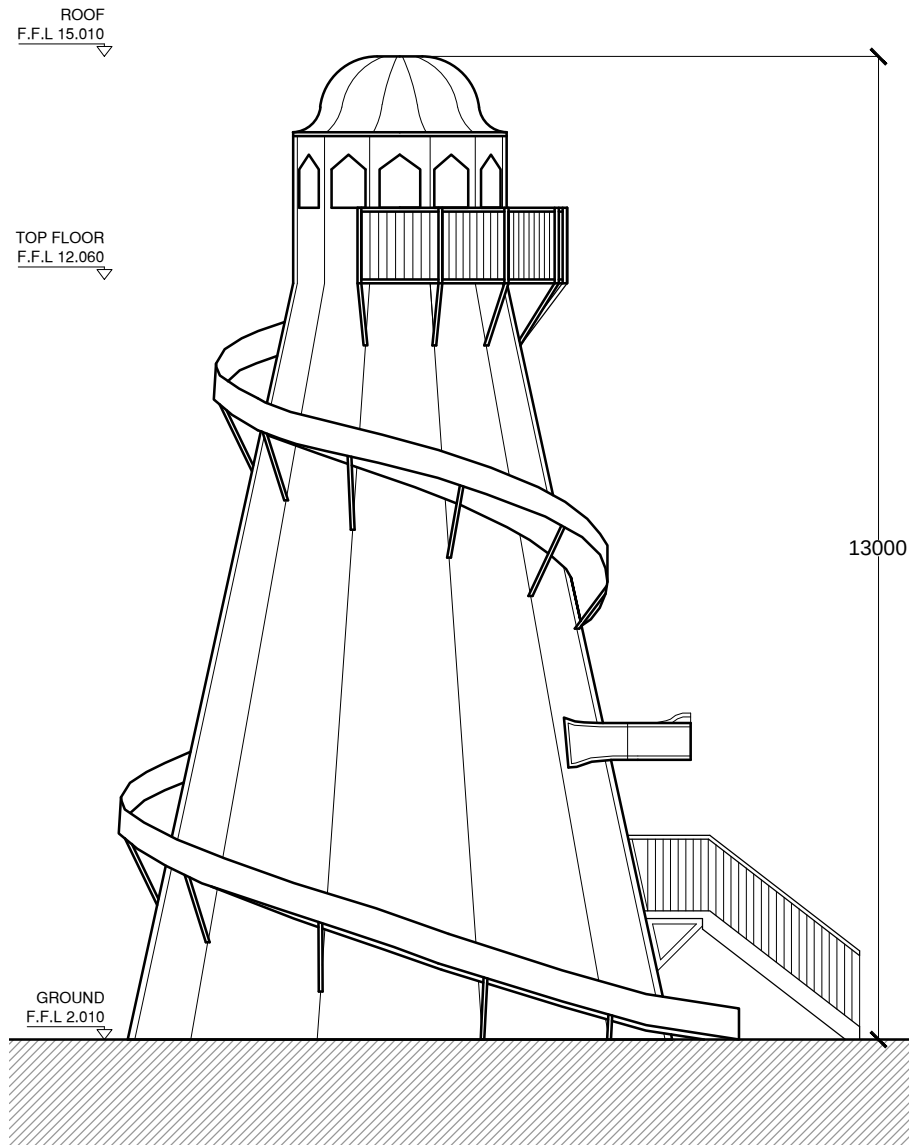


Proposed North Elevation
1:100

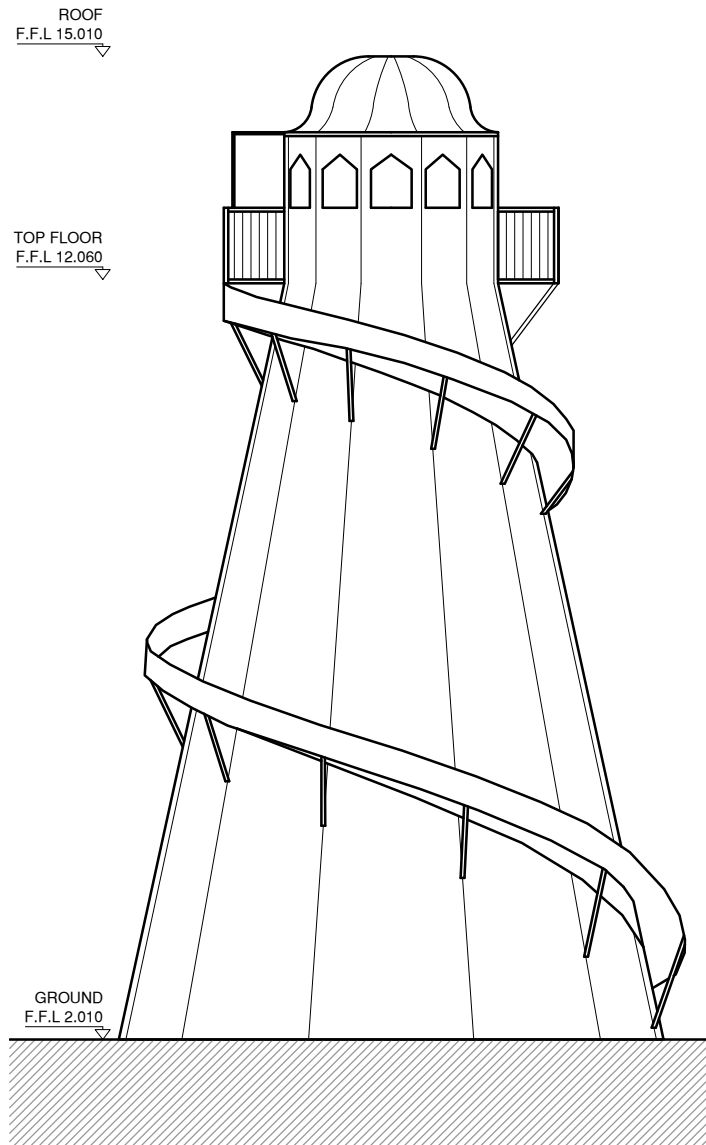


Proposed East Elevation
1:100

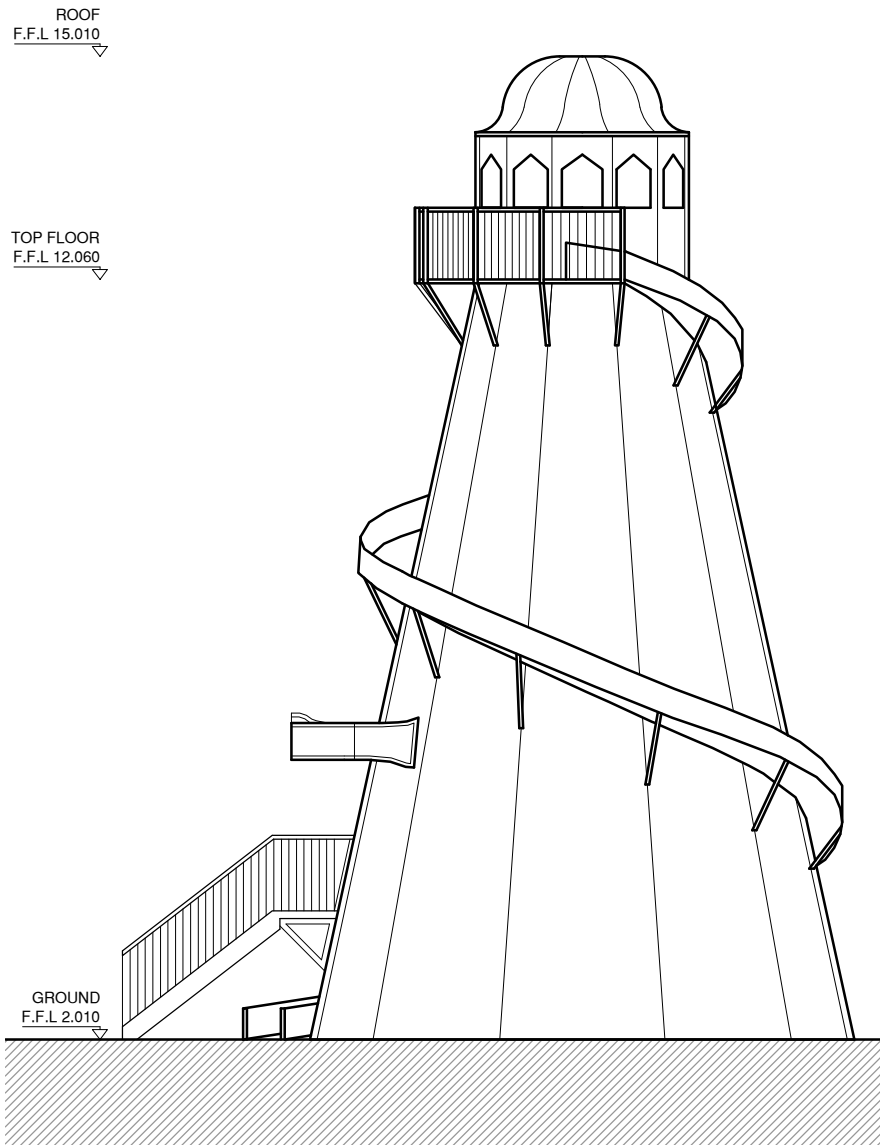

Proposed South Elevation
1:100

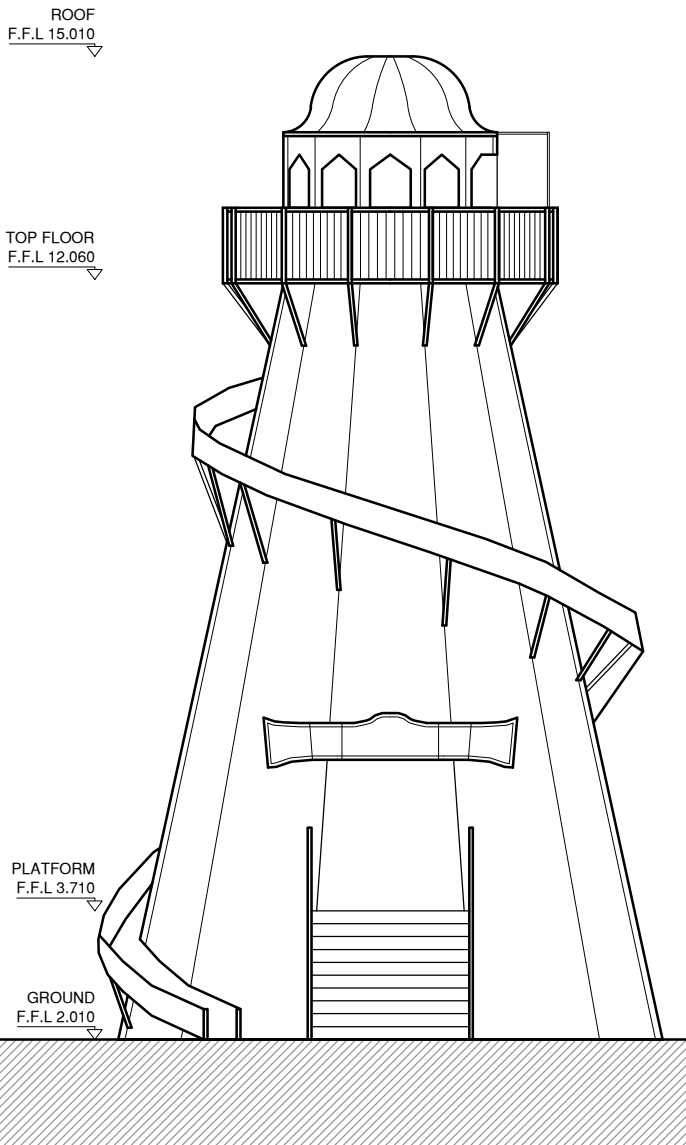

Proposed West Elevation
1:100

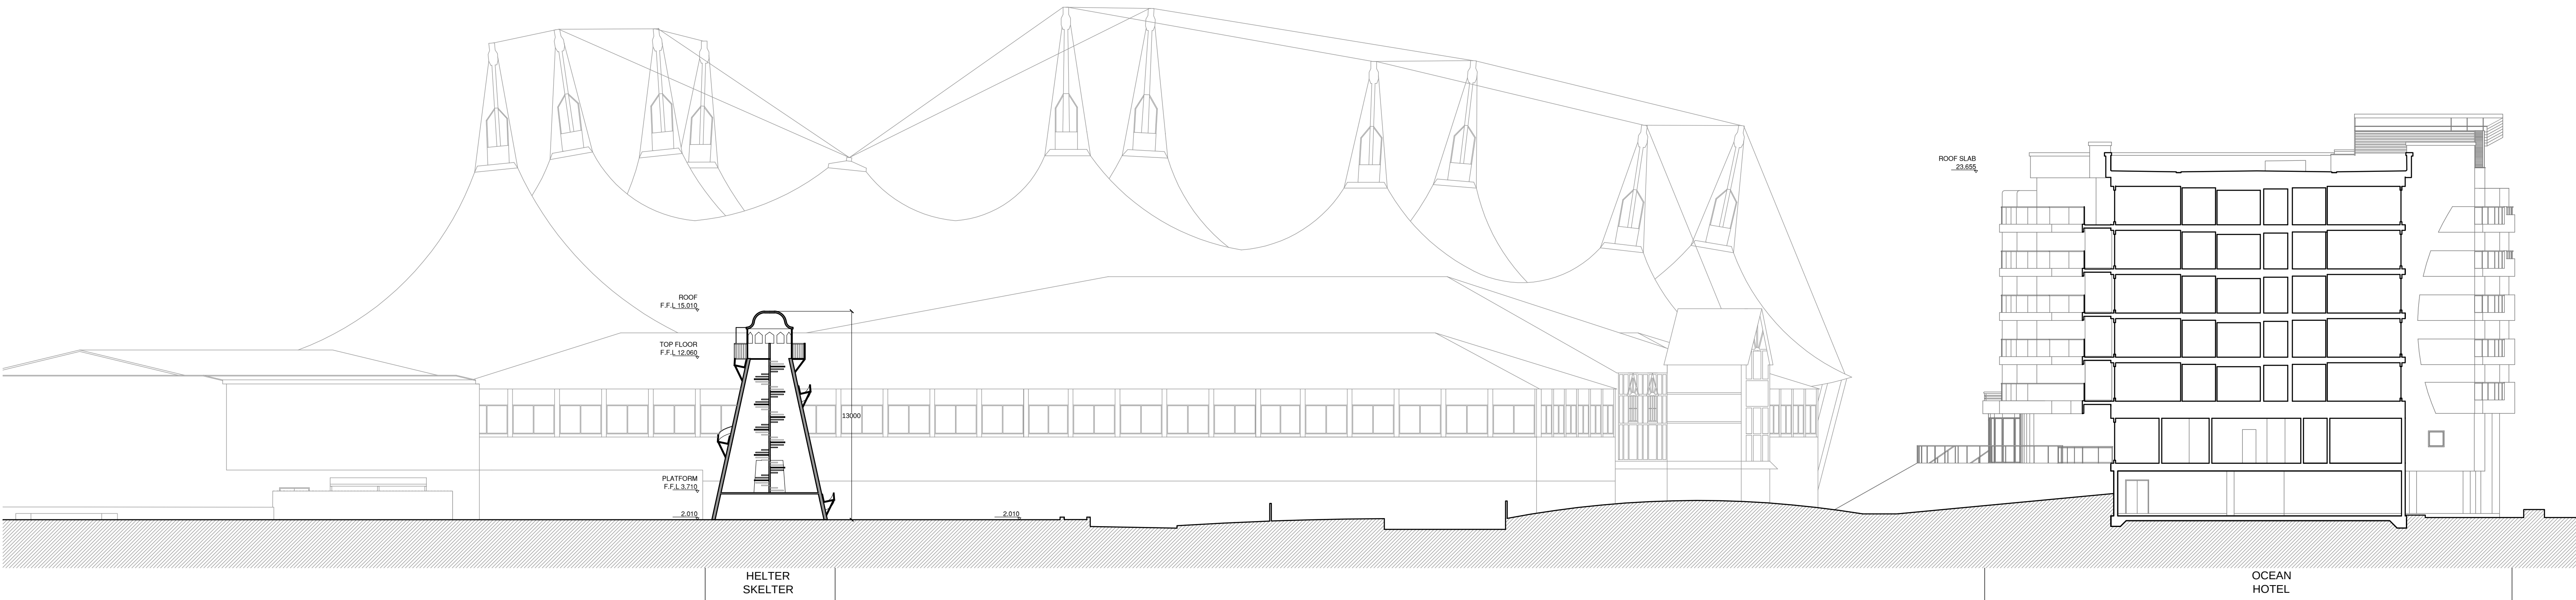


Proposed Sectional Elevation AA
1:200

notes:

revisions:

revisions:

 

NOTE: The contractor is responsible for checking all site dimensions and levels. These should be checked prior to the ordering of any components and before the commencement of the works. All discrepancies should be brought to the attention of the Contract Administrator

Bourne Leisure
Helter Skelter
Butlins, Bognor Regis

drawing information

**Proposed Plans,
Elevations & Section**

status:
date:
scale:
drawn:
chk'd:

Information
March 13
as shown @ A1
SJB
JS



PWP Architects Ltd 61 South Street, Havant, Hampshire PO9 1BZ
t: 02392 482494 f: 02392 481152
e: design@pwp-architects.com
w: www.pwp-architects.com

job: 5038 dwg: 1201 rev: /