


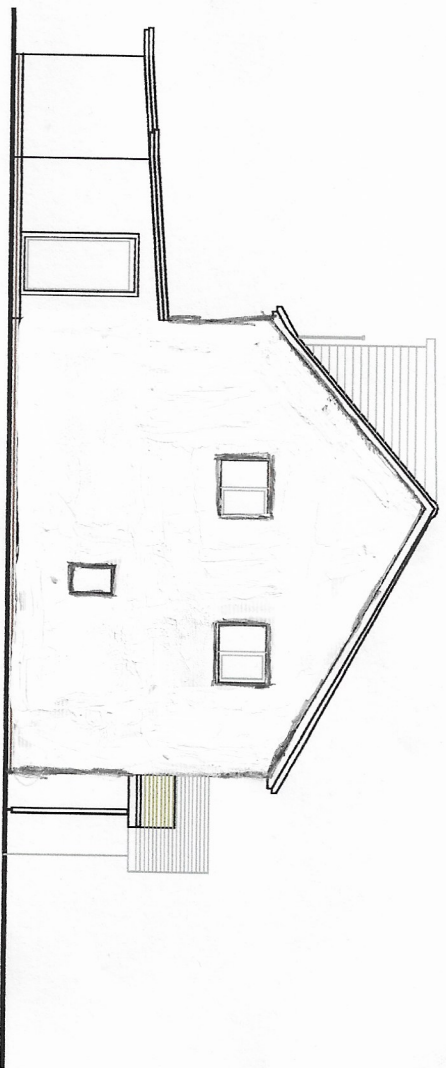


PROPOSED SOUTH ELEVATION 1:100



PROPOSED EAST ELEVATION 1:100



PROPOSED NORTH ELEVATION 1:100

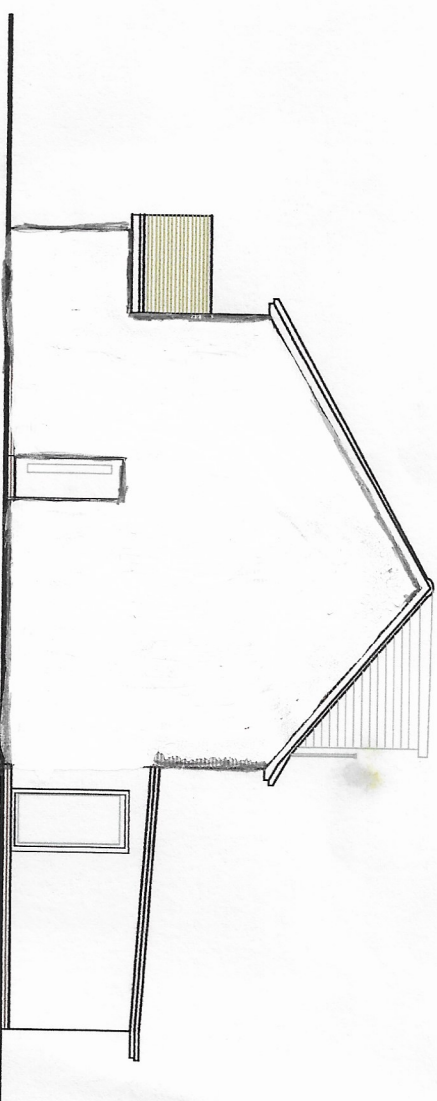

PROPOSED WEST ELEVATION 1:100

Amdesign ARCHITECTURE DESIGN DEVELOPMENT eeza Aids-Hobbs ARB RIBA SPAB Job: 07756 329400 e-mail: laeza@amdesignid.co.uk		PROJECT BLAKENEY COTTAGE SYLVAN WAY BOGNOR REGIS PO21 2RS PROJECT STAGE PLANNING		DRAWING PROPOSED ELEVATIONS DRAWING NO 276/05 SCALE 1:100 DATE MAY 2014 DRAWN BY CHECKED BY REVISION B LA	
LETTER REVISION DATE		This scheme is subject to town planning and all other necessary consents. All dimensions and levels to be checked on site. This drawing is to be read in conjunction with other relevant drawings and documents. Report all discrepancies to the Architect before work commences.			