




Front Elevation-Proposed

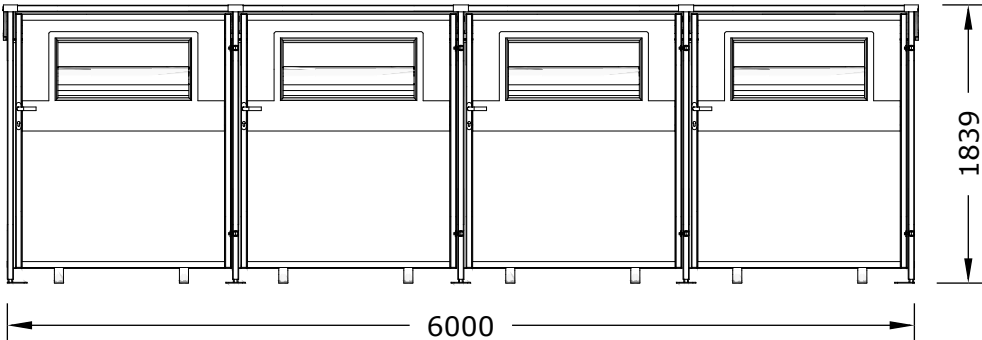


Right Elevation-Proposed

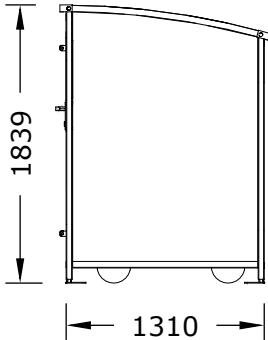

Rear Elevation-Proposed

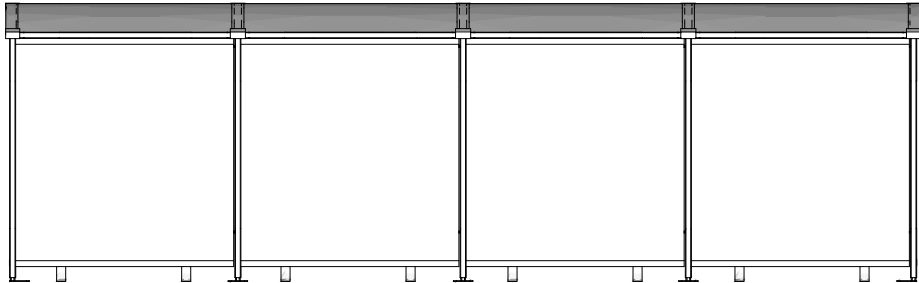

Left Elevation-Proposed

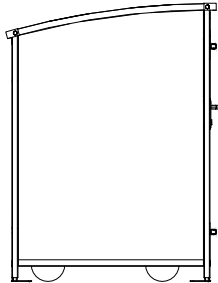

Scale 1:50 @ A3, Metres

Drawn By:- SRC Scale:- 1:50 @ A3	
Drawing Type:- PLANNING	
TITLE: Optivo-Seymour Place-Planning-PBM-4 Elevations-Proposed	
metroSTOR[®] outdoor storage systems	
DWG NO. O-SP-P-PBM4-E-P	REVISION
SHEET 1 OF 1	