


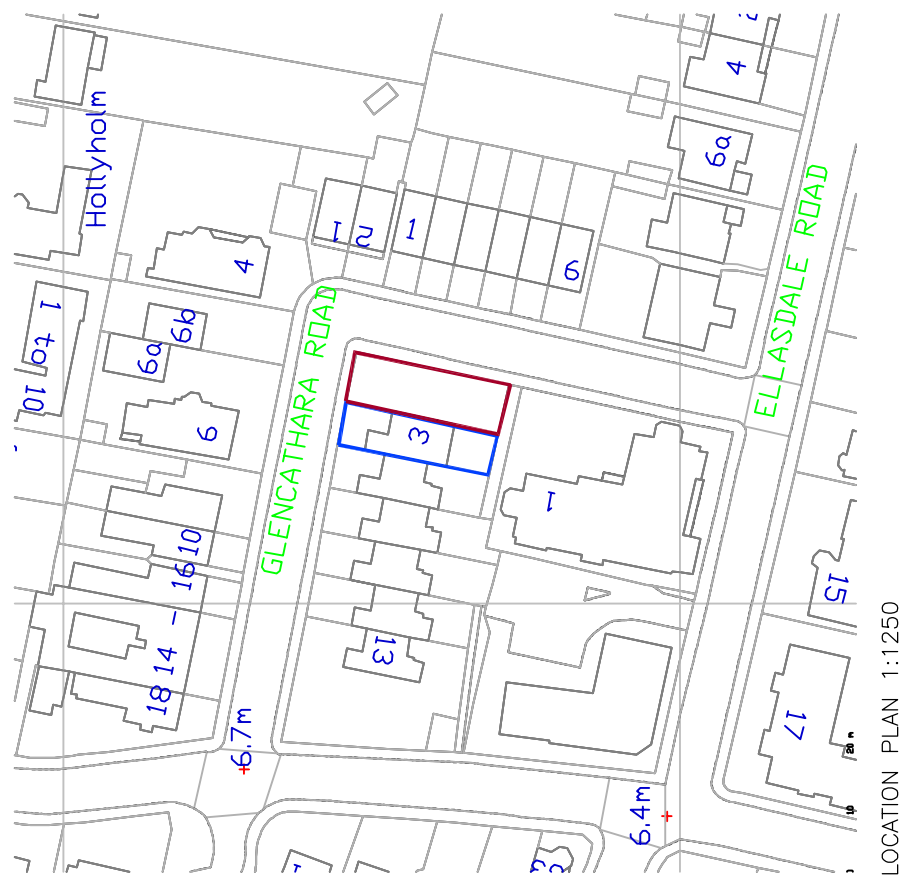

 ARCHITECTURE DESIGN DEVELOPMENT eeza Aldis-Hobbs ARB RIBA SPAB Mob: 07756 329400 Email: leeza@amdesianltd.co.uk	PROJECT 3 GLENCATHARA ROAD BOGNOR REGIS WEST SUSSEX PO21 2SF PROJECT STAGE PI ANNING	DRAWING SITE PLAN LOCATION PLAN DRAWING No 130/01 SCALE 1:500 1:1250 DATE 1 JAN 2015 DRAWN LA CHECKED			
			LETTER	REVISION	DATE
This scheme is subject to town planning and all other necessary consents. All dimensions and levels to be checked on site. This drawing is to be read in conjunction with other relevant drawings and documents. Report all discrepancies to the Architect before work commences.					