



THIS DRAWING IS THE COPYRIGHT OF CMA ARCHITECTS LTD AND MAY NOT BE ALTERED IN ANY WAY WITHOUT WRITTEN AUTHORITY.
WRITTEN DIMENSIONS SUPERSEDE SCALED DIMENSIONS. ALL DIMENSIONS TO BE CHECKED ON SITE.
THIS DRAWING IS TO BE USED ONLY FOR THE PURPOSE INTENDED AS DESCRIBED ON THE TITLE PANEL.
ALL WORKS OR MATERIALS INDICATED ON THIS DRAWING ARE TO BE TO THE LATEST RELEVANT BRITISH STANDARDS AND CARRIED OUT IN ACCORDANCE WITH THE BRITISH STANDARDS CODES OF PRACTICE OR RECOGNISED INSTITUTE OR TRADE ASSOCIATION RECOMMENDATIONS AND PUBLICATIONS.
THIS DRAWING IS TO BE READ IN CONJUNCTION WITH ALL OTHER CONSULTANTS DRAWINGS AS APPLICABLE TO THE PROJECT.


REVISIONS

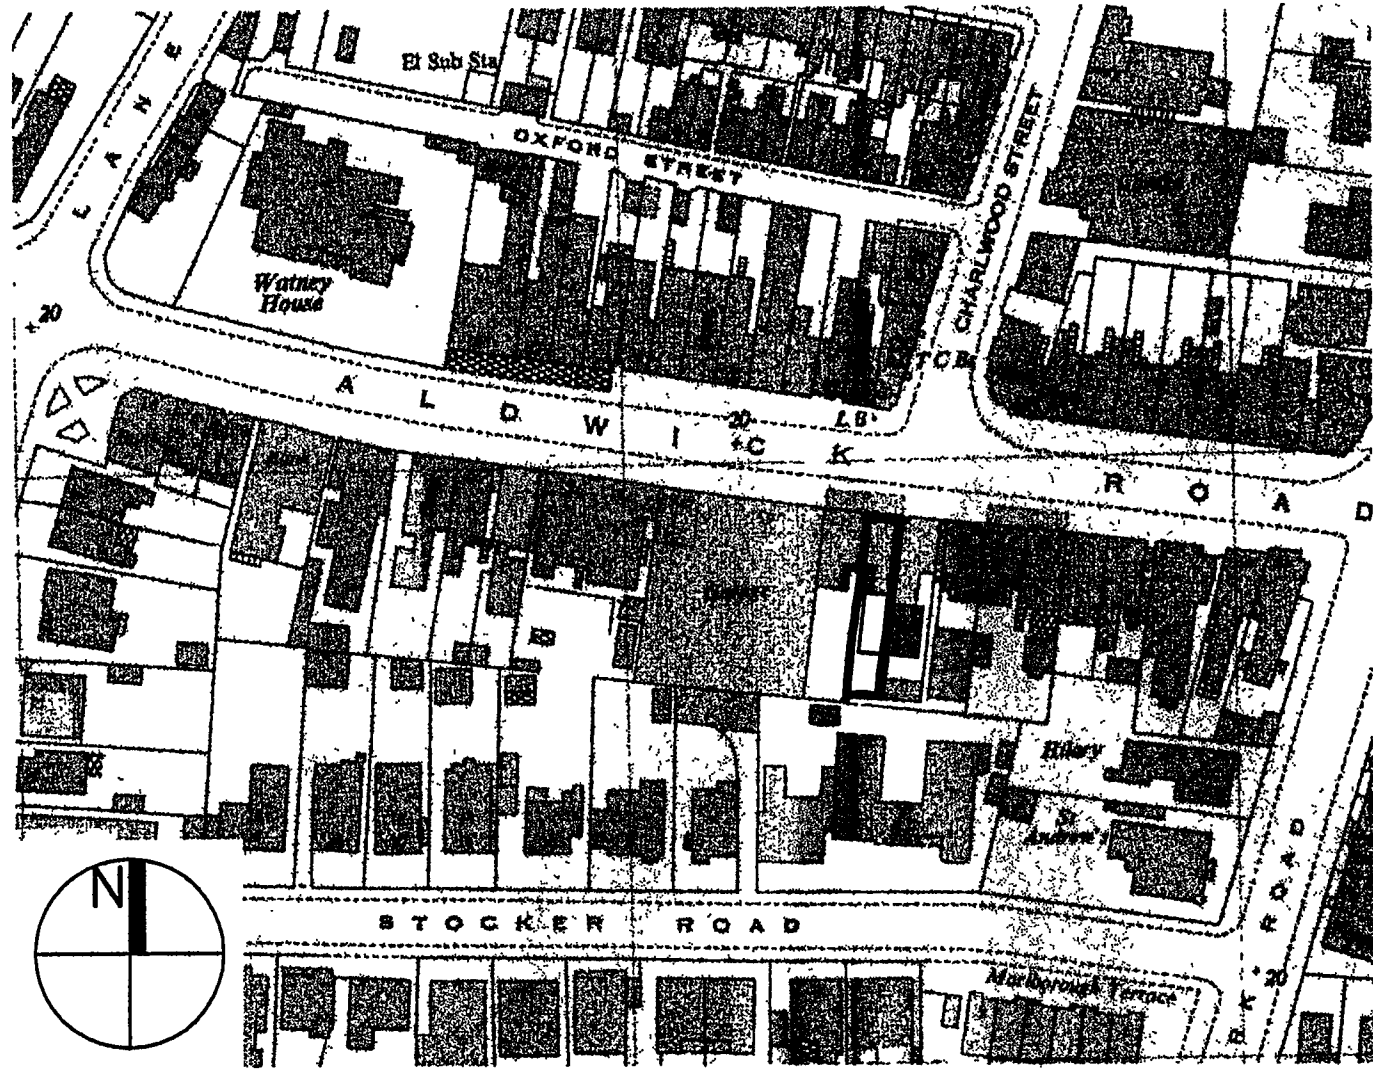


EXISTING GENERAL PLAN, SCALE: 1/1250

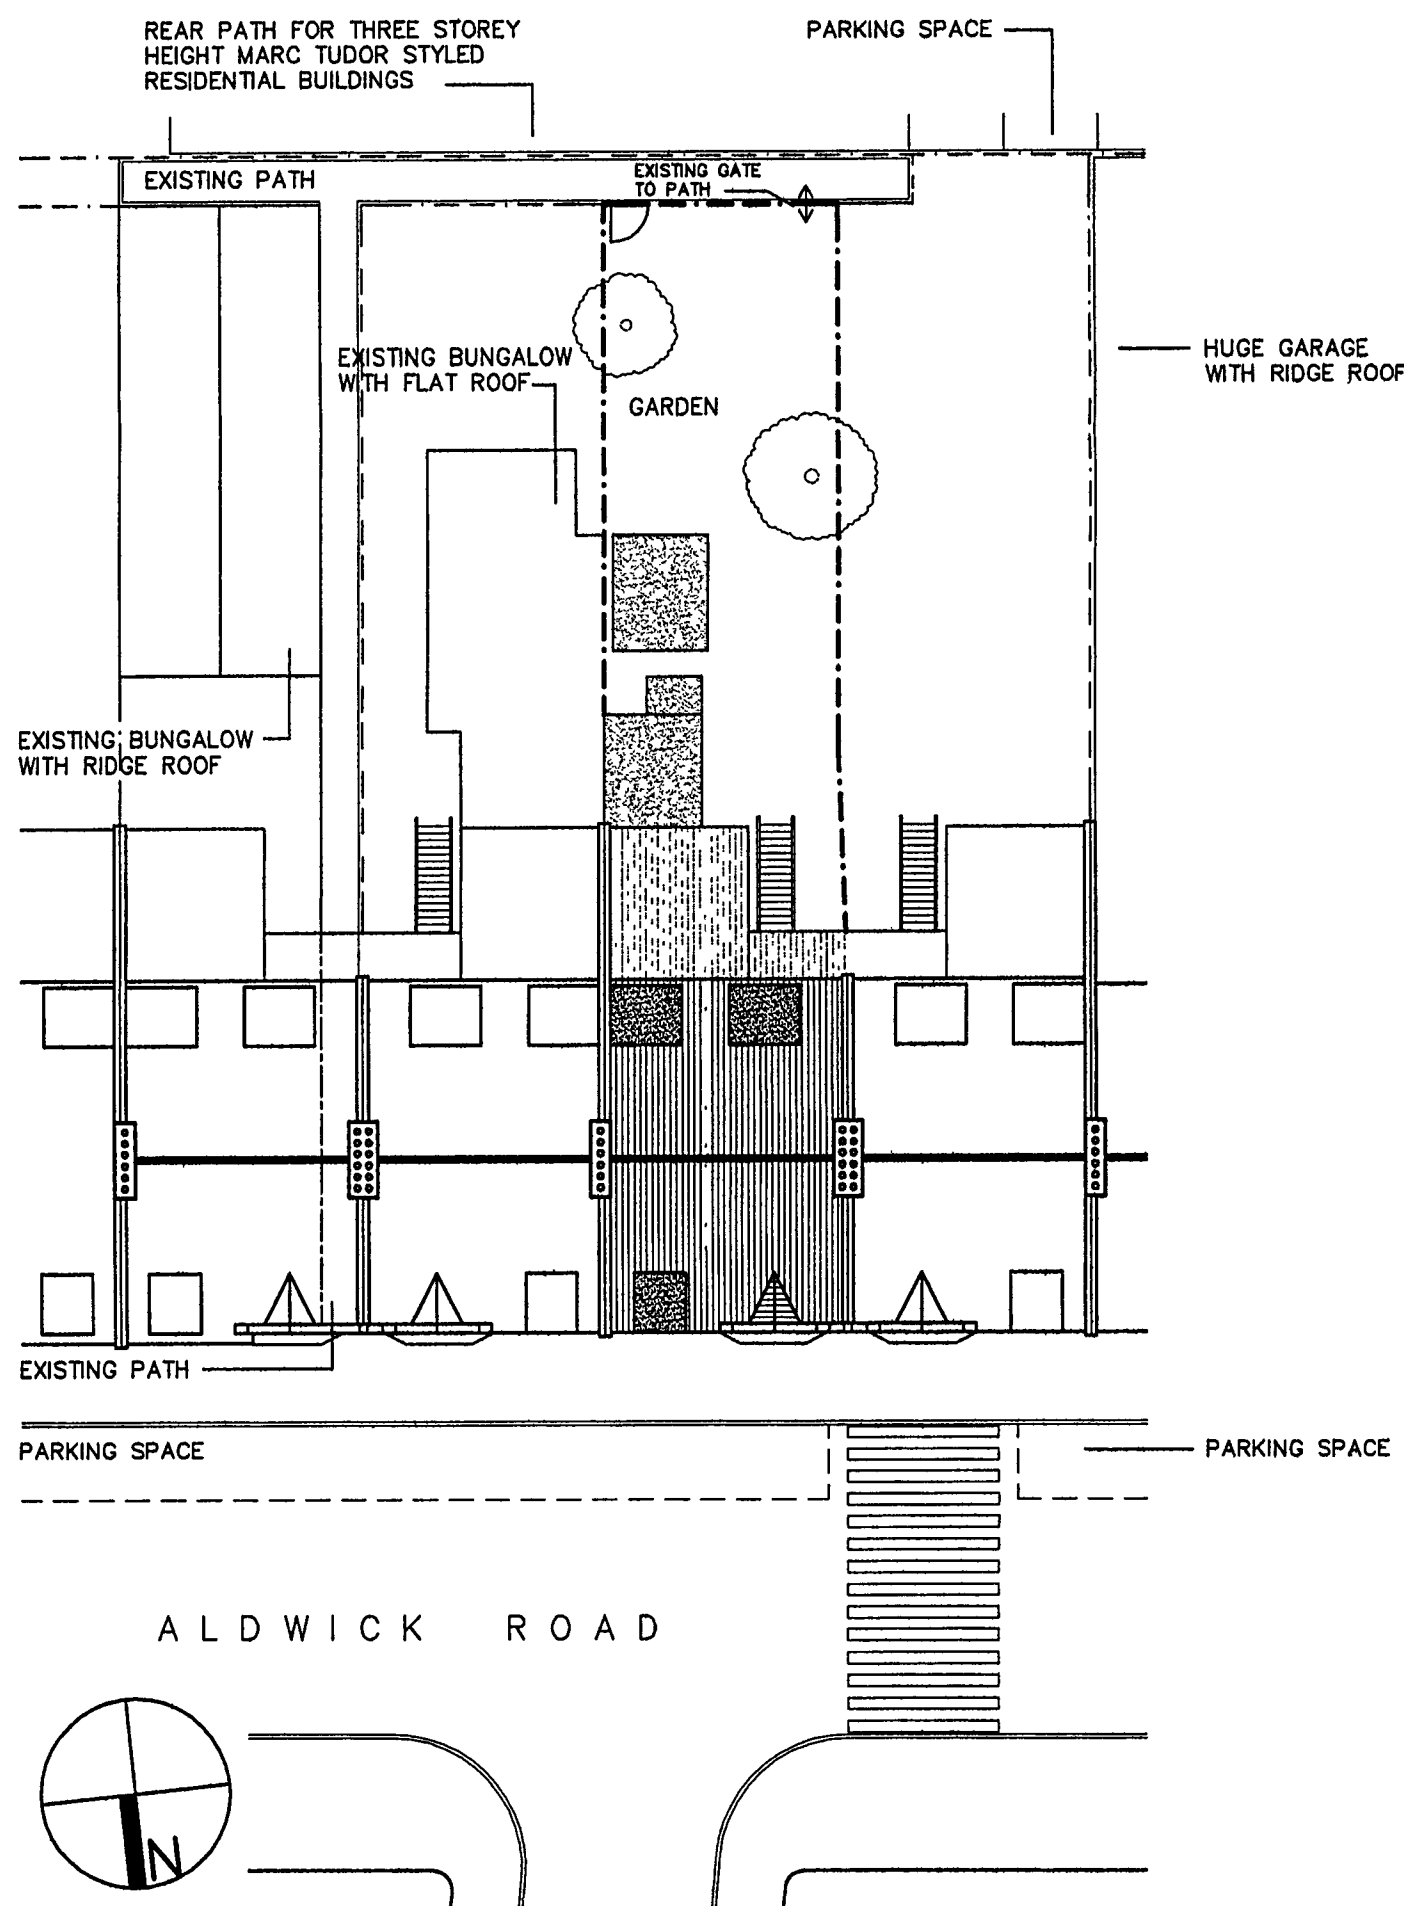


EXISTING SITE PLAN, SCALE: 1/200

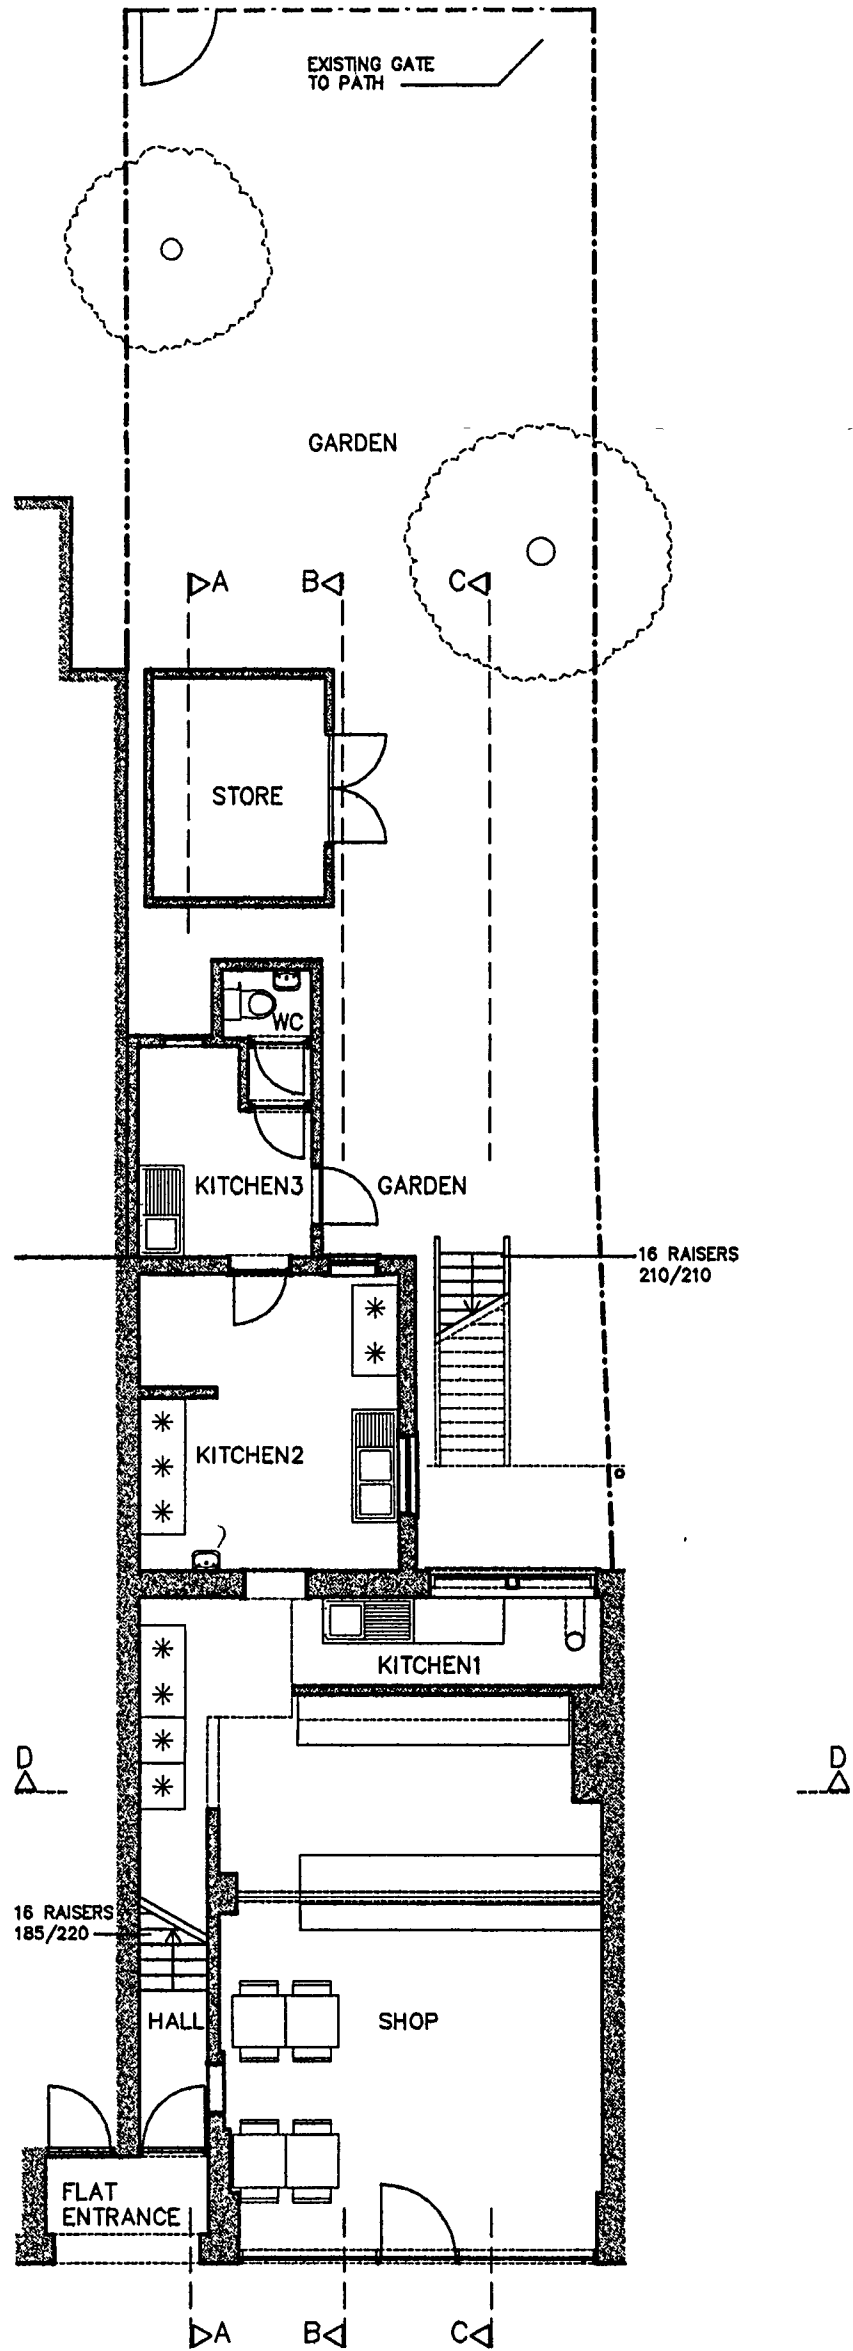

EXISTING GROUND FLOOR, SCALE: 1/100

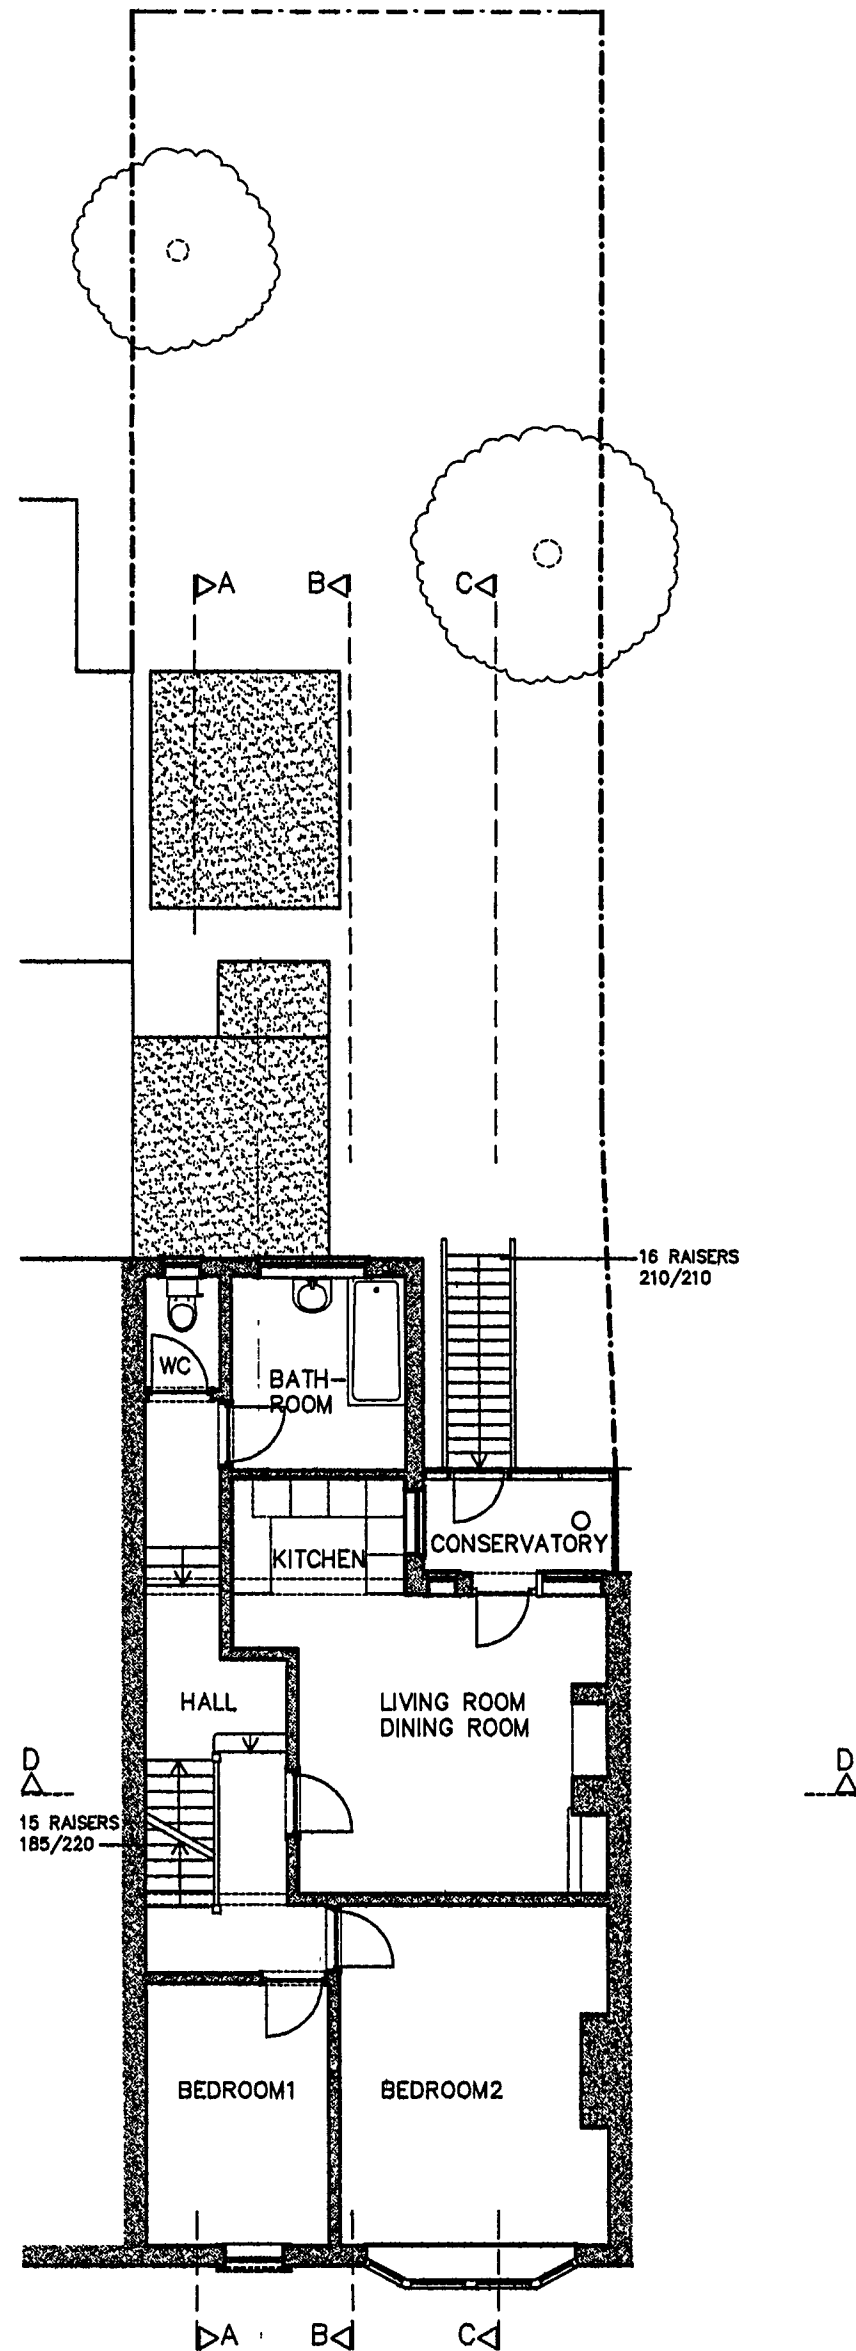

EXISTING FIRST FLOOR, SCALE: 1/100

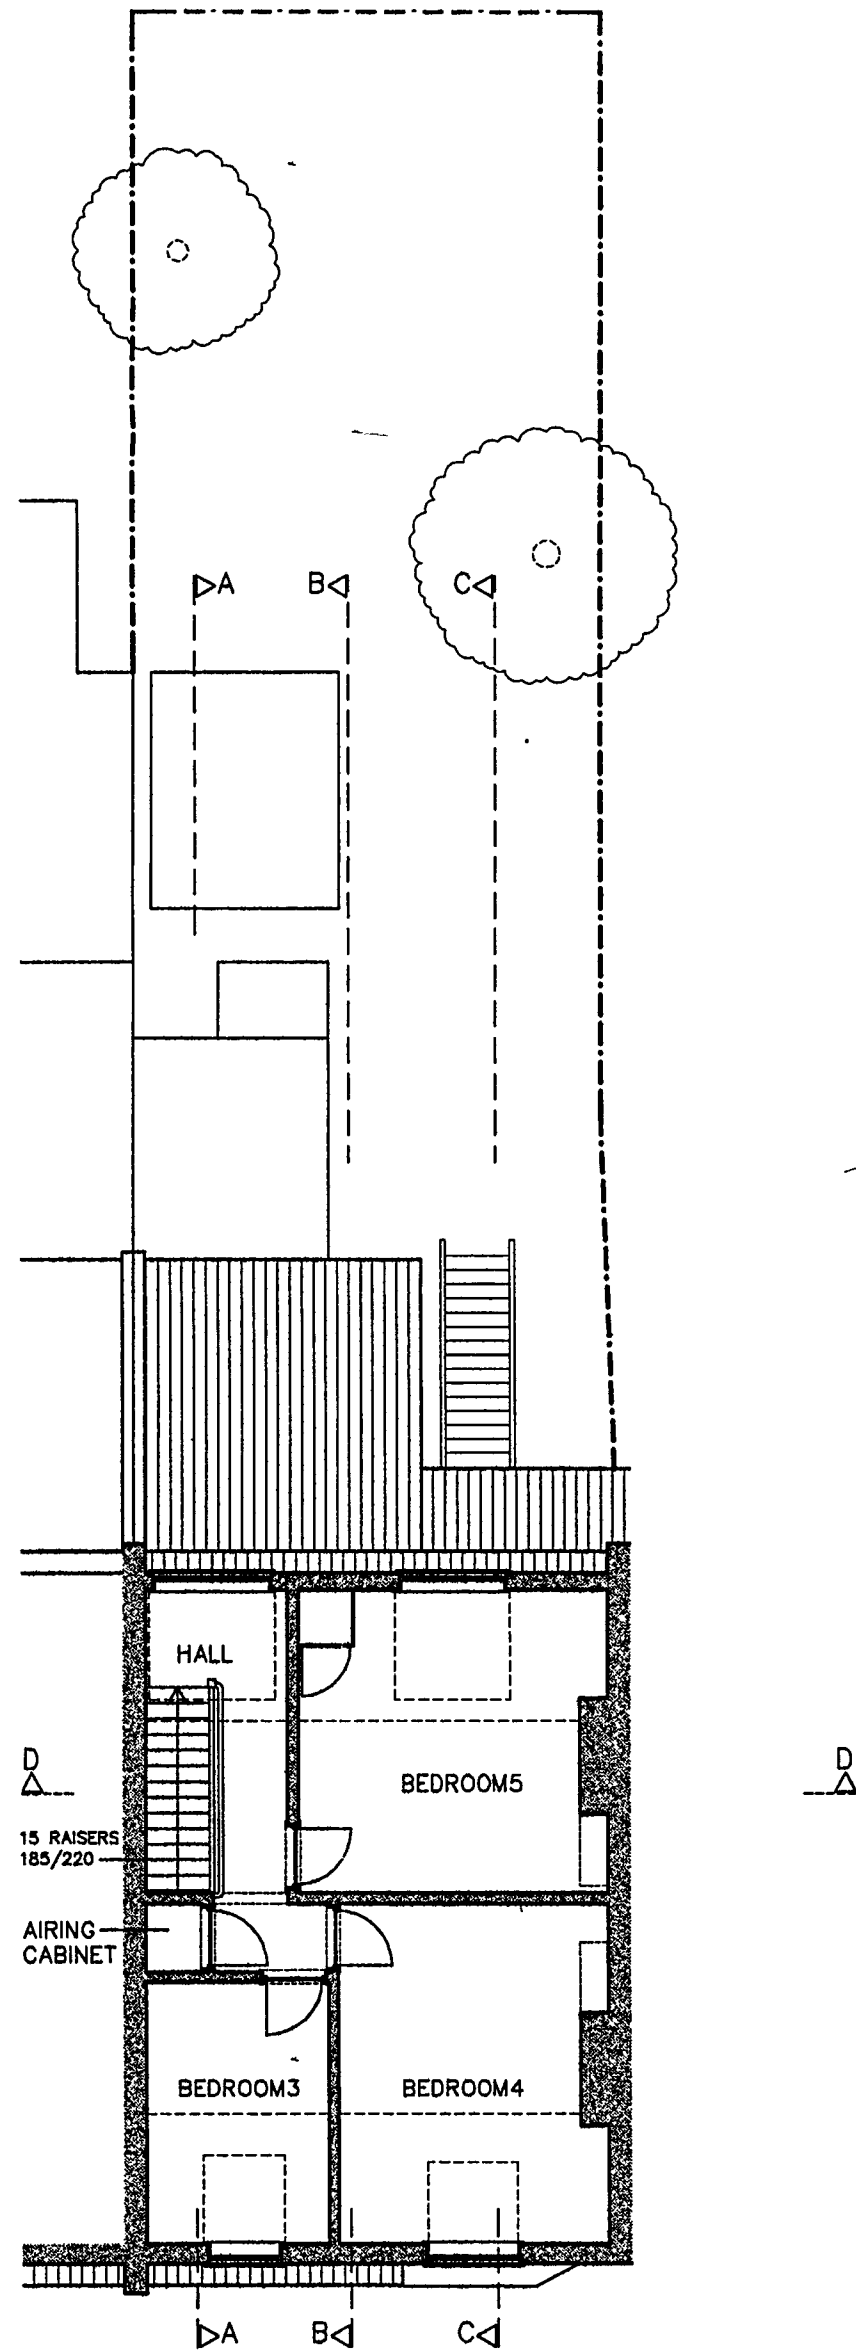

EXISTING SECOND FLOOR, SCALE: 1/100

ARUN DISTRICT COUNCIL			
No.	82	97	07
RECEIVED 30/4/07			

JOB TITLE
64 ALDWICK ROAD, BOGNOR
MR F. YORULMAZ
CONVERSION OF UPPER FLOORS INTO
TWO SELF CONTAINED FLATS
DRWG TITLE
EXISTING GENERAL PLAN, EXISTING SITE
PLAN AND EXISTING FLOOR PLANS
SCALE
1:1250, 1:200, 1:100
DATE
FEBRUARY 2007
C M A ARCHITECTS LTD
CHARTERED ARCHITECTS
The Old Church, Whyke Road, Chichester, West Sussex, PO19 8YA
Tel: 01243 530322 Fax: 01243 765224
JOB NO.
B94.01
DRAWN BY
LB
DRWG NO.
101
CHECKED
CM
CMA
CHARTERED ARCHITECTS