



THIS DRAWING IS THE COPYRIGHT OF CMA ARCHITECTS LTD AND MAY NOT BE ALTERED IN ANY WAY WITHOUT WRITTEN AUTHORITY.
WRITTEN DIMENSIONS SUPERSEDE SCALED DIMENSIONS. ALL DIMENSIONS TO BE CHECKED ON SITE.
THIS DRAWING IS TO BE USED ONLY FOR THE PURPOSE INTENDED AS DESCRIBED ON THE TITLE PANEL.
ALL WORKS OR MATERIALS INDICATED ON THIS DRAWING ARE TO BE TO THE LATEST RELEVANT BRITISH STANDARDS AND CARRIED OUT IN ACCORDANCE WITH THE BRITISH STANDARDS CODES OF PRACTICE OR RECOGNISED INSTITUTE OR TRADE ASSOCIATION RECOMMENDATIONS AND PUBLICATIONS.
THIS DRAWING IS TO BE READ IN CONJUNCTION WITH ALL OTHER CONSULTANTS DRAWINGS AS APPLICABLE TO THE PROJECT


REVISIONS

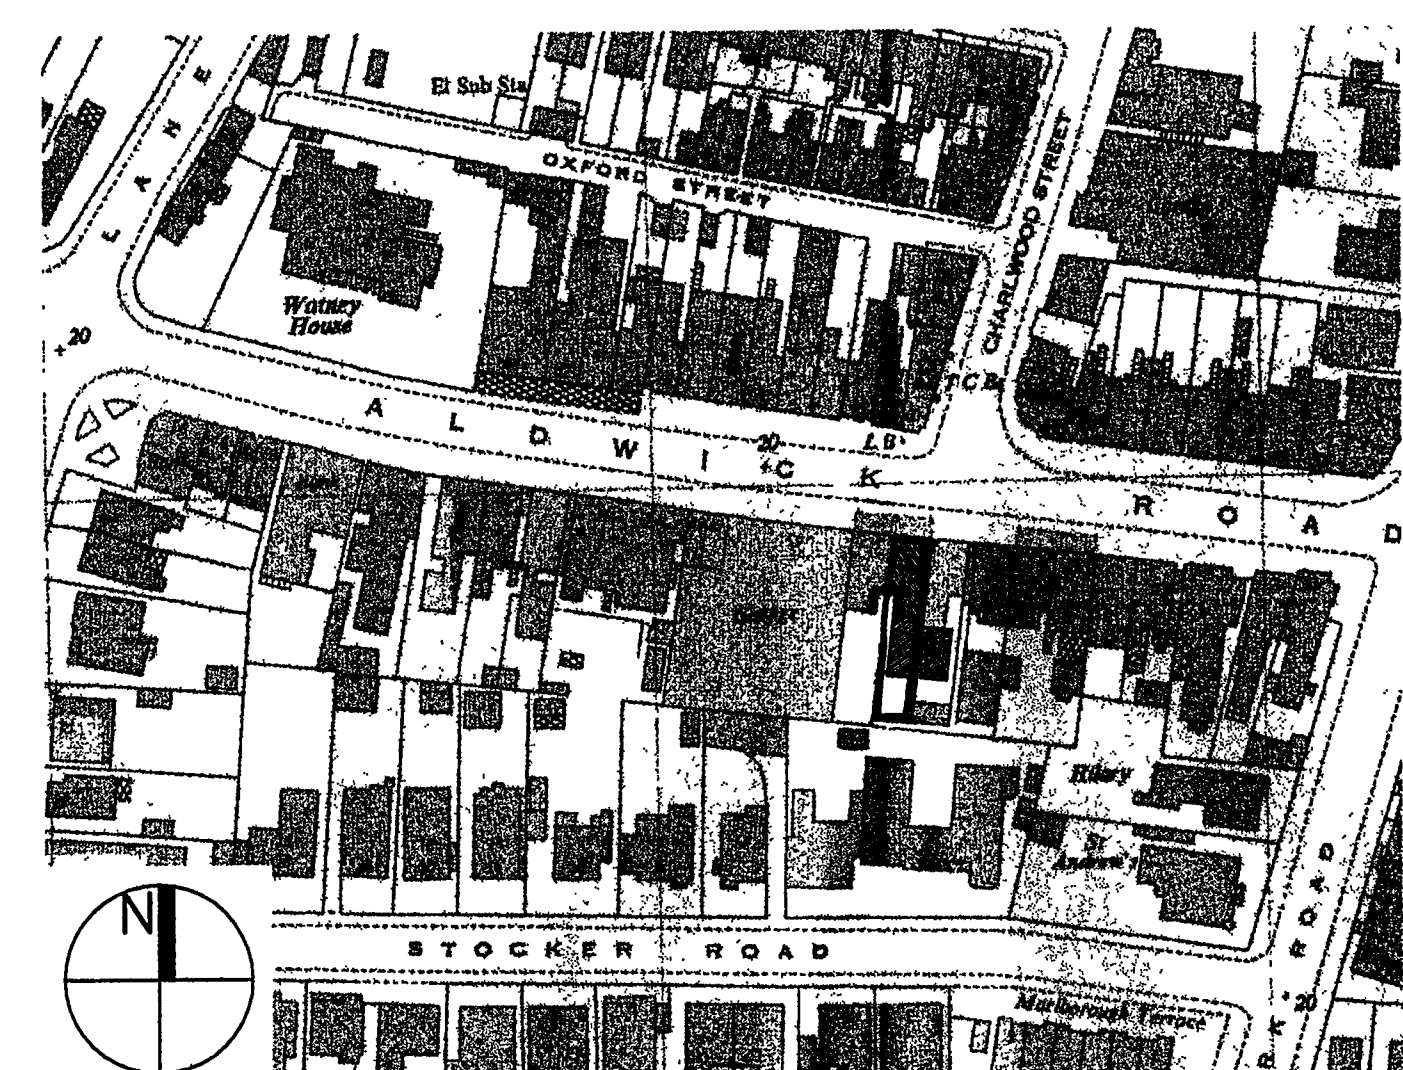


PROPOSED GENERAL PLAN, SCALE: 1/1250

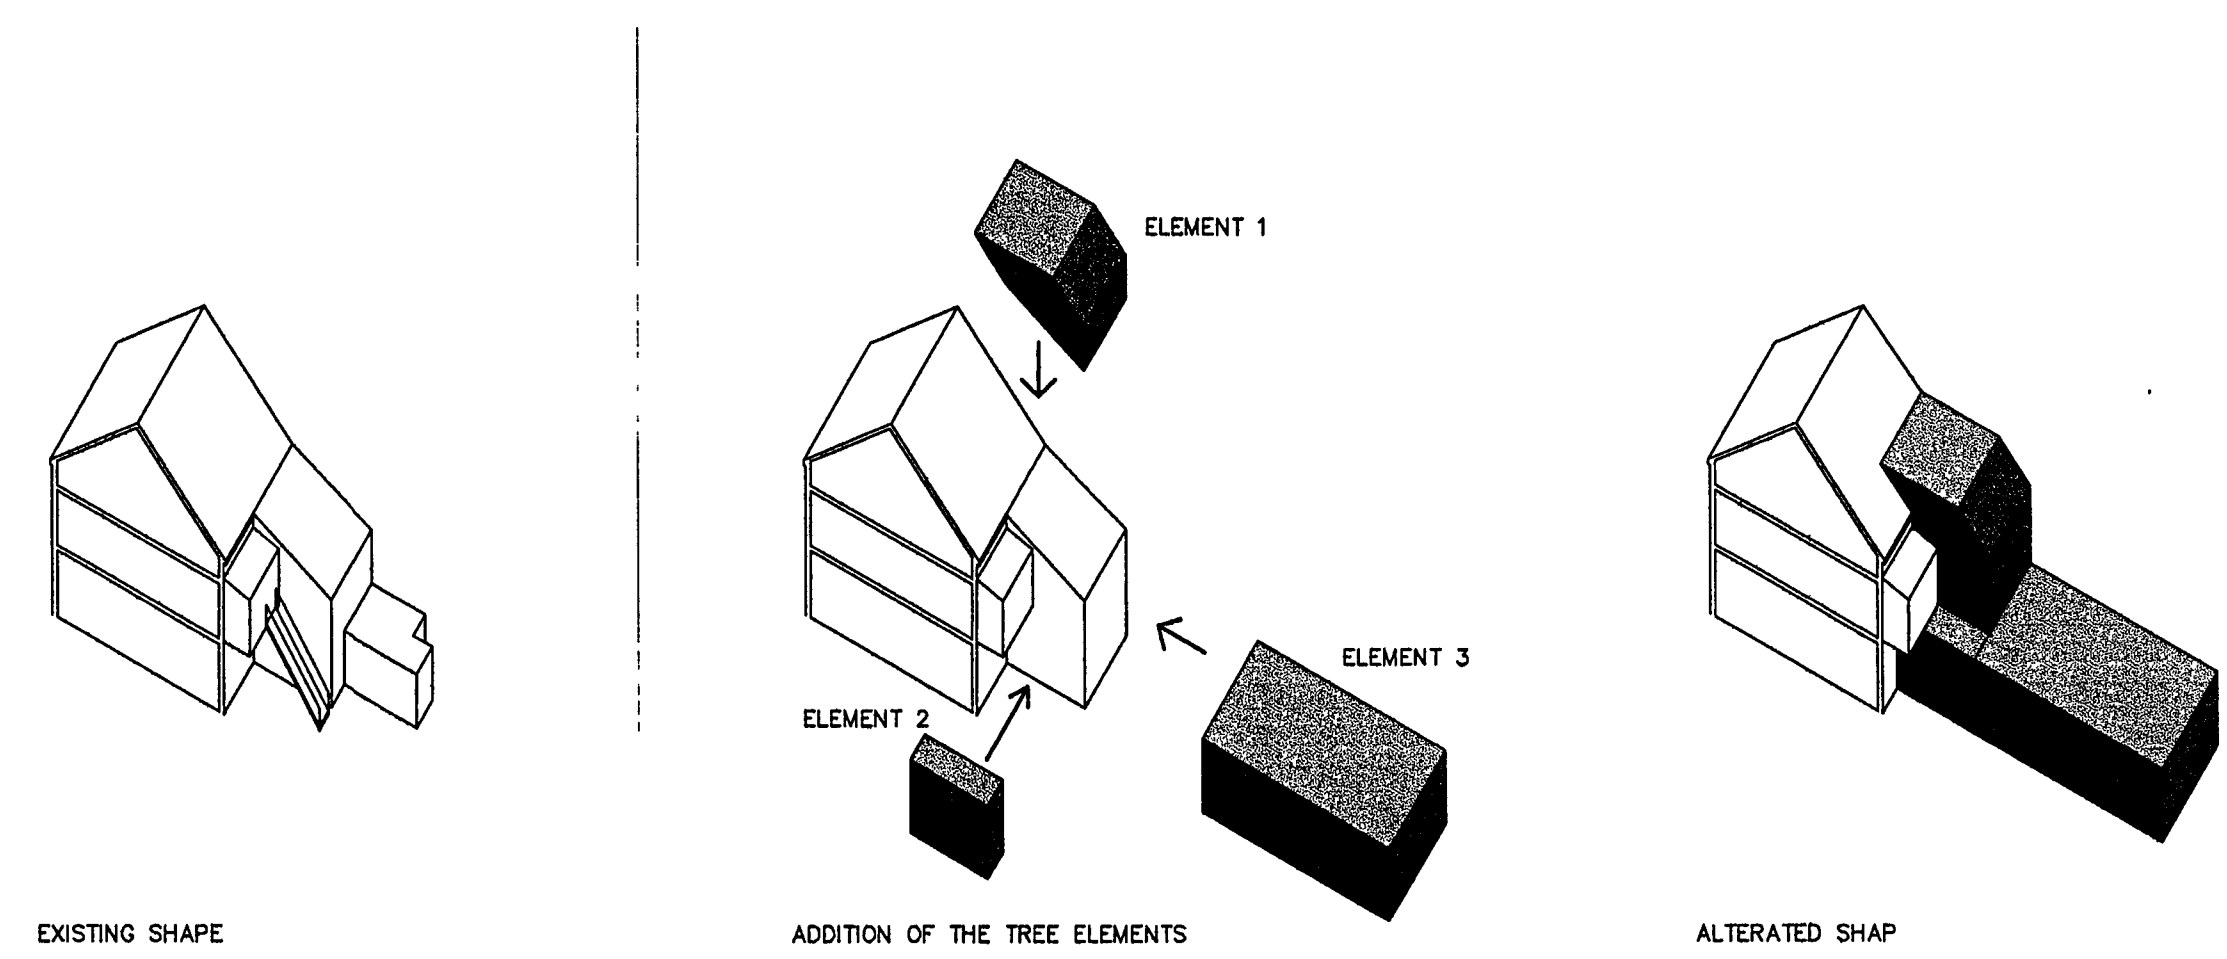


IDEA OF PROPOSED DEVELOPMENT, NO SCALE

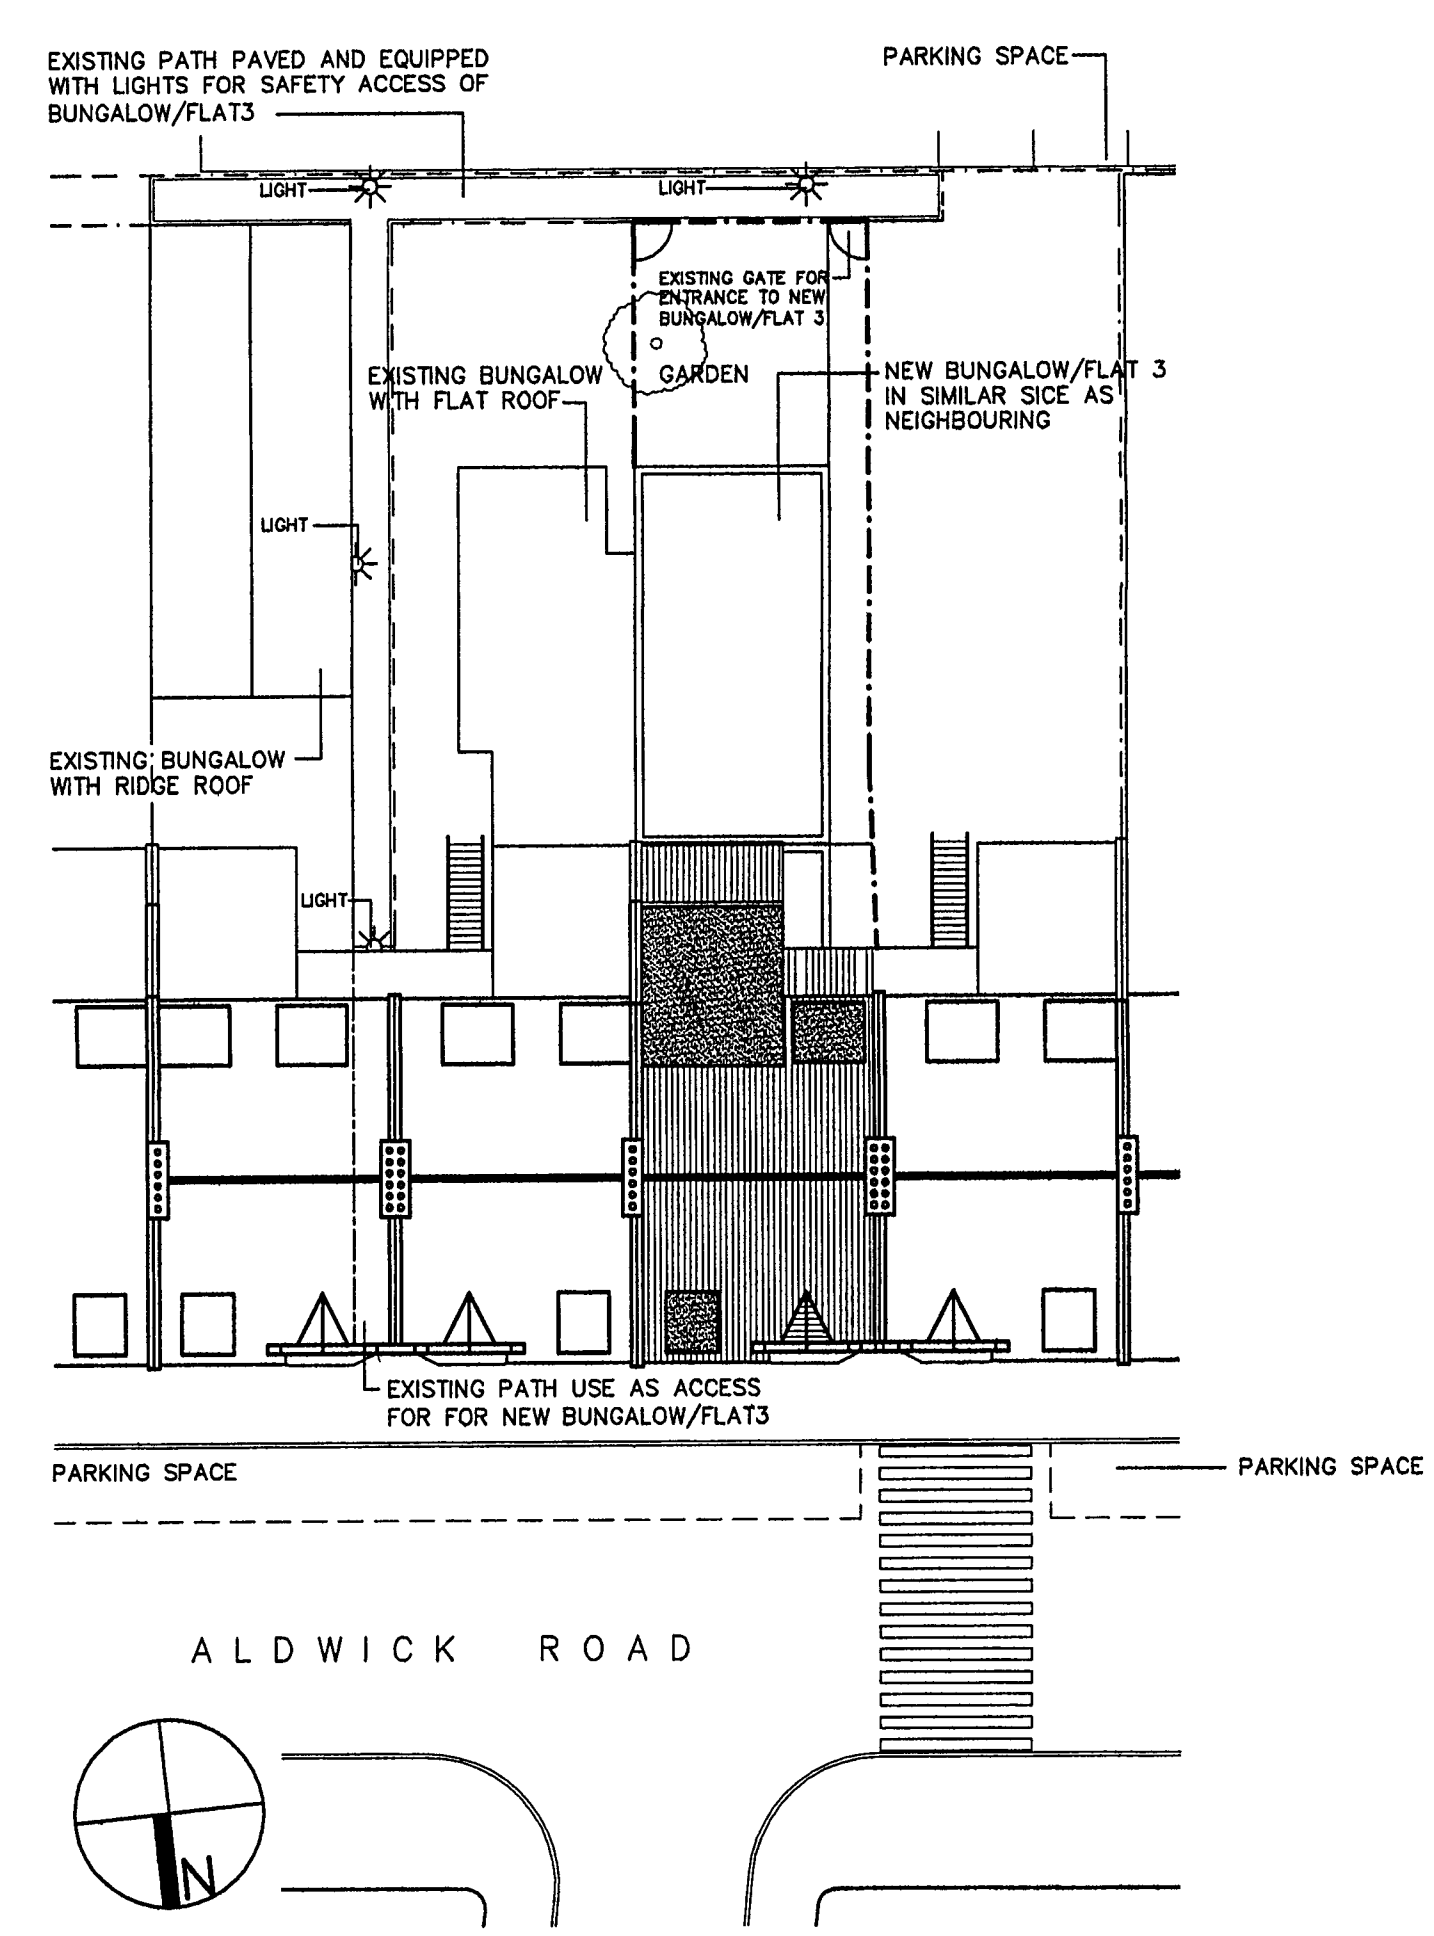


PROPOSED SITE PLAN, SCALE: 1/200

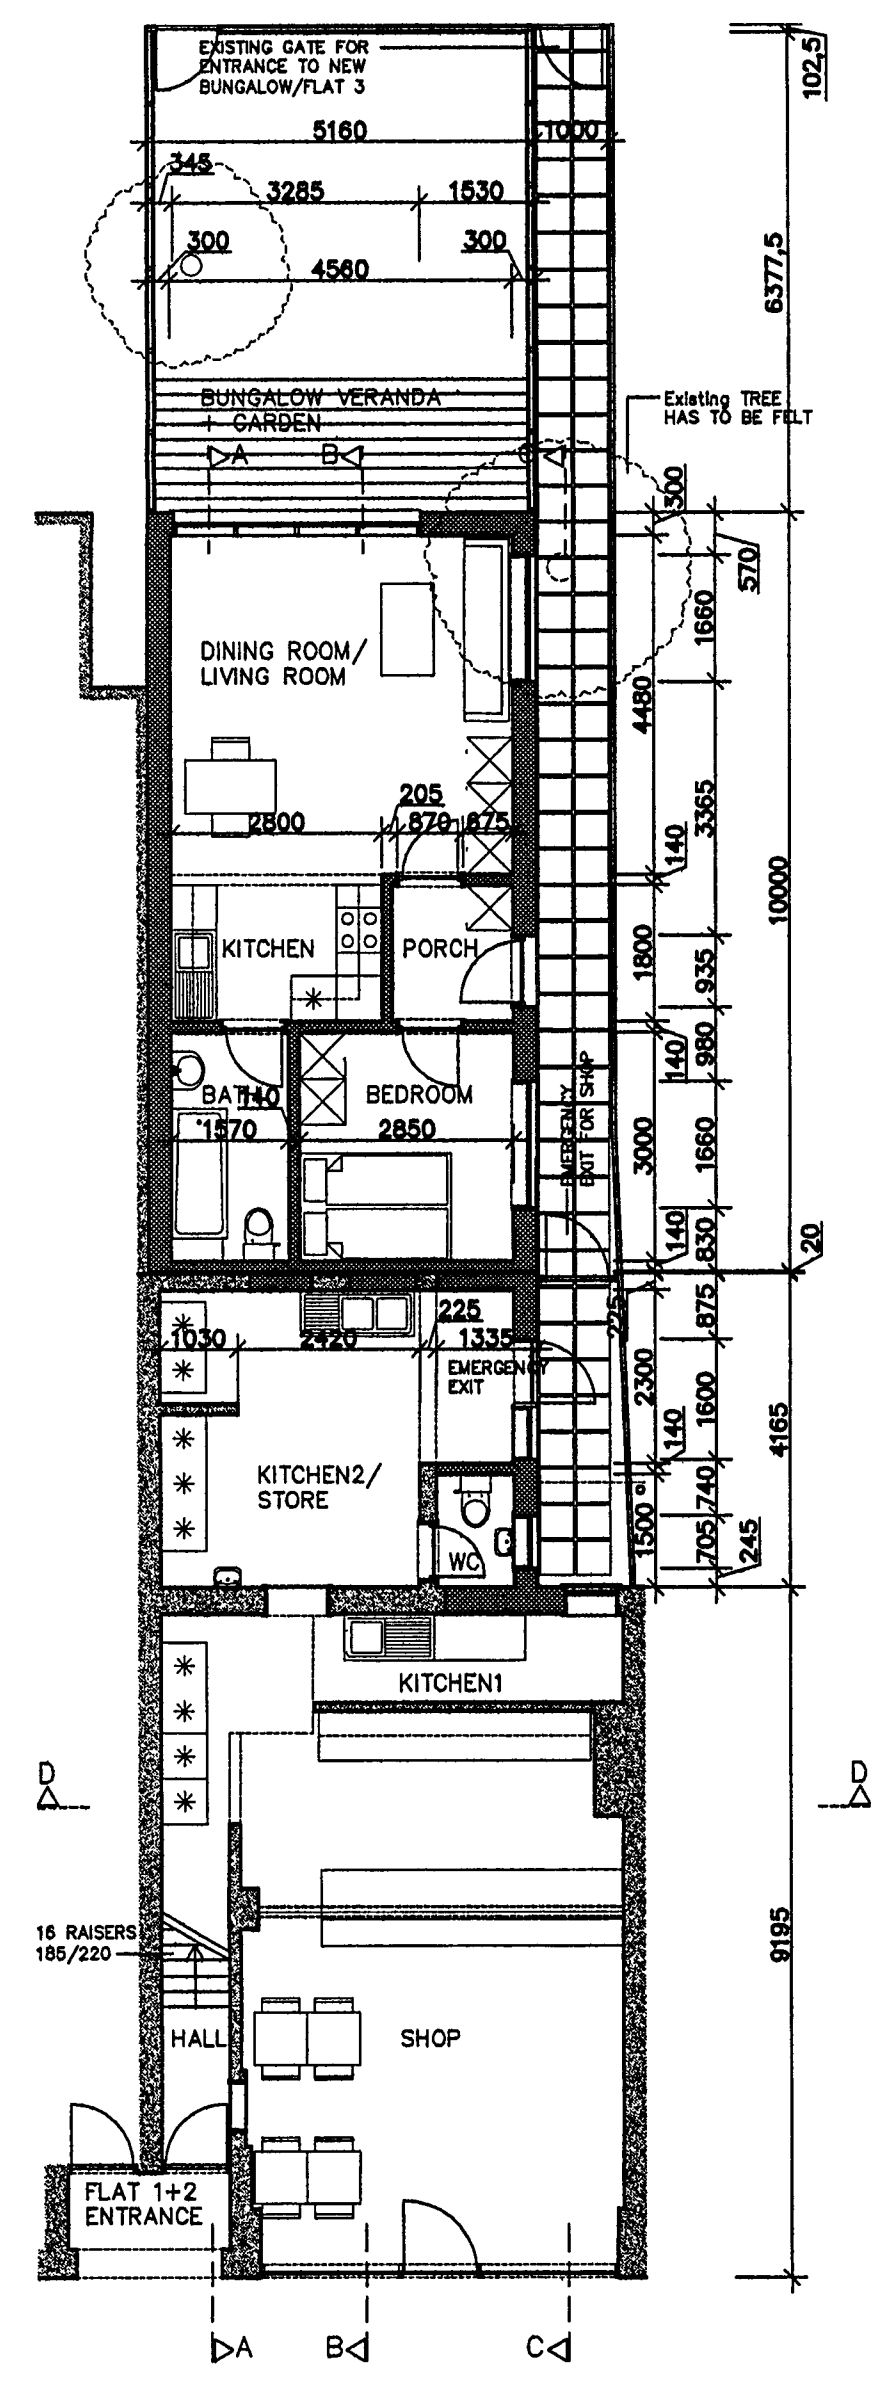

PROPOSED GROUND FLOOR, SCALE: 1/100

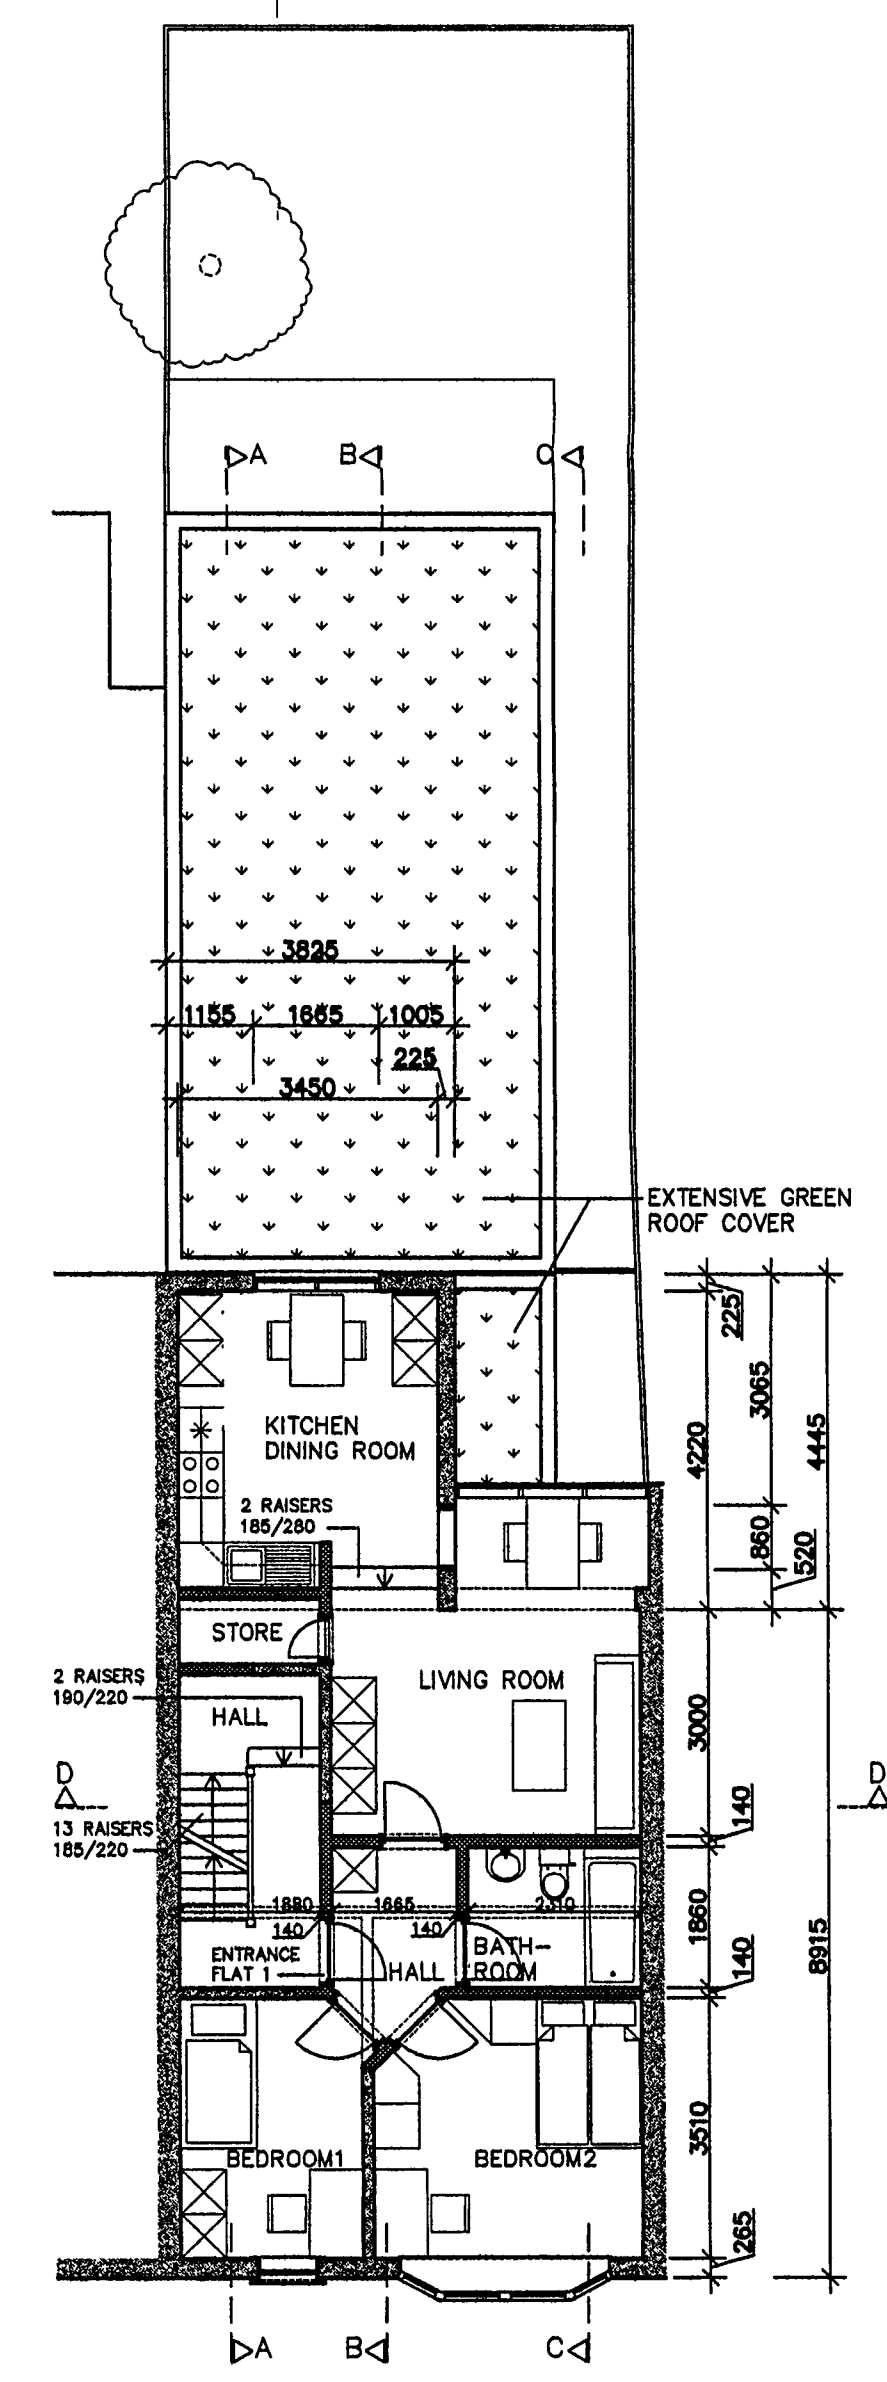

PROPOSED FIRST FLOOR, SCALE: 1/100

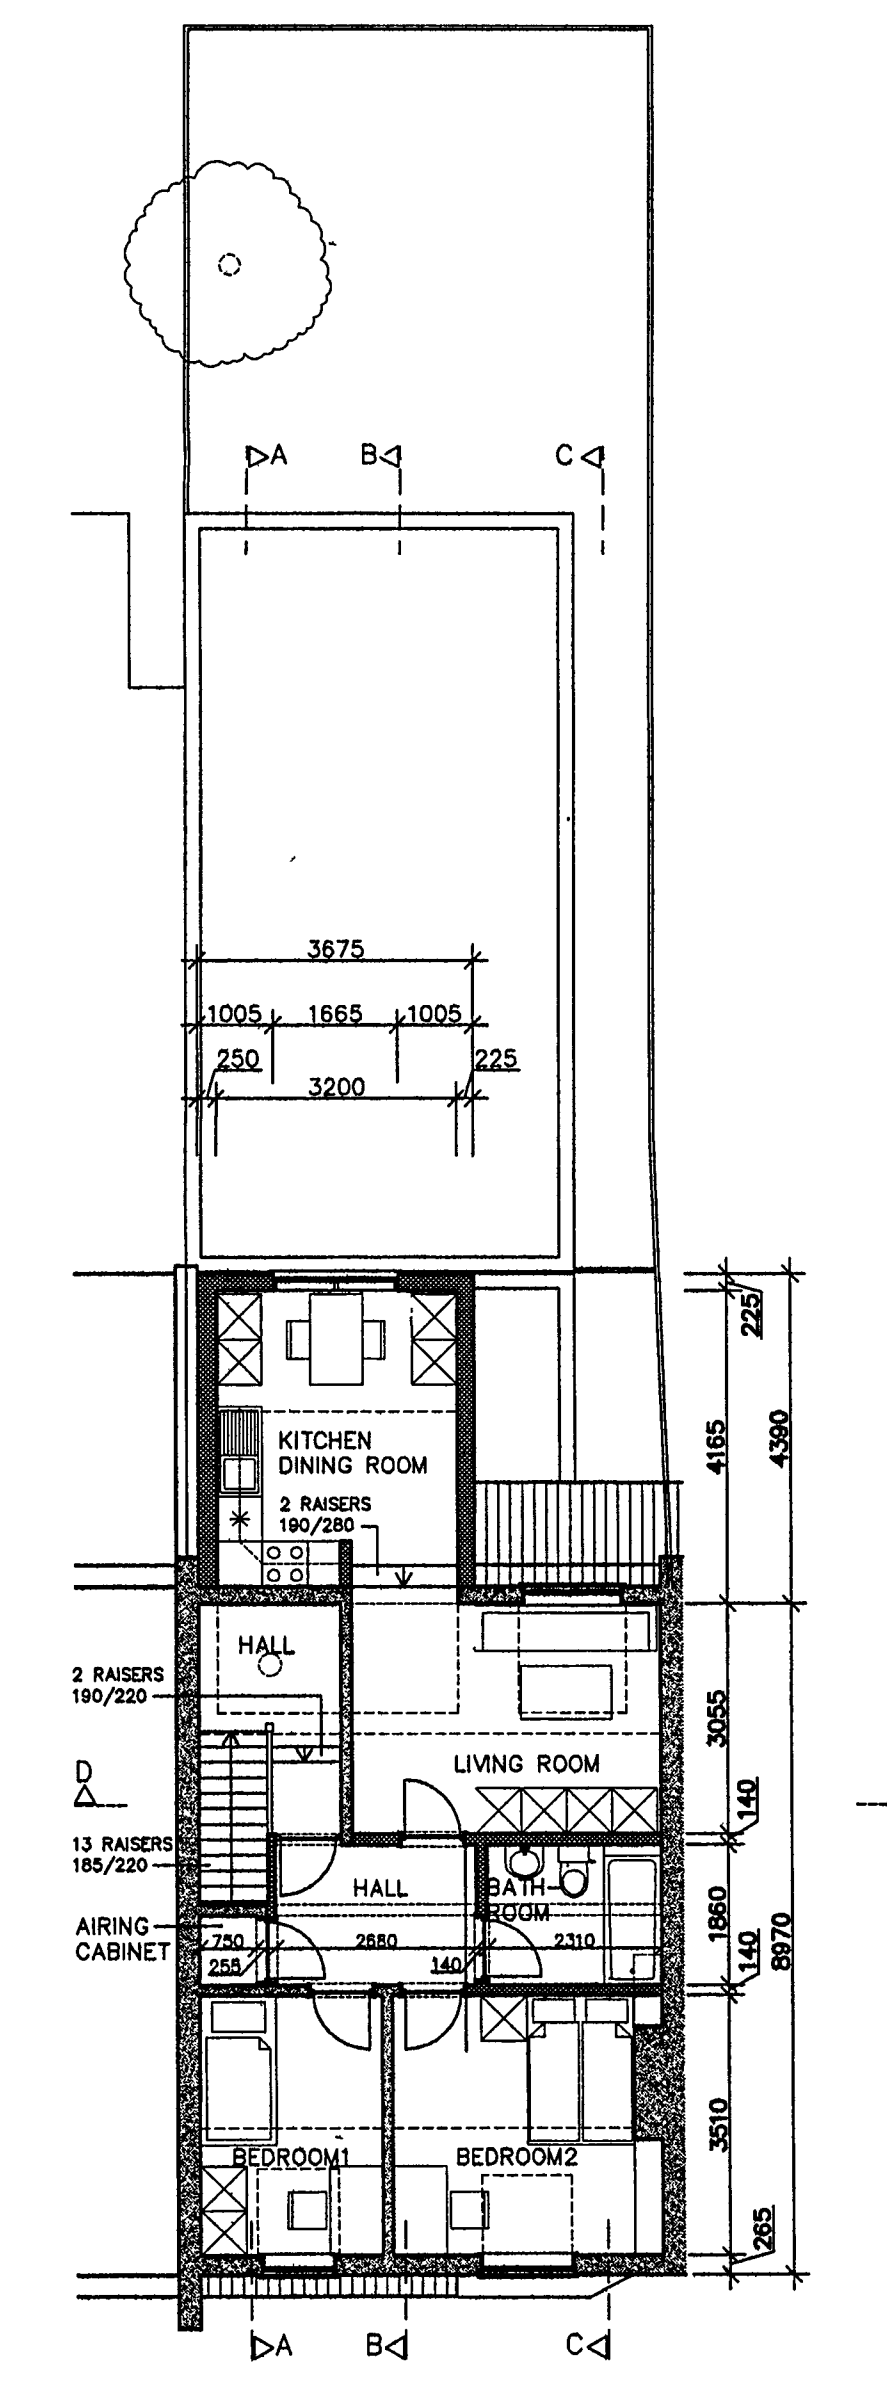

PROPOSED SECOND FLOOR, SCALE: 1/100

NOTES

EXTERNAL APPEARANCE
ALL WALLS EXPIRED TO THE GARDEN ARE TO BE MADE IN BRICKSTONES. DOOR AND WINDOW FRAMES TO BE IN TIMBER, COLOURED IN A LIGHT BROWN.

INTERNAL APPEARANCE
WALL AND CEILING FINISHING TO BE PLASTERD/ SKIMED AND COLOURED WHITE. FLOOR FINISH TO BE REAL WOOD BIRCH. INTERNAL DOOR FRAMES TO BE IN DARK TIMBER.

CONSTRUCTION
EXTERNAL WALLS ARE CAVITY WALLS WITH BLOCKWORK, INSULATION AND BRICKWORK FOR THE OUTER LEAF. THE NEW INTERNAL WALLS OF THE EXISTING PART TO BE IN TIMBER STUD, NEW INTERNAL WALLS OF BUNGALOW TO BE BLOCKWORK

ARUN DISTRICT COUNCIL			
No.	Be	97	07
RECEIVED 30/4/07			

JOB TITLE

64 ALDWICK ROAD, BOGNOR
MR F. YORULMAZ

CONVERSION OF UPPER FLOORS INTO TWO SELF CONTAINED FLATS

PROPOSED GENERAL PLAN, PROPOSED SITE PLAN AND PROPOSED FLOOR PLANS

SCALE

1:1250, 1:200, 1:100

DATE

FEBRUARY 2007

C M A ARCHITECTS LTD
CHARTERED ARCHITECTS

The Old Church, Whyke Road, Chichester, West Sussex. PO19 2HN
Tel: 01243 530322 Fax: 01243 78322

JOB NO.
B94.01
DRAWN BY
LB

DRAW NO.
103
CHECKED
CM

