



THIS DRAWING IS THE COPYRIGHT OF CMA ARCHITECTS LTD AND MAY NOT BE
ALTERED IN ANY WAY WITHOUT WRITTEN AUTHORITY.
THIS DRAWING IS TO BE USED ONLY FOR THE PURPOSE INTENDED AS DESCRIBED ON THE
TITLE PANEL.
ALL WORKS OR MATERIALS INDICATED ON THIS DRAWING ARE TO BE TO THE LATEST
RELEVANT BRITISH STANDARDS AND CARRIED OUT IN ACCORDANCE WITH THE BRITISH
STANDARDS CODES OF PRACTICE OR RECOGNISED INSTITUTE OR TRADE ASSOCIATION
RECOMMENDATIONS AND PUBLICATIONS.
THIS DRAWING IS TO BE READ IN CONJUNCTION WITH ALL OTHER CONSULTANTS
DRAWINGS AS APPLICABLE TO THE PROJECT


REVISIONS

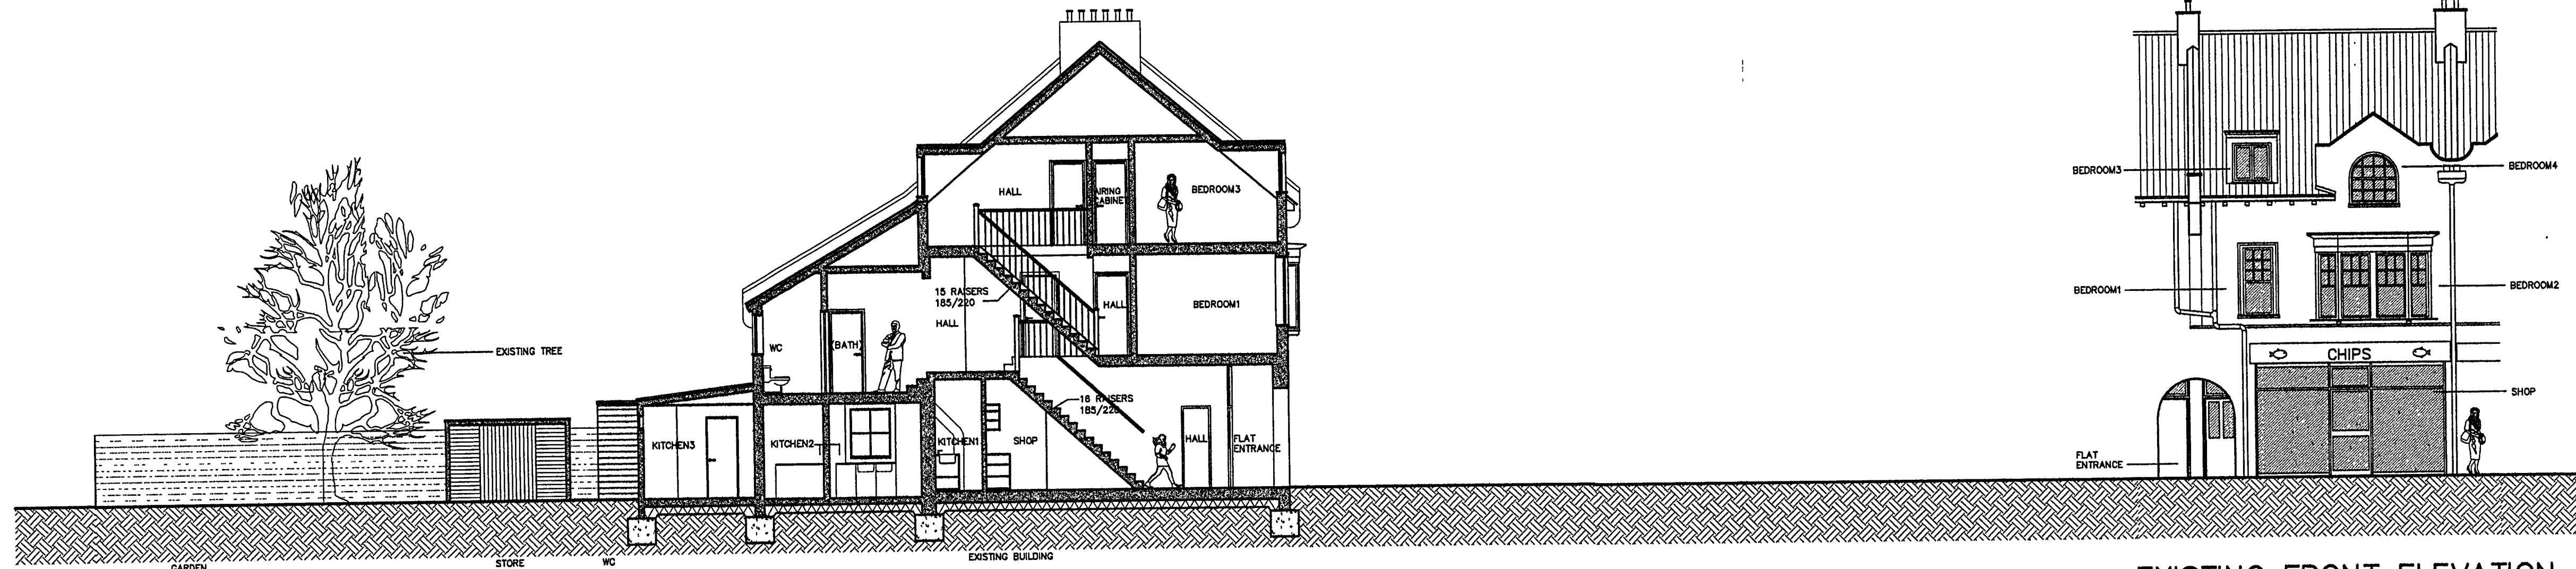


EXISTING SECTION A-A, SCALE: 1/100

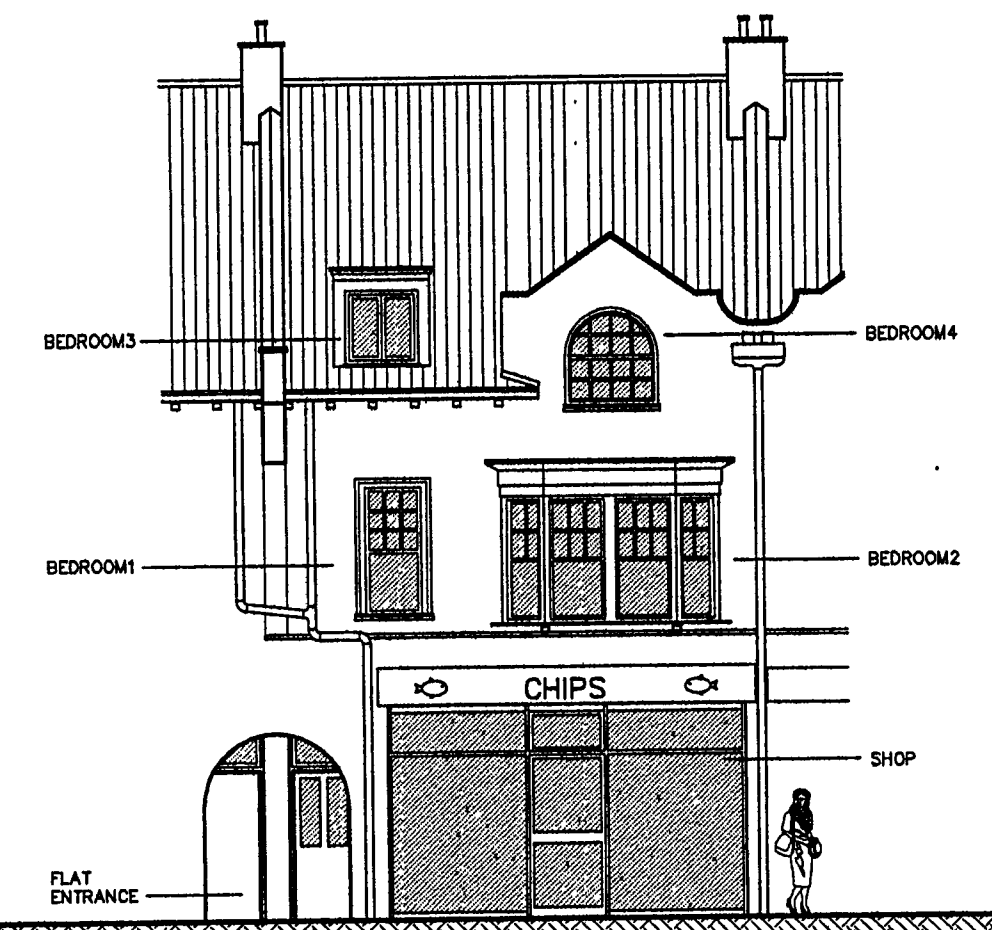


EXISTING FRONT ELEVATION,
SCALE: 1/100

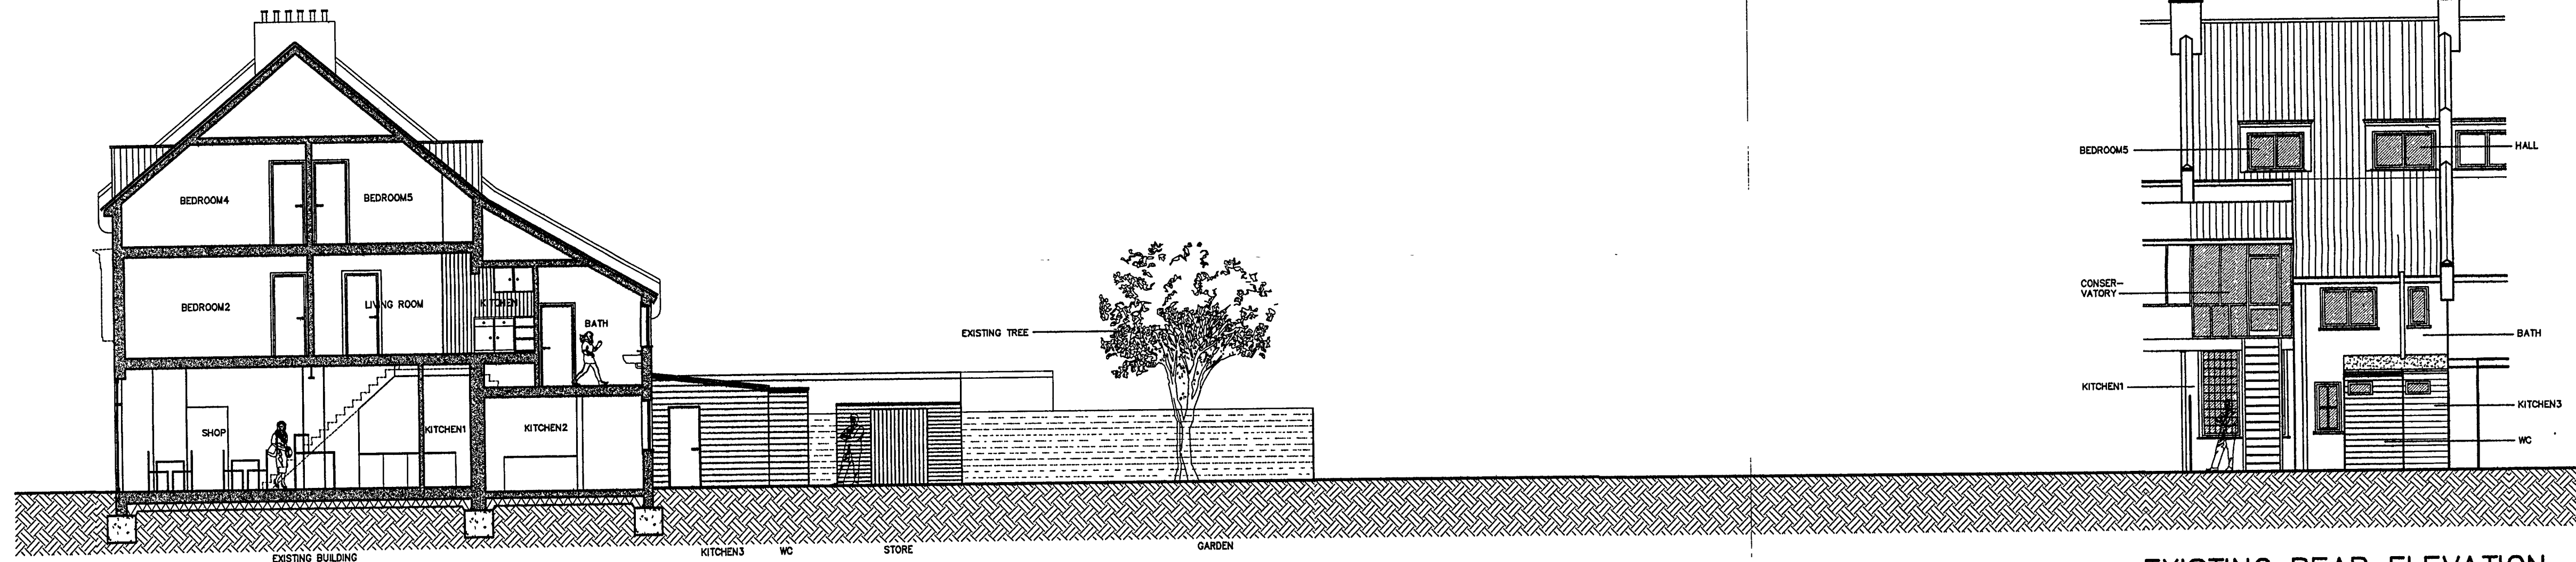


EXISTING SECTION B-B, SCALE: 1/100

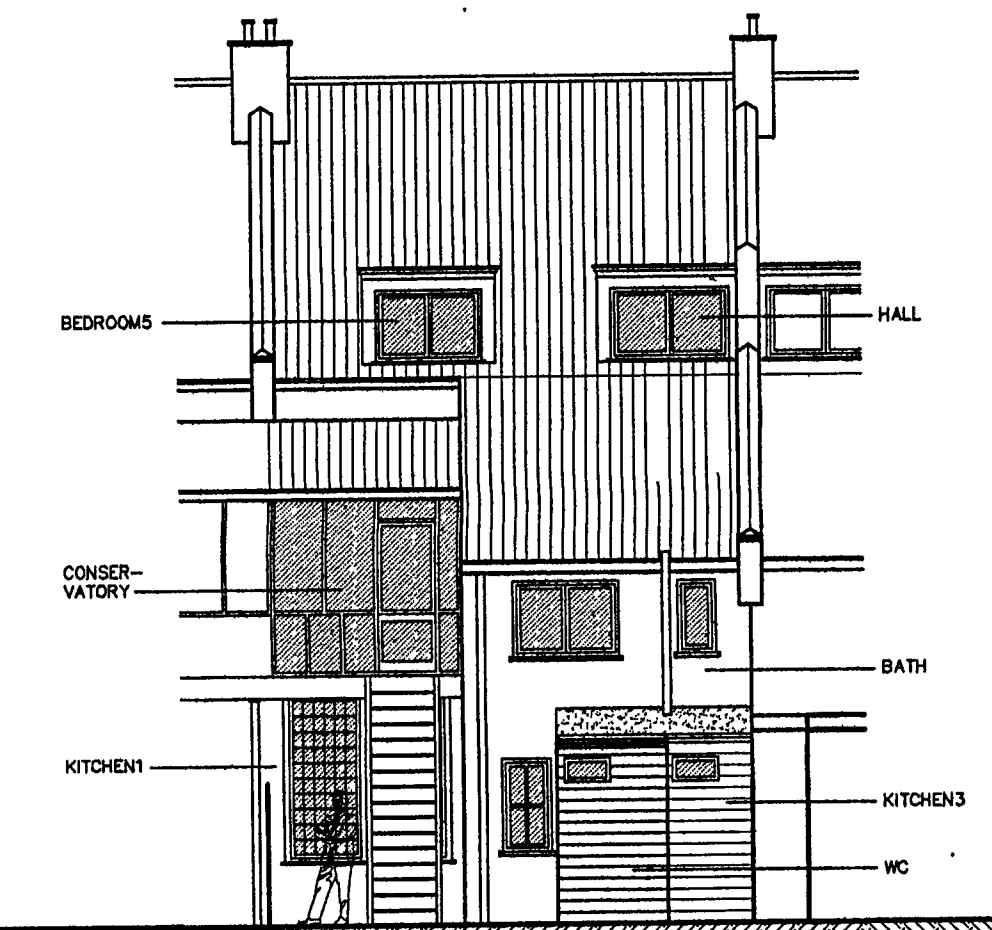

EXISTING REAR ELEVATION,
SCALE: 1/100

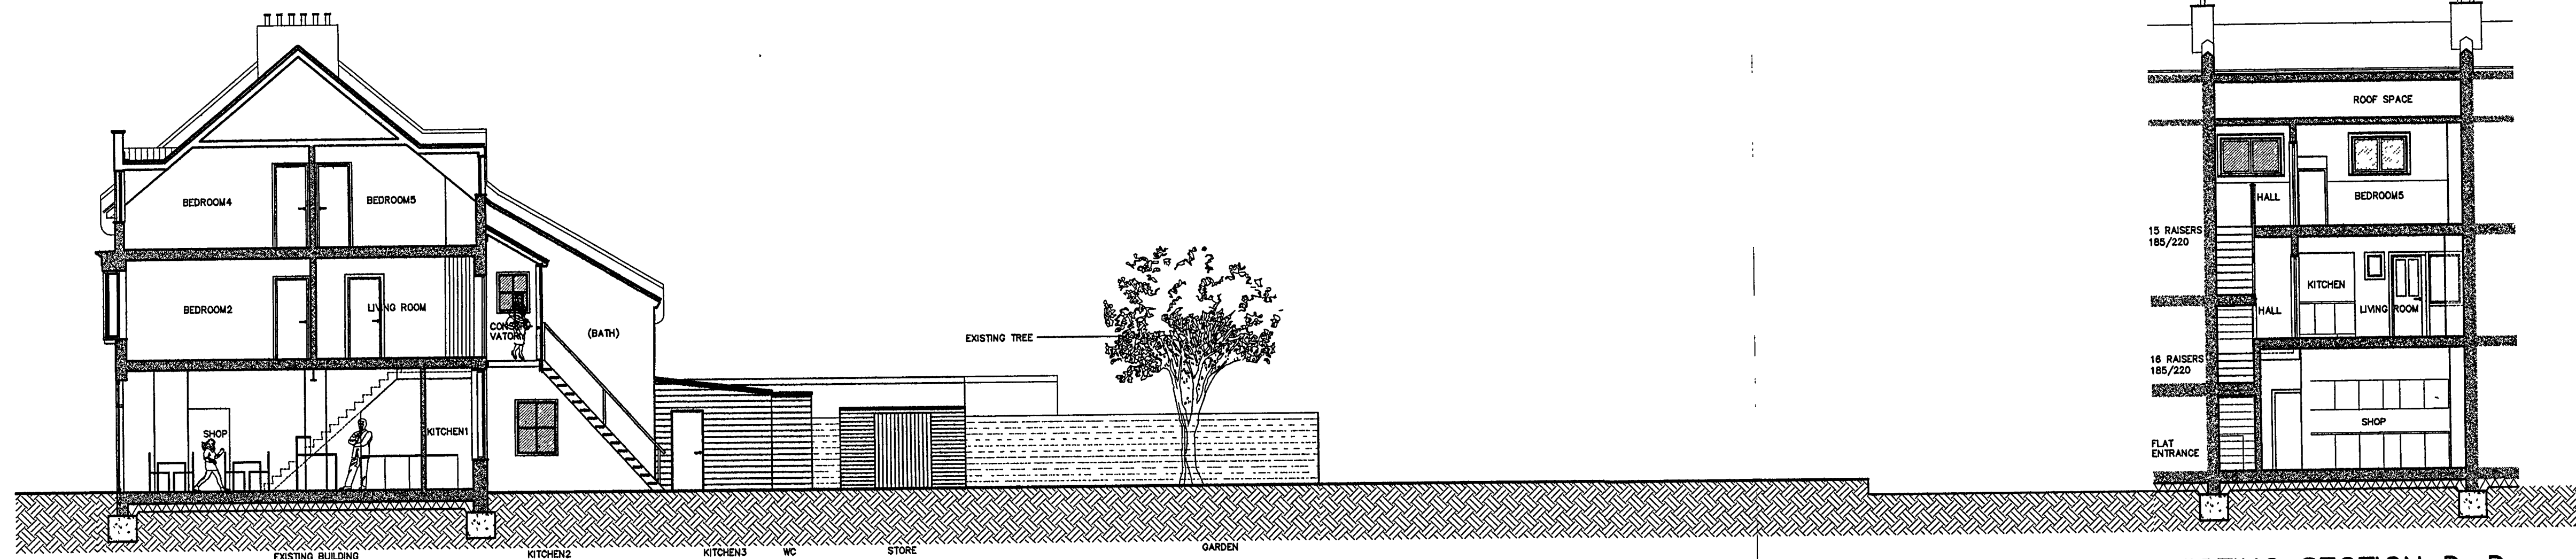

EXISTING SECTION C-C, SCALE: 1/100

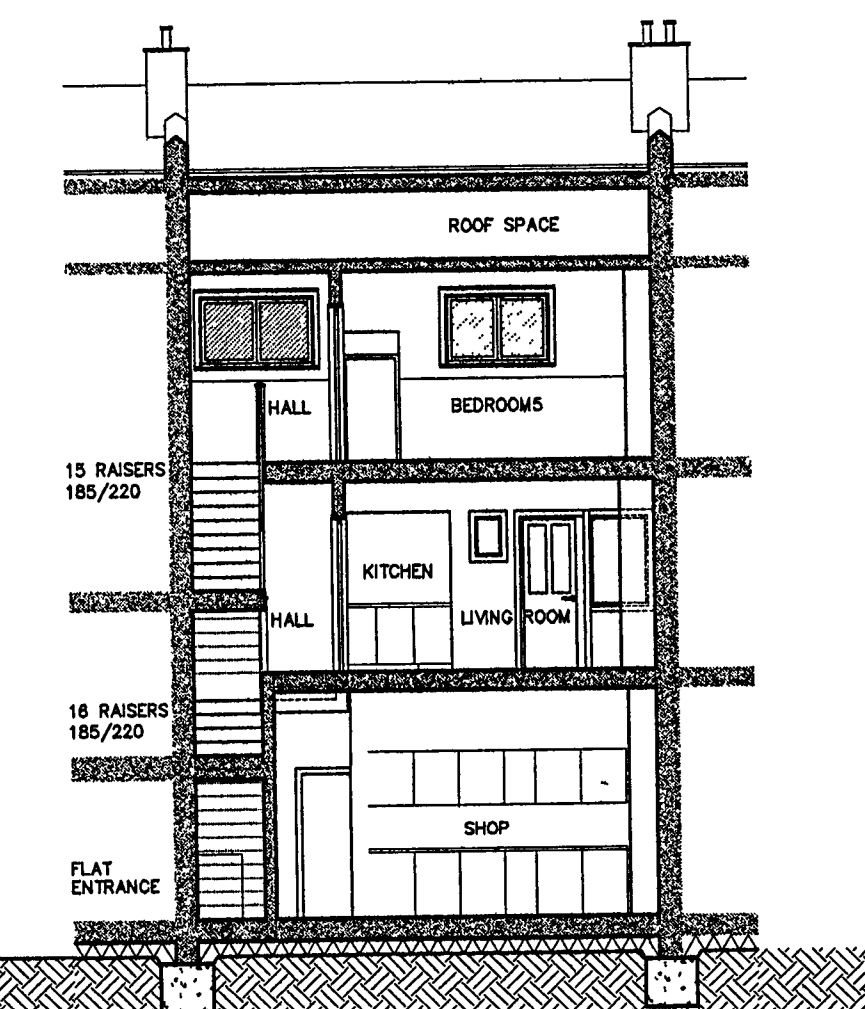

EXISTING SECTION D-D,
SCALE: 1/100

ARUN DISTRICT COUNCIL			
No.	Br	97	07
RECEIVED			
30/4/07			

JOB TITLE
64 ALDWICK ROAD, BOGNOR
MR F. YORULMAZ
CONVERSION OF UPPER FLOORS INTO
TWO SELF CONTAINED FLATS
DRAWING TITLE
EXISTING SECTION A-A, B-B, C-C,
D-D, EXISTING FRONT AND REAR
ELEVATION
SCALE
1:100
DATE
FEBRUARY 2007

C M A ARCHITECTS LTD
CHARTERED ARCHITECTS

The Old Church, Whyke Road, Chichester, West Sussex. PO19 6HA
Tel: 01243 530322 Fax: 01243 785224

JOB NO
B94.01
DRAWN BY
LB
DRWG NO.
102
CHECKED
CM

