

THIS DRAWING IS THE COPYRIGHT OF CMA ARCHITECTS LTD AND MAY NOT BE ALTERED IN ANY WAY WITHOUT WRITTEN AUTHORITY.
WRITTEN DIMENSIONS SUPERSEDE SCALED DIMENSIONS. ALL DIMENSIONS TO BE CHECKED ON SITE.
THIS DRAWING IS TO BE USED ONLY FOR THE PURPOSE INTENDED AS DESCRIBED ON THE TITLE PANEL.
ALL WORKS OR MATERIALS INDICATED ON THIS DRAWING ARE TO BE TO THE LATEST RELEVANT BRITISH STANDARDS AND CARRIED OUT IN ACCORDANCE WITH THE BRITISH STANDARDS CODES OF PRACTICE OR RECOGNISED INSTITUTE OR TRADE ASSOCIATION RECOMMENDATIONS AND PUBLICATIONS.
THIS DRAWING IS TO BE READ IN CONJUNCTION WITH ALL OTHER CONSULTANTS DRAWINGS AS APPLICABLE TO THE PROJECT.

REVISIONS


REV A: MINOR AMENDMENTS

LB 13.04.2007


ARUN DISTRICT COUNCIL

No. Be 97 07


RECEIVED 30/4/07

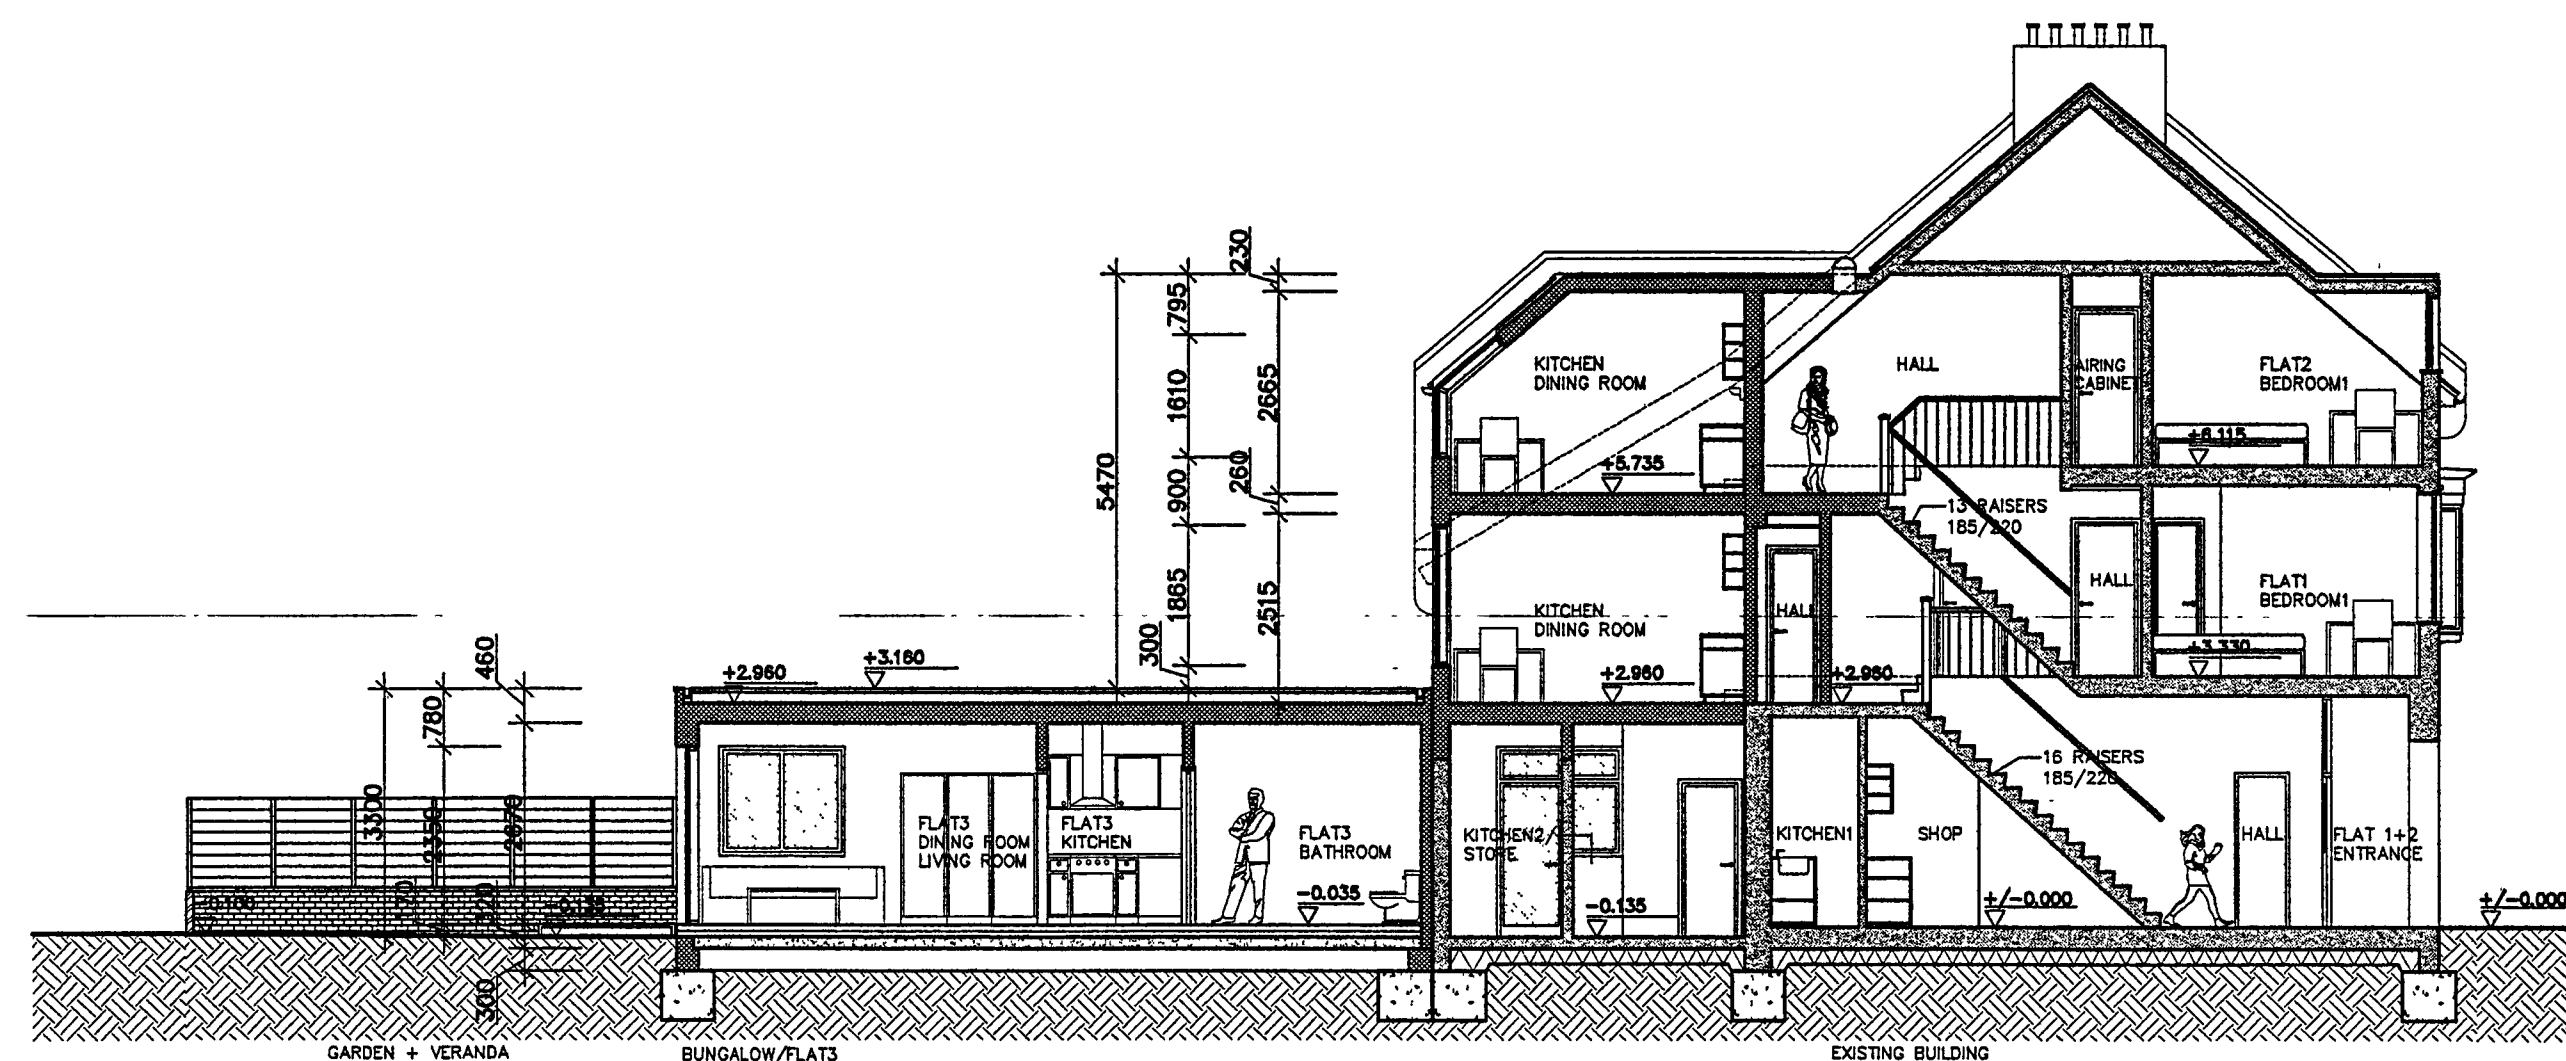


PROPOSED SECTION A-A, SCALE: 1/100

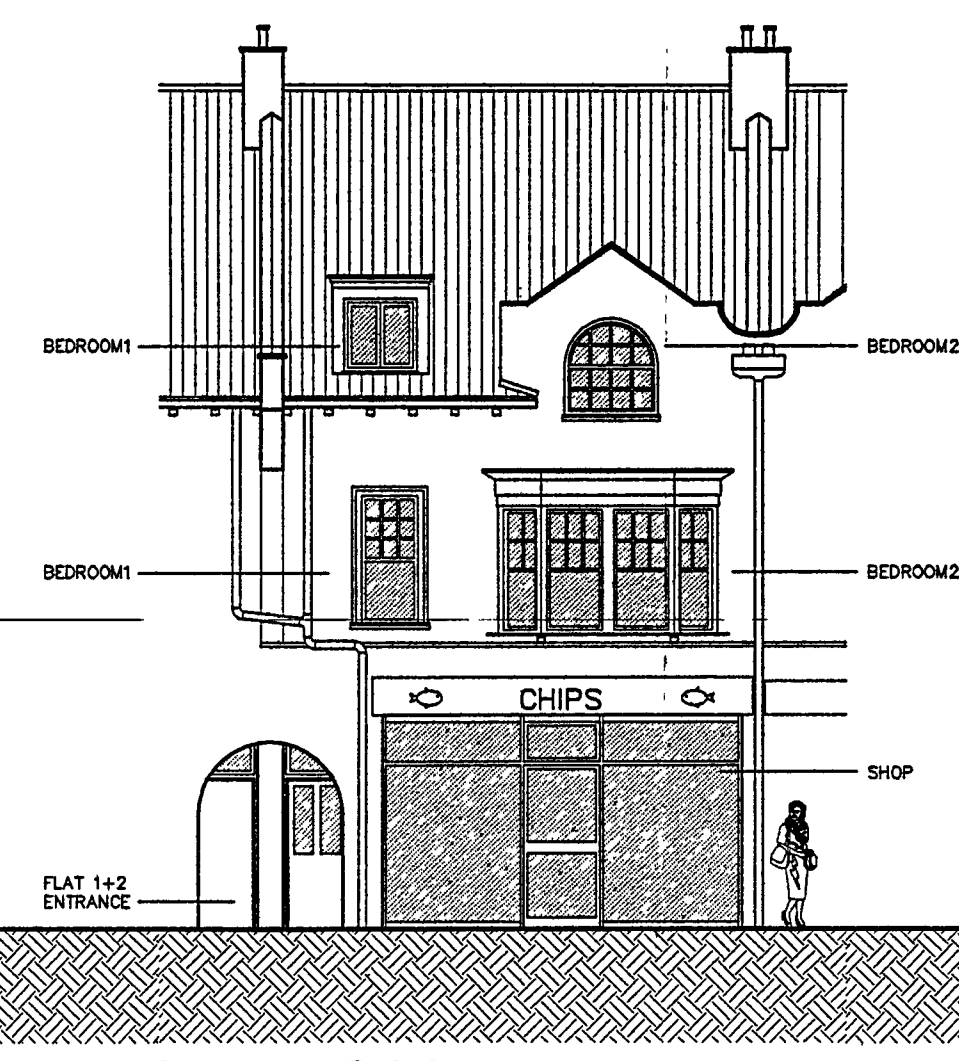


PROPOSED FRONT ELEVATION, SCALE: 1/100

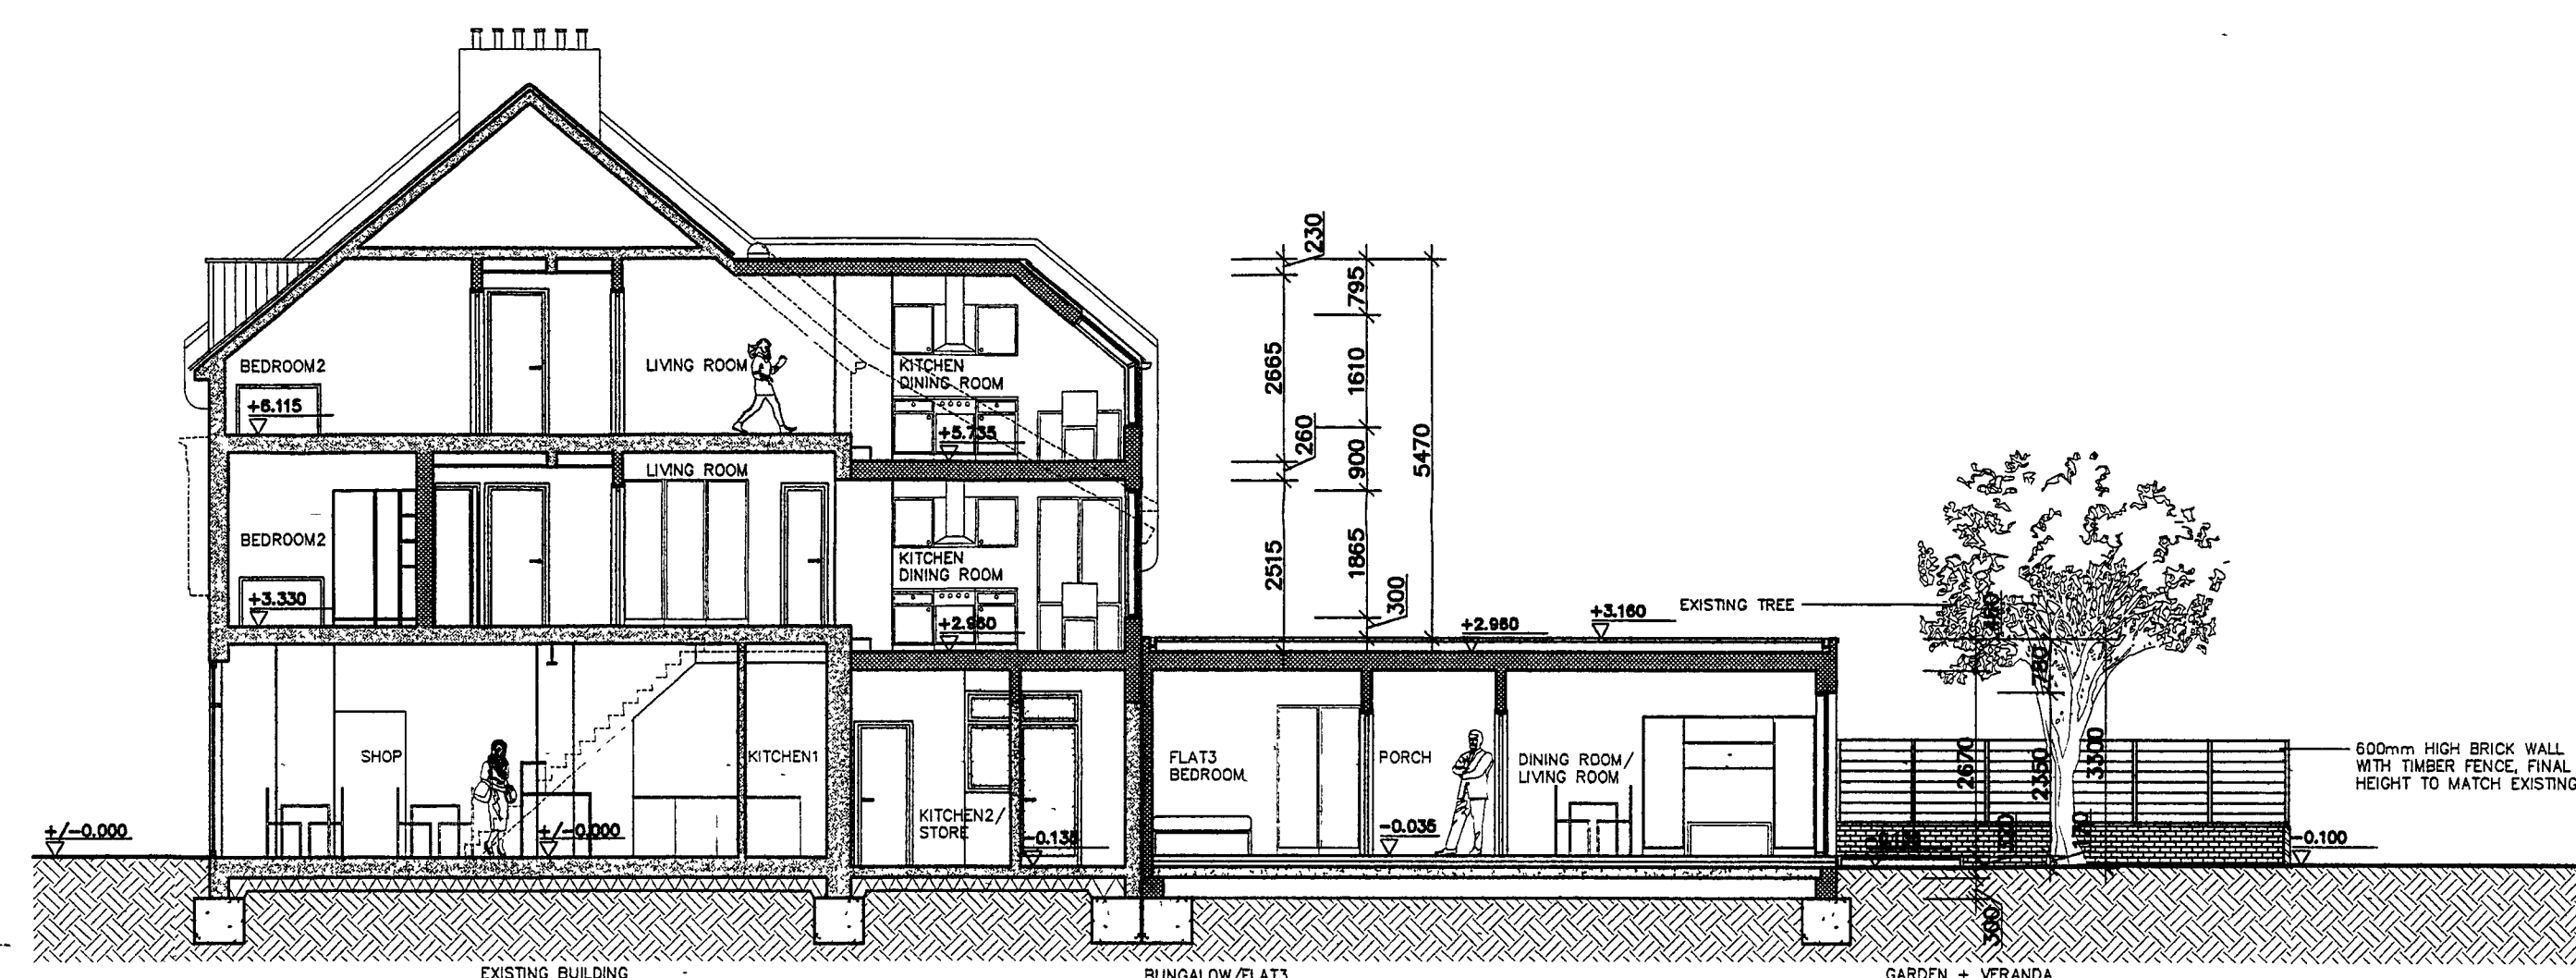


PROPOSED SECTION B-B, SCALE: 1/100

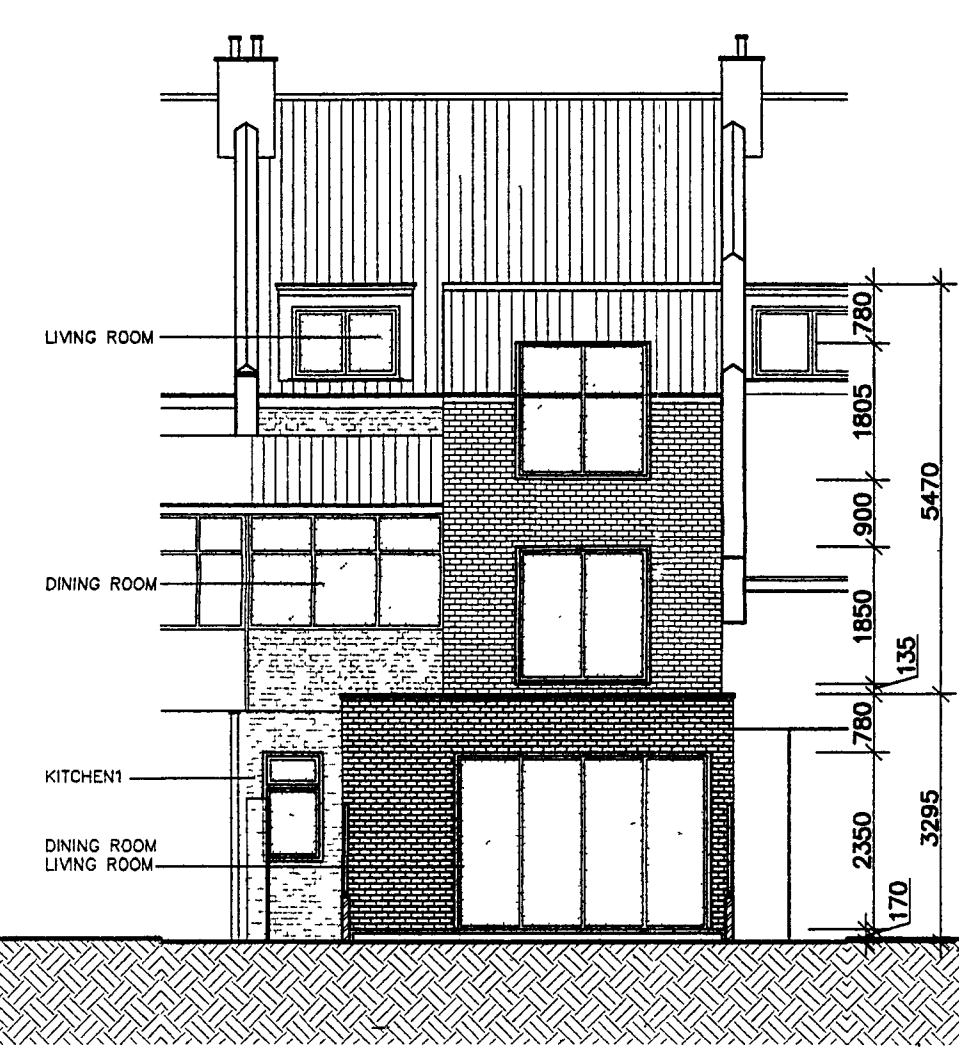

PROPOSED REAR ELEVATION, SCALE: 1/100

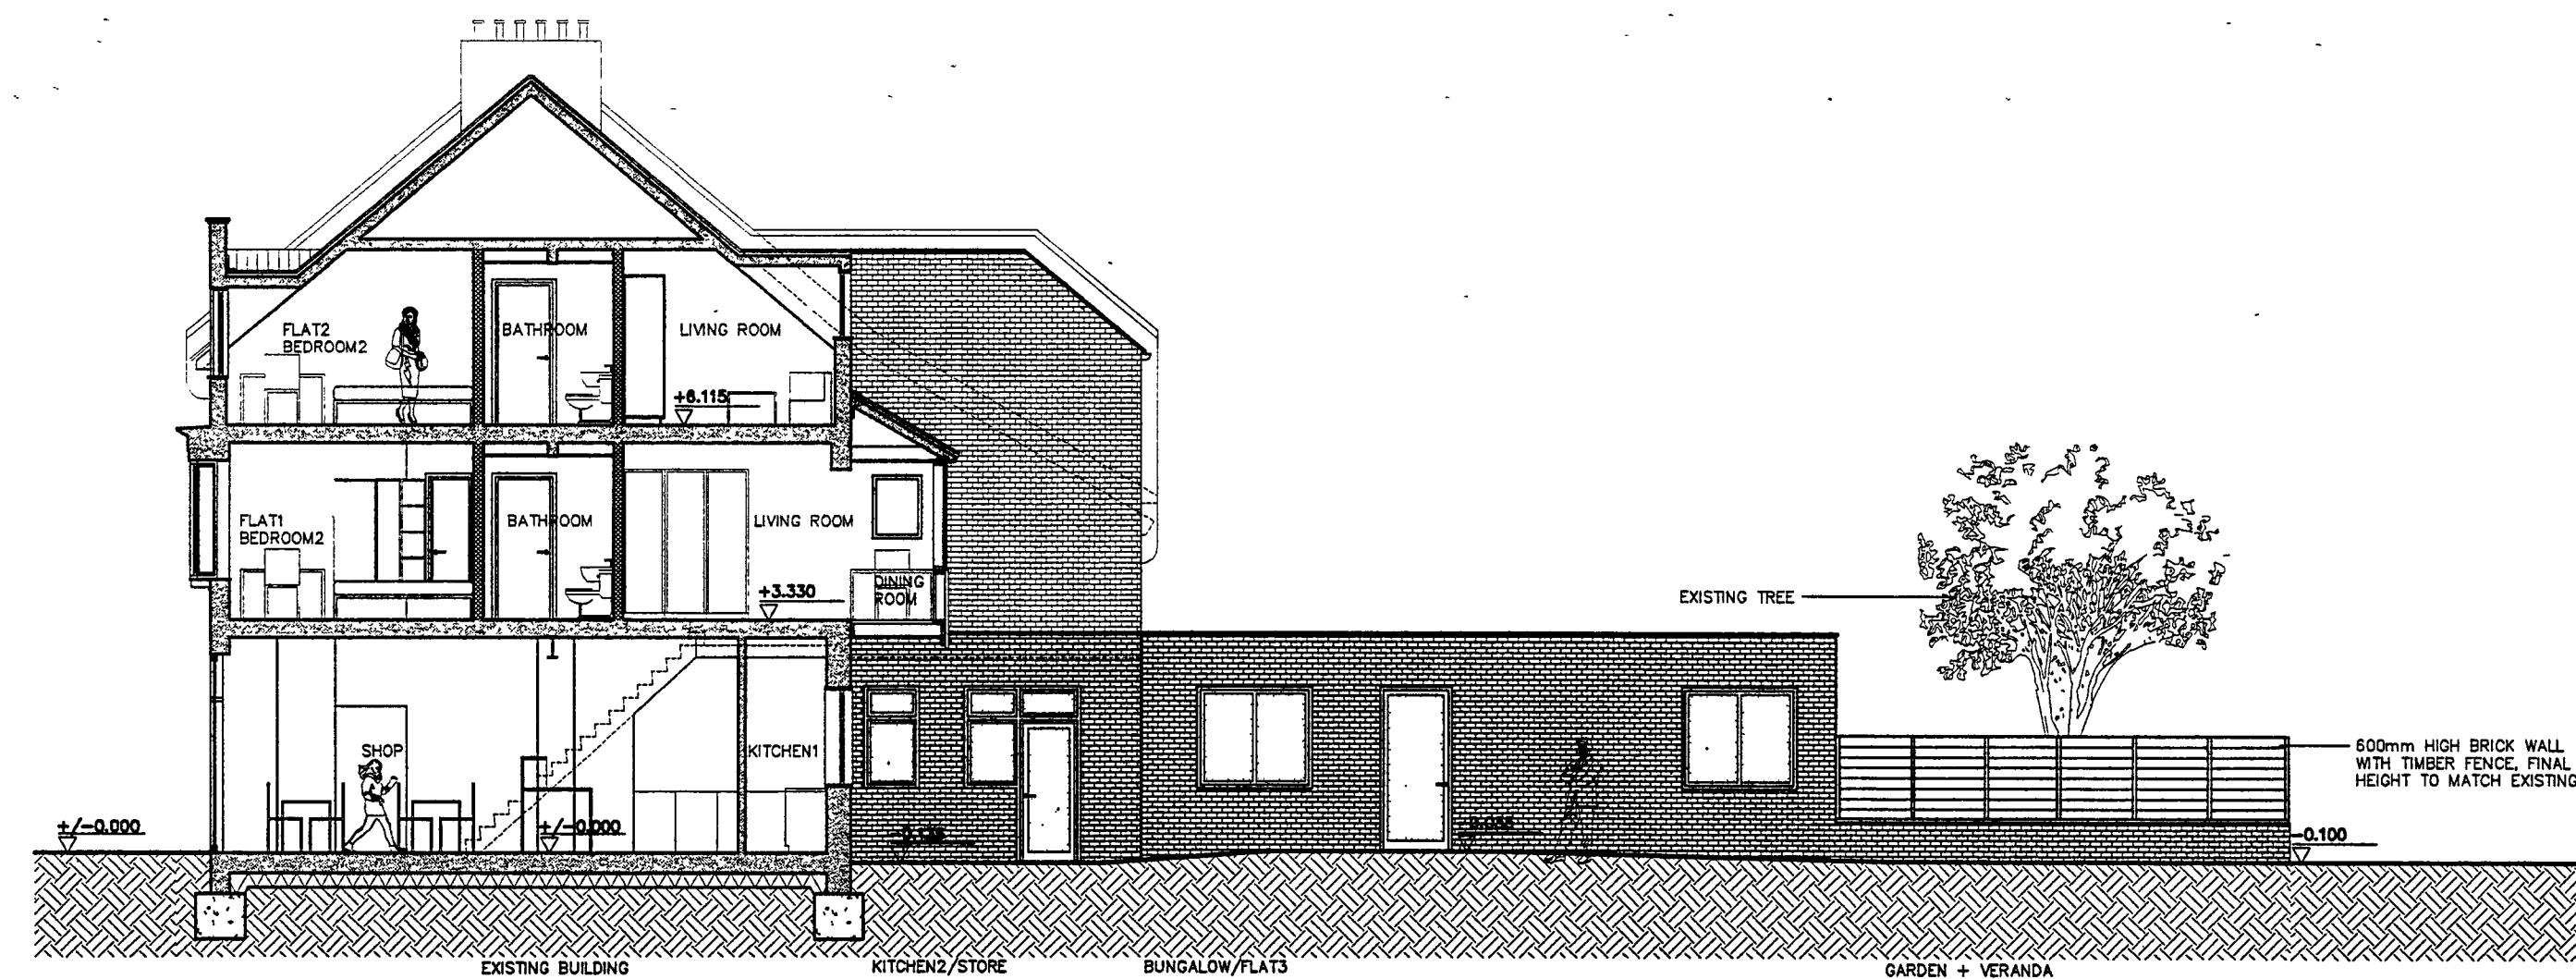

PROPOSED SECTION C-C, SCALE: 1/100

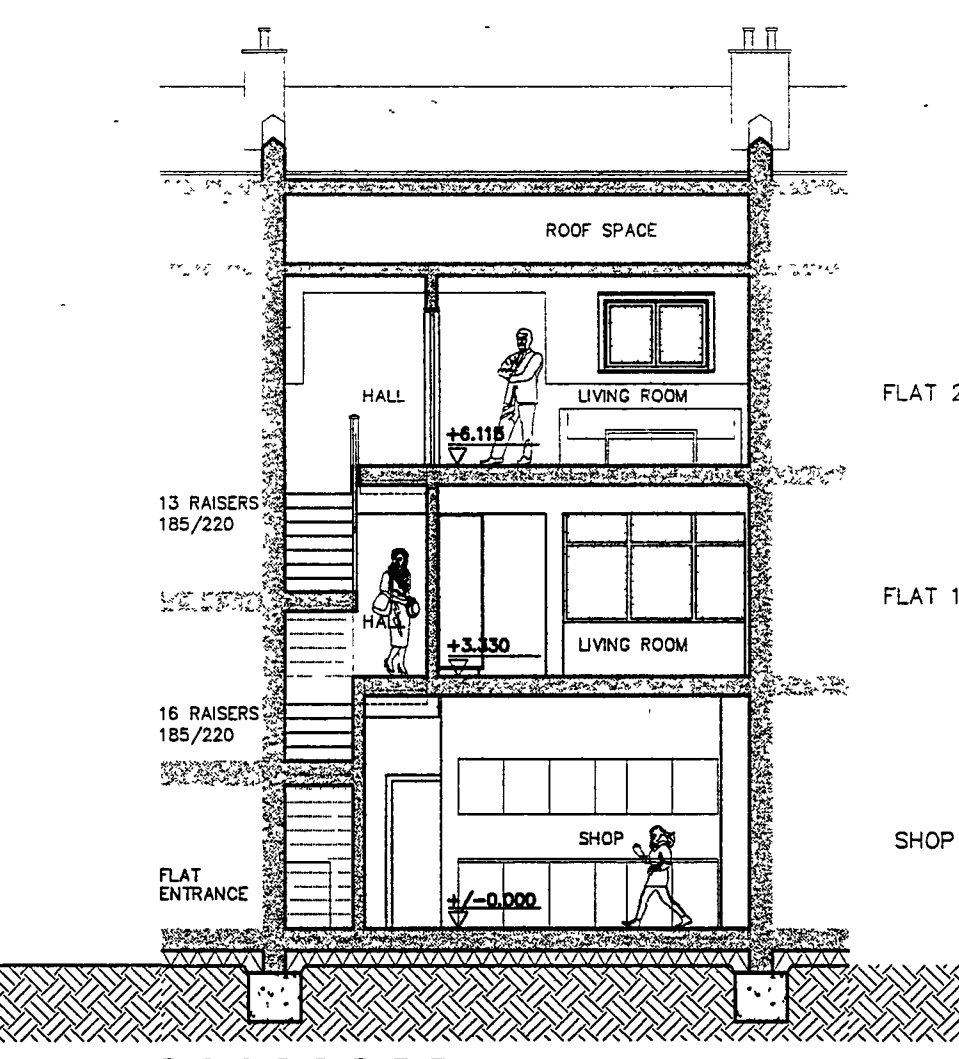

PROPOSED SECTION D-D, SCALE: 1/100

JOB TITLE
64 ALDWICK ROAD, BOGNOR
MR F. YORULMAZ
CONVERSION OF UPPER FLOORS INTO
TWO SELF CONTAINED FLATS
DRWG TITLE
PROPOSED SECTION A-A, B-B, C-C,
D-D, PROPOSED FRONT AND REAR
ELEVATION
SCALE
1:100
DATE
FEBRUARY 2007

C M A ARCHITECTS LTD
CHARTERED ARCHITECTS

The Old Church, Whyke Road, Chichester, West Sussex. PO19 8HA
Tel: 01243 530322 Fax: 01243 785224

JOB NO
B94.01
DRAWN BY
LB
DRWG NO
104A
CHECKED
CM
CMA
ARCHITECTS