



PROPOSED ELEVATIONS Scale 1:50

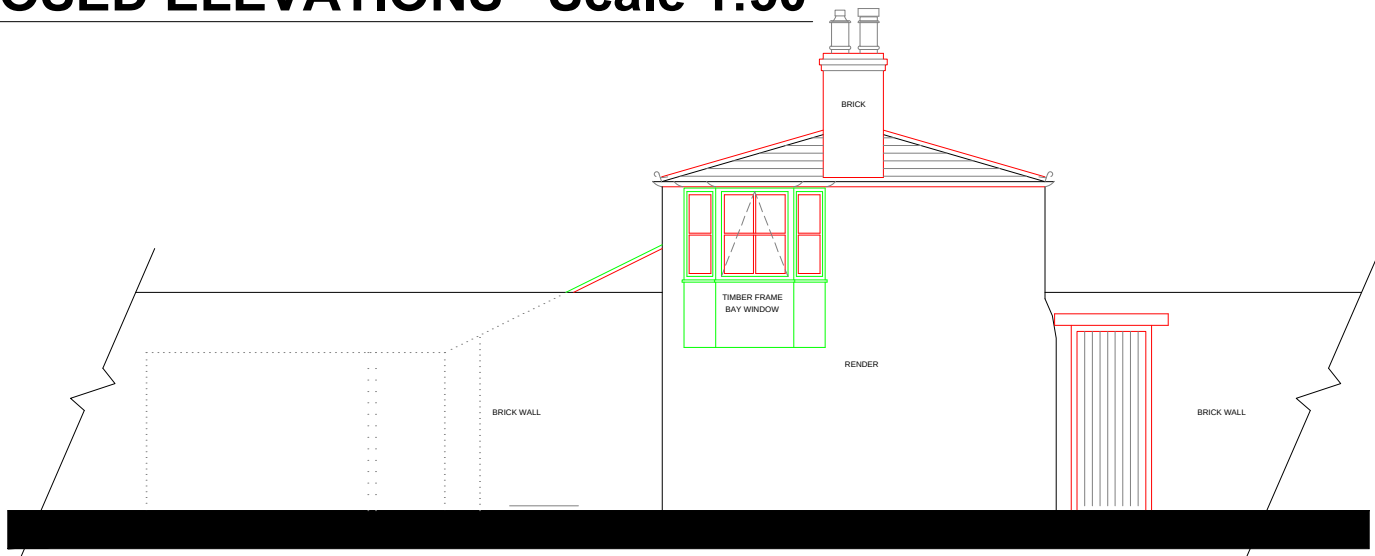


SOUTH ELEVATION



EAST ELEVATION

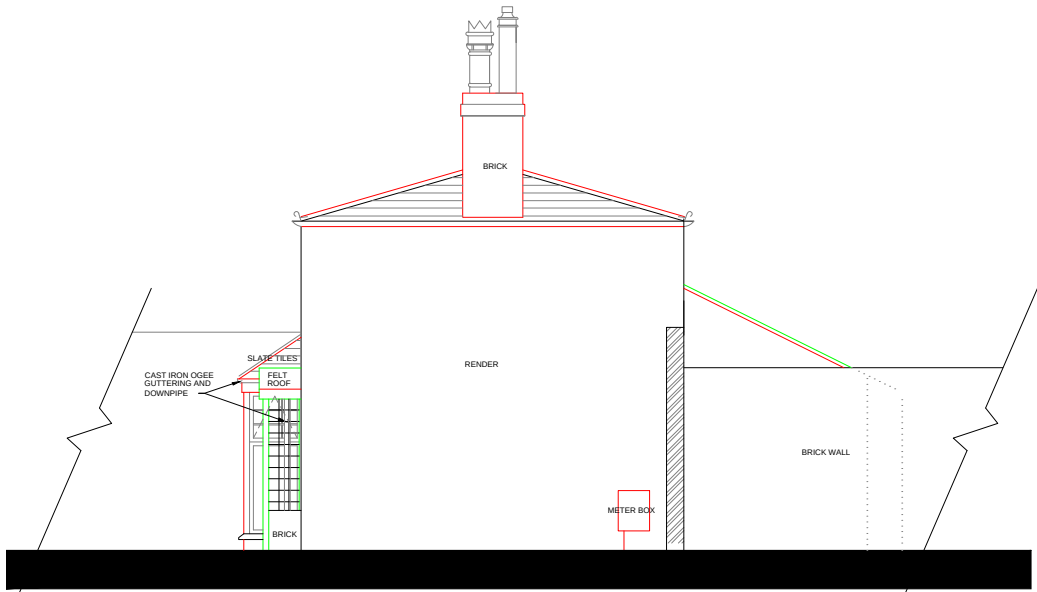


NORTH ELEVATION

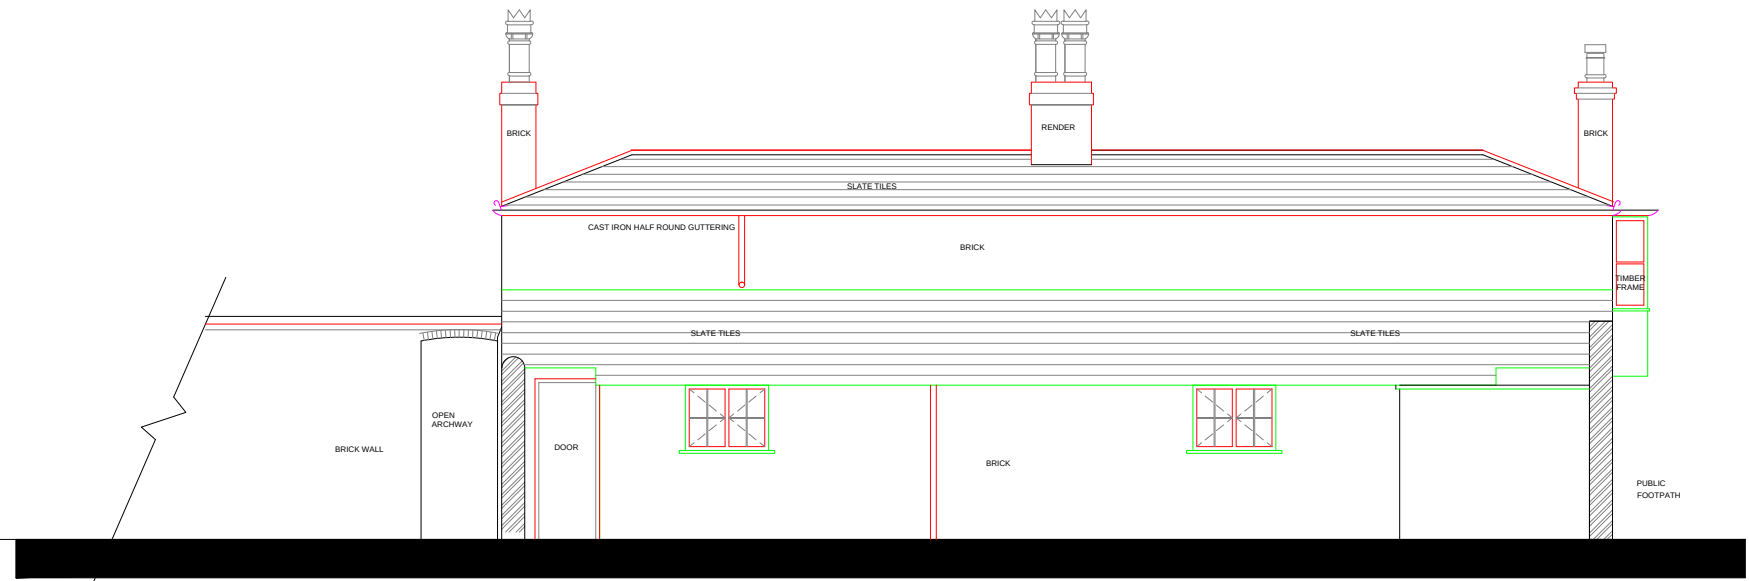

WEST ELEVATION


EXISTING ELEVATIONS Scale 1:50

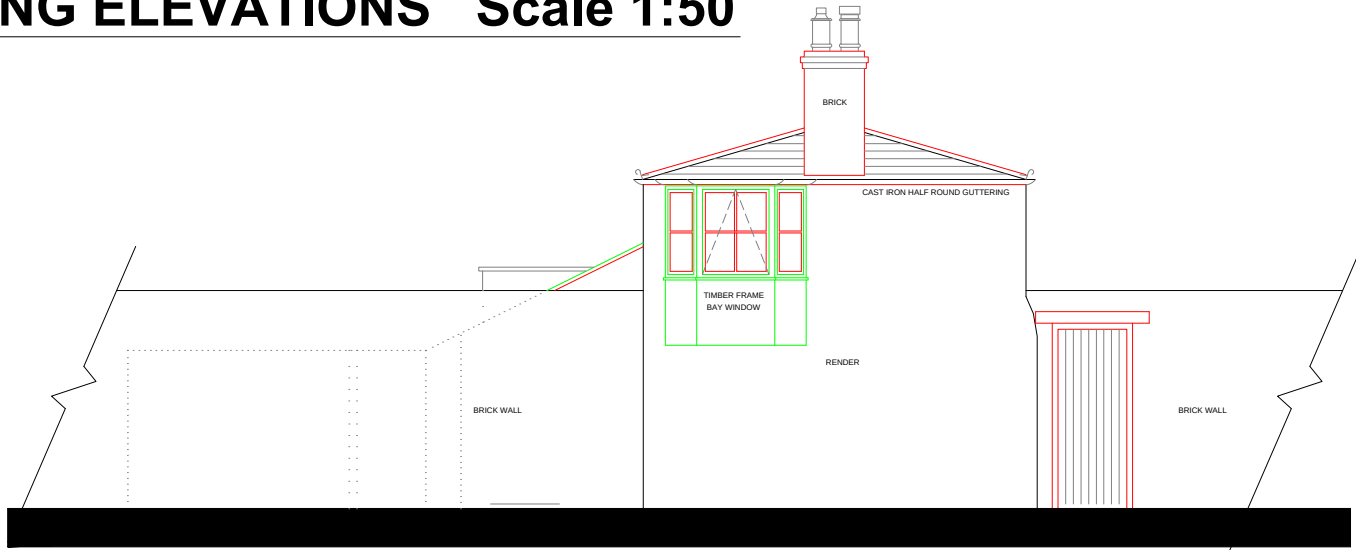


SOUTH ELEVATION



EAST ELEVATION

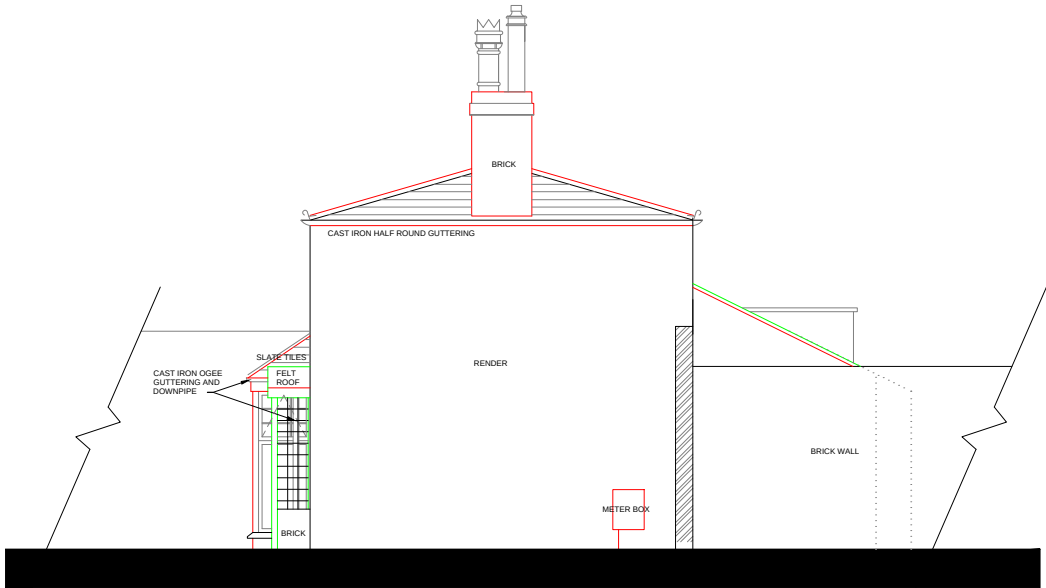

NORTH ELEVATION

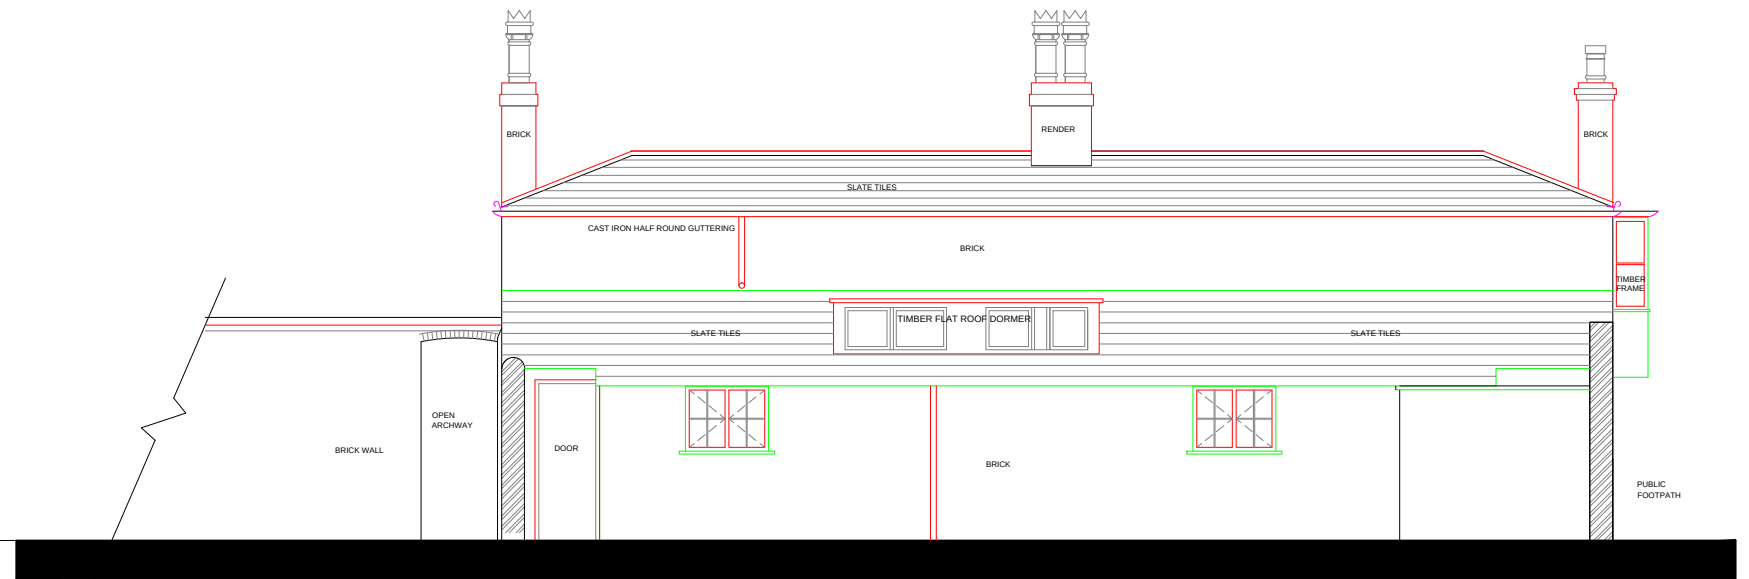

WEST ELEVATION

Rev Date Notes	
PROJECT	67-69 Upper Bognor Road BOGNOR REGIS CAMPUS
DRAWING	ELEVATIONS EXISTING AND PROPOSED
SCALE	1:50 © A2
DRAWN BY	HS
DATE	March 2014
DWG.NO.	BRC_005_01 A
REV.	
	
College Lane Chichester West Sussex PO19 4PE T: 01243 816000 E: website@chi.ac.uk	