



SITE PLAN
Scale 1:200

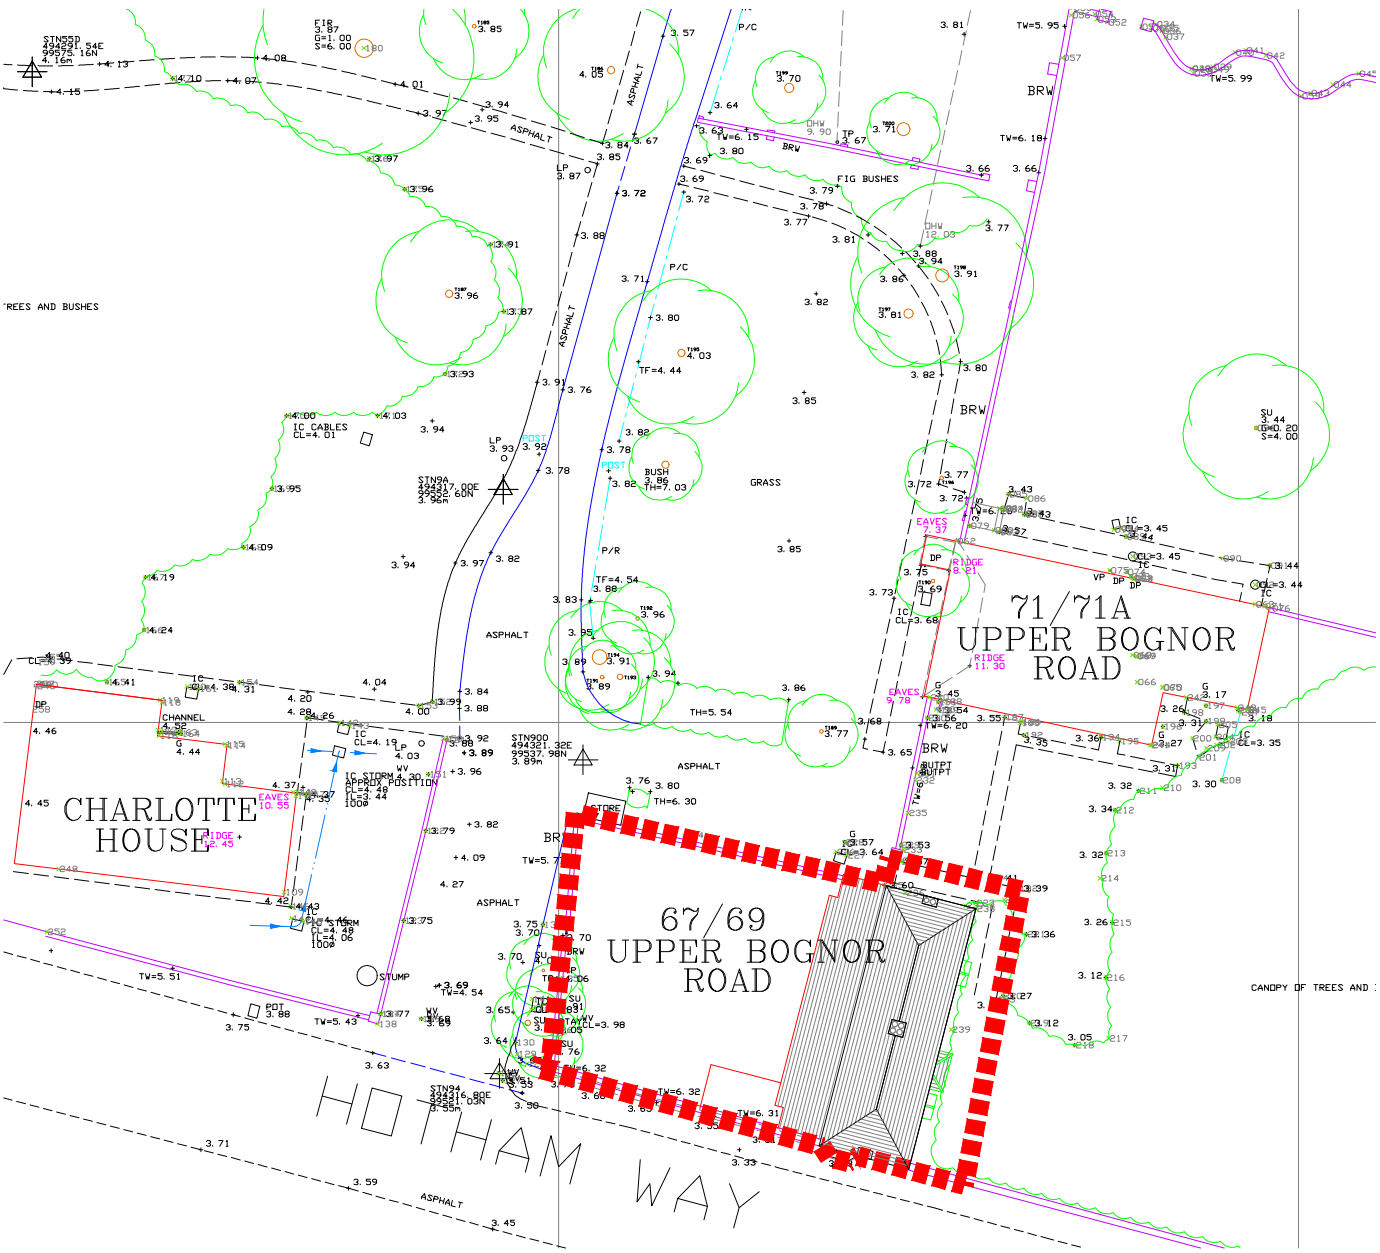

LOCATION PLAN
Scale 1:1250

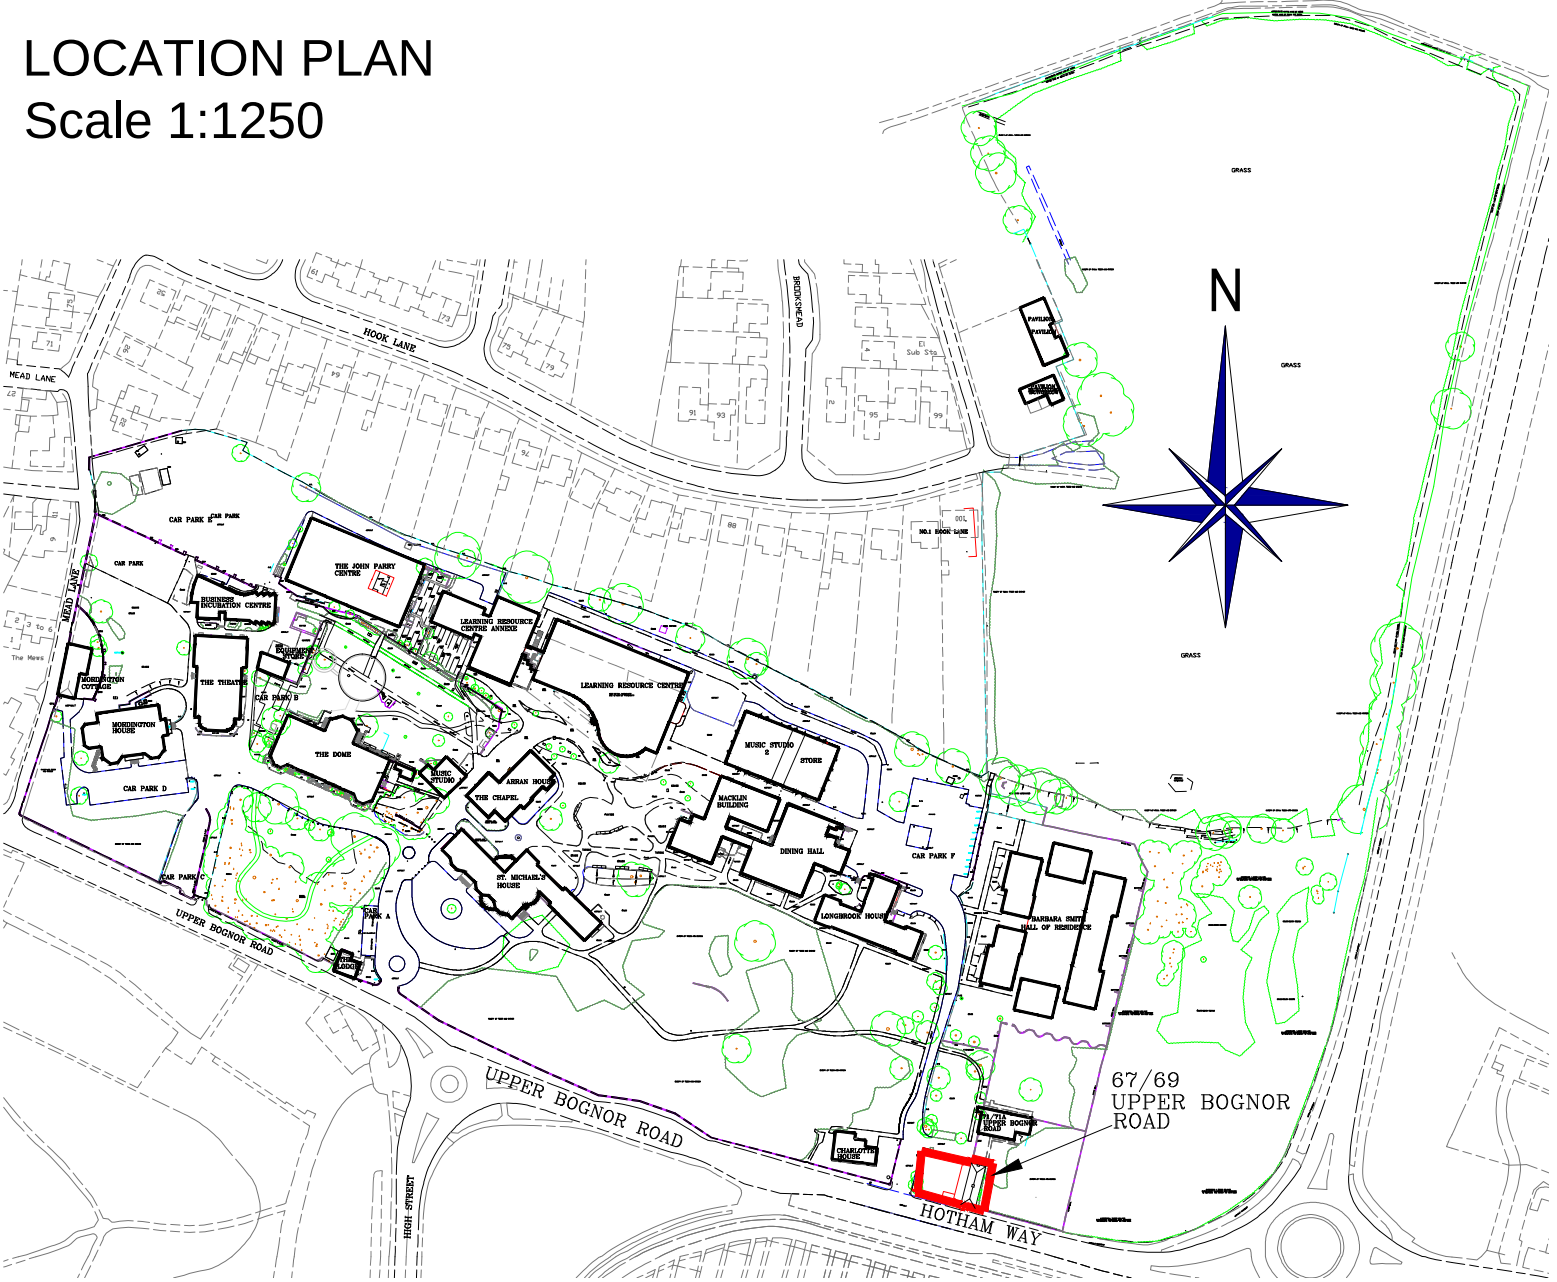

Rev	Date	Notes
PROJECT 67-69 Upper Bognor Road BOGNOR REGIS CAMPUS		
DRAWING SITE & LOCATION PLANS		
SCALE 1:1250 / 1:500 ● A3		
DRAWN BY HS		DATE March 2014
DWG.NO. BRC_005_02 A		REV.
		
College Lane Chichester West Sussex PO19 4PE T: 01243 816000 E: website@chi.ac.uk		