


KEY

Application Boundary

Ownership Boundary

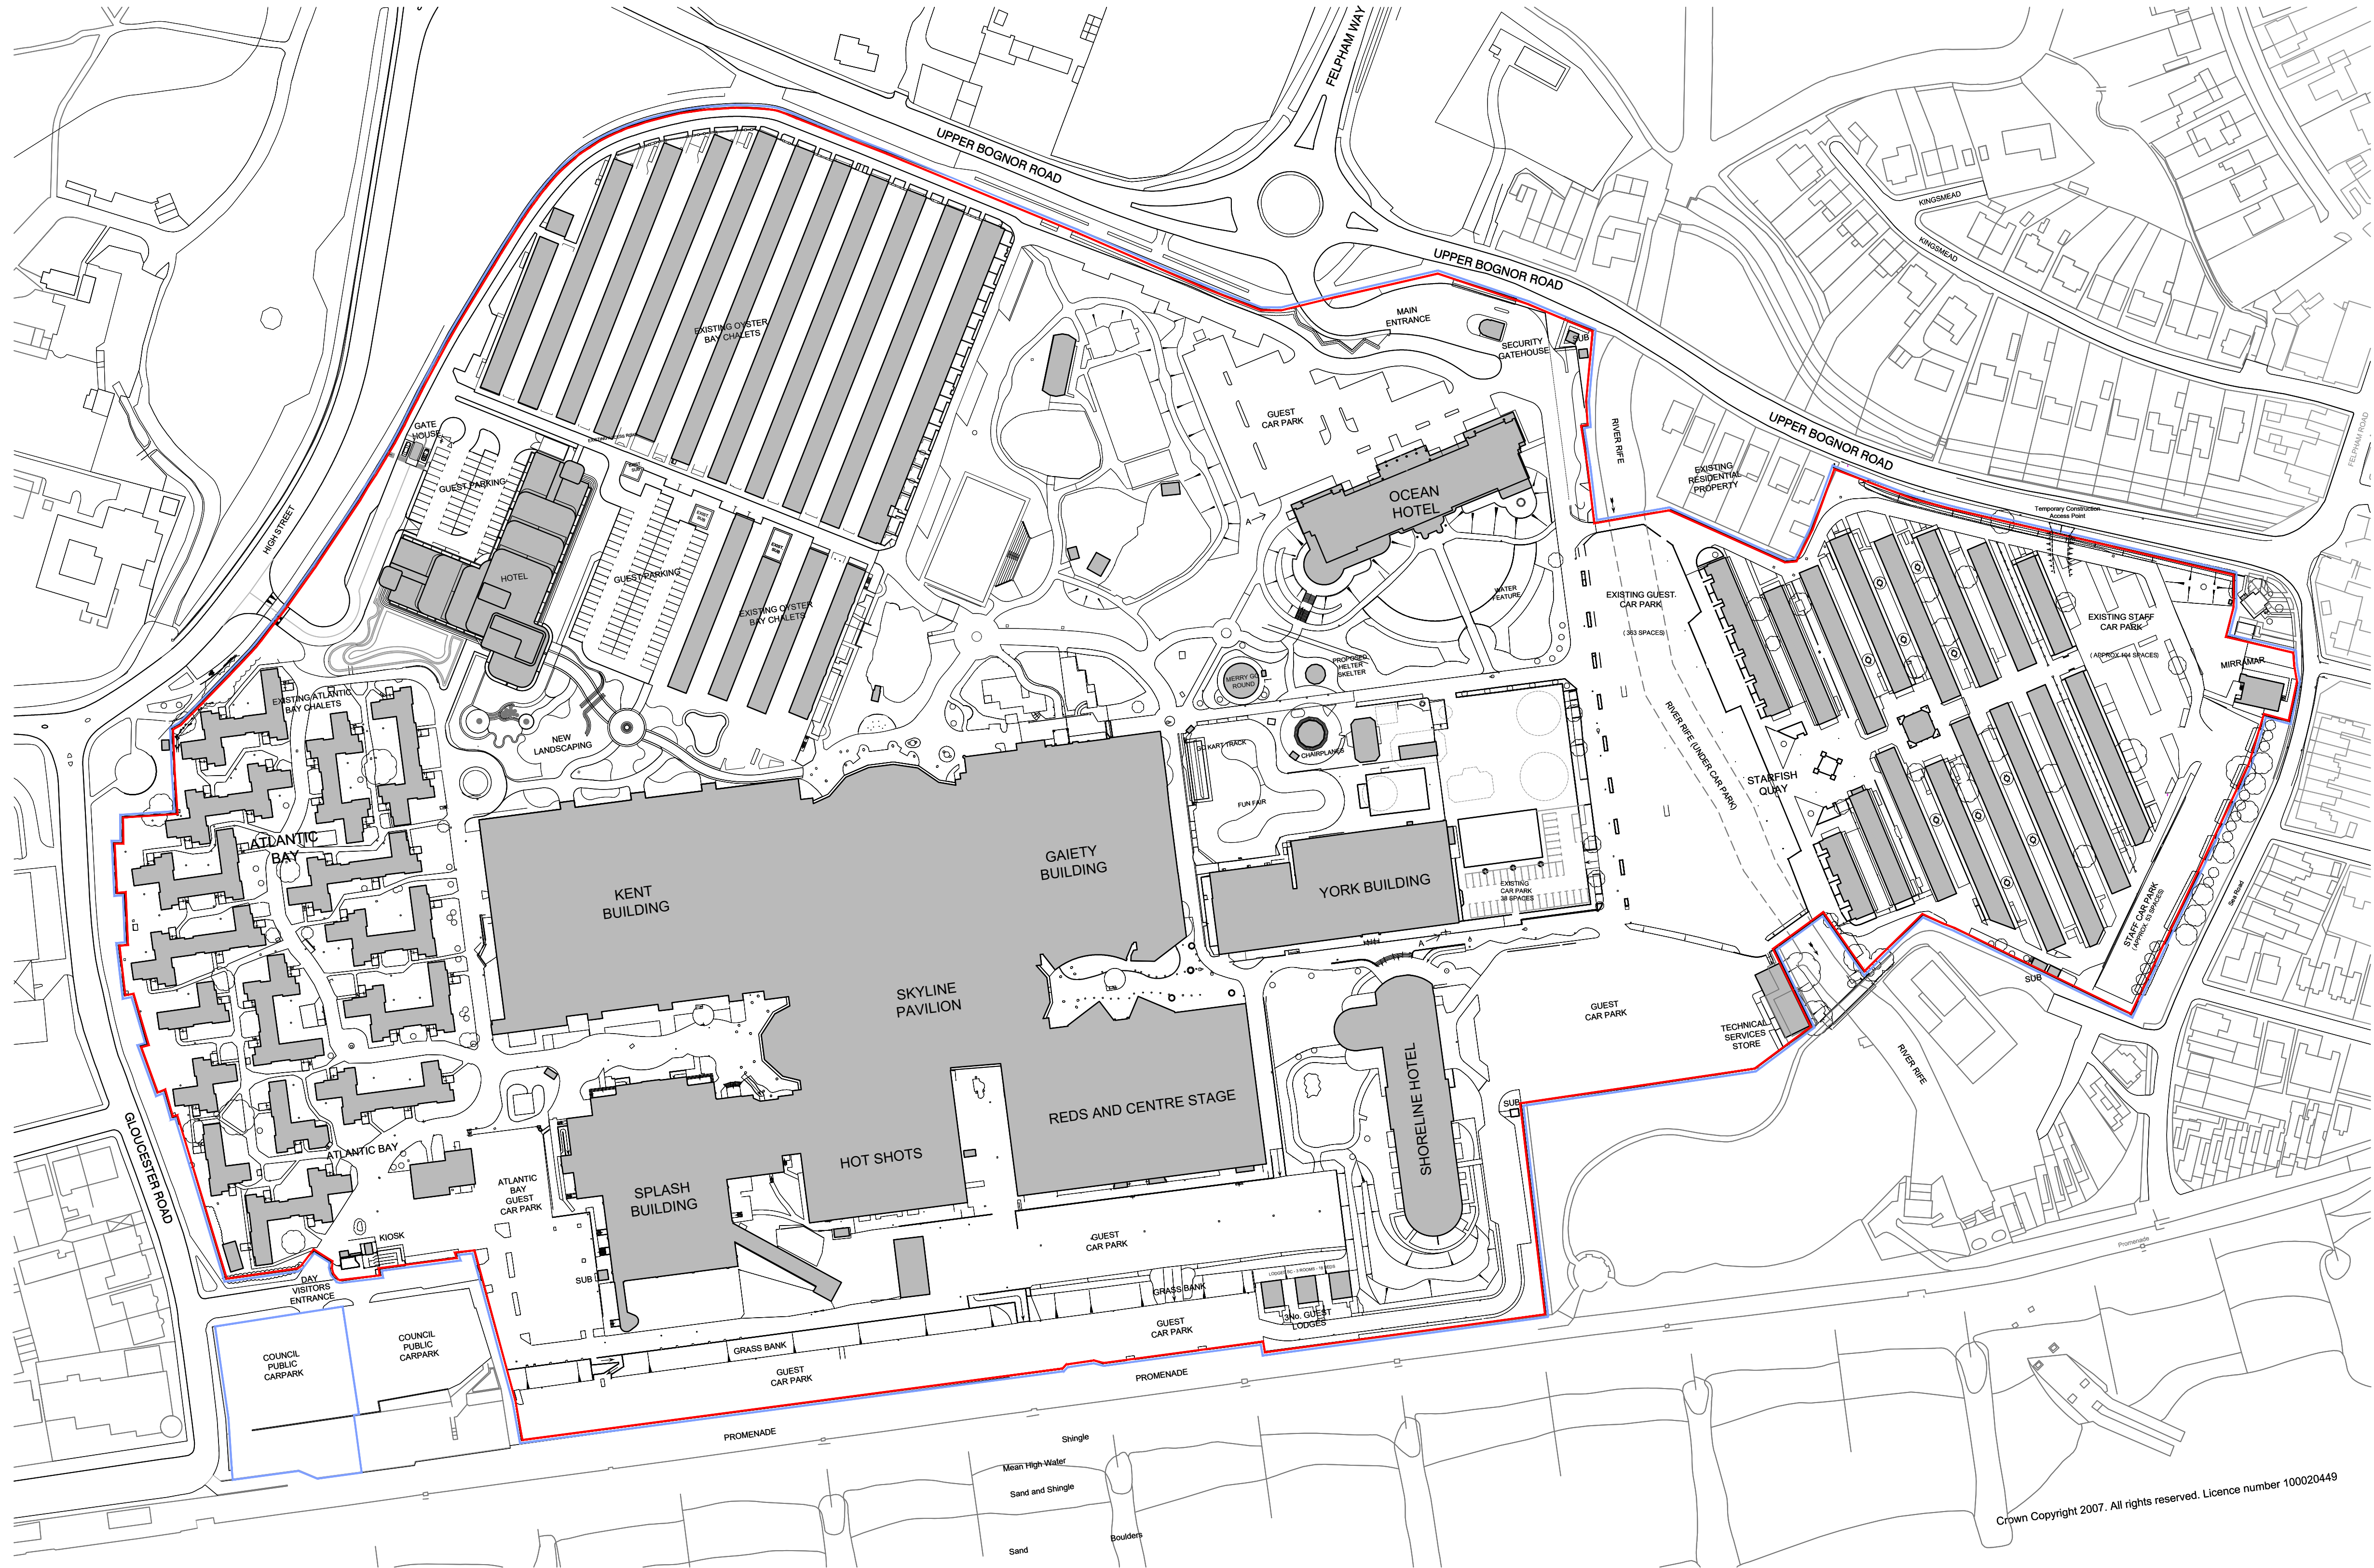

Crown Copyright 2007. All rights reserved. Licence number 100020449

notes:

revisions: A | 26.08.2016 | RH | Draft planning issue.
B | 14.09.2016 | CE | Planning.

revisions:

Butlins Skyline Ltd
Splash Redevelopment
Butlins, Bognor
drawing information


Existing Site Plan

status: Planning
date: July 15
scale: 1:1250 @ A1
drawn: RH
chk'd: JP

job: 5128
dwg: P101
rev: B

pwparchitects

PWP Architects Ltd 61 South Street, Havant, Hampshire PO9 1BZ
t: 02392 482494 f: 02392 481152
e: design@pwp-architects.com
w: www.pwp-architects.com

 

100mm @A1 / 50mm @A3

NOTE: The contractor is responsible for checking all site dimensions and levels. These should be checked prior to the ordering of any components and before the commencement of the works. All discrepancies should be brought to the attention of the Contract Administrator.