


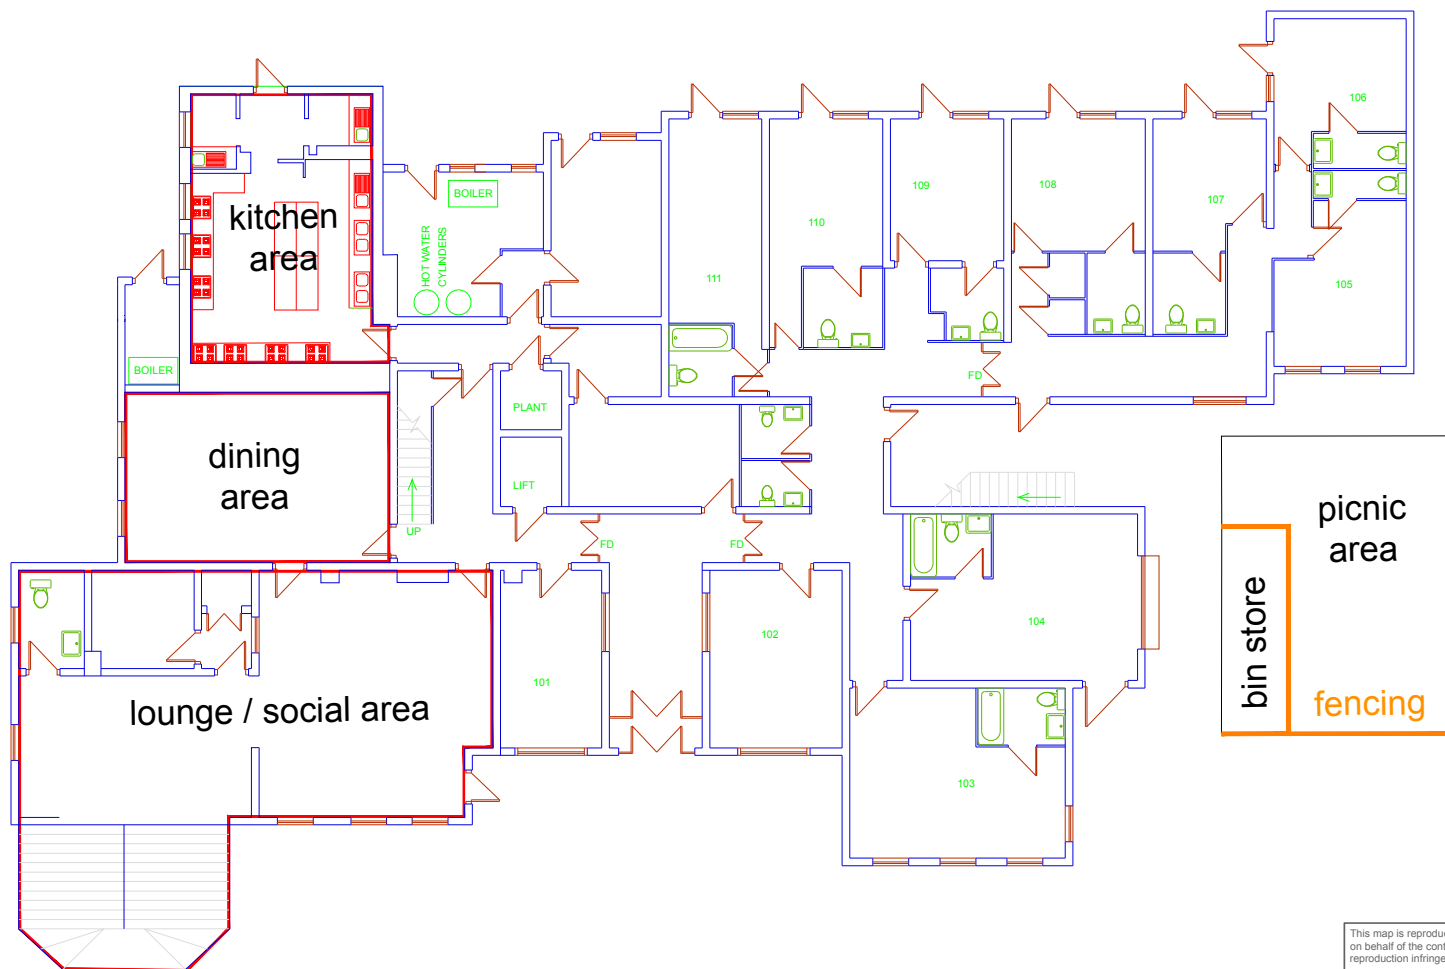

GROUND FLOOR

NOTE:

1. No proposed changes to external facade
2. No proposed changes to internal partitioning

This map is reproduced from Ordnance Survey material with the permission of Ordnance Survey on behalf of the controller of Her Majesty's Stationary Office. © Crown Copyright. Unauthorised reproduction infringes Crown Copyright and may lead to prosecution or civil proceedings.

© Crown copyright. All rights reserved.

Copyright Greener Consultants Limited. Not a controlled copy.

revision	date	drawn	modification description
r00	16.06.2020	SG	initial plan
r01	03.09.2020	SG	Minor Amends

Greener Consultants Ltd. 251 Charlton Road, Bristol BS10 6JS (+44 07818 492208)
www.greenerconsultants.com | sam@greenerconsultants.com

86 ALDWICK ROAD, BOGNOR REGIS, PO21 2PE

PROPOSED GROUND FLOOR PLAN (1:200)			
project	221	drawn	SG date 03.09.2020
revision	r02	checked by	date
scale @ A4	1:200	authorised by	date
drawing number	20200903_273_royal-bay_proposed-ground-floor-plan-r01_SG		
DWG file name	20200611_273_royal-bay_master-layout-r00_SG		